

Notes:

PLANNING DRAWINGS, NOT TO BE USED FOR BUILDING REGULATIONS OR CONSTRUCTION PURPOSES


Revision: A

Revision List:
A - 10.08.20 - Planning revision


0 10m

Project/ Client: 14 Mortimer Road
Drawing Title: Location & Site Plans
Drawing Number: 1053/TP/001
Scale at A3: 1:1000 & 1:200@A3


Date: May 11

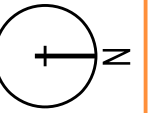

Location Plan 1:1000

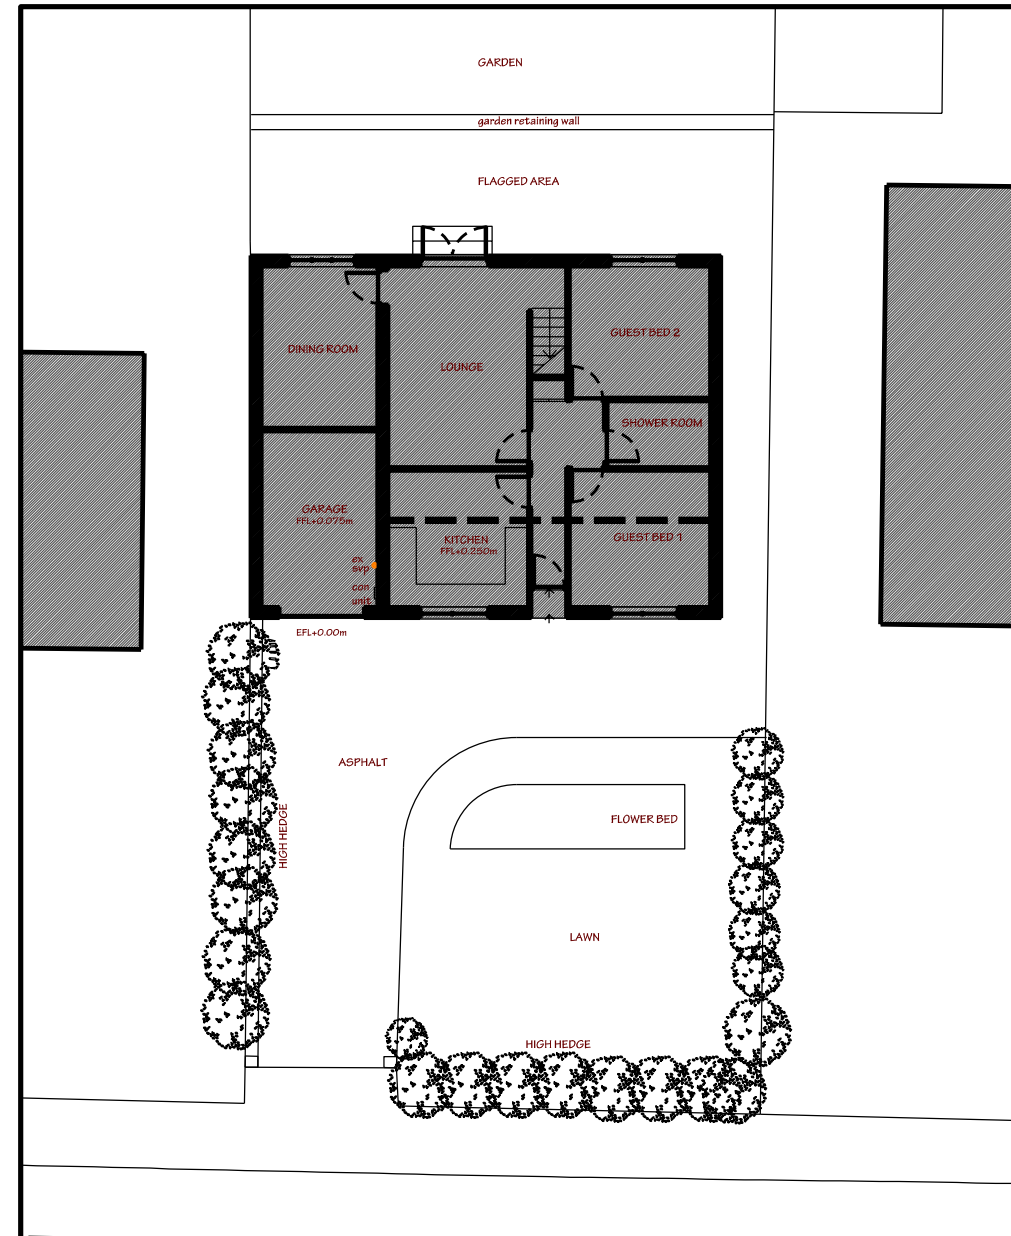

Site Plan - Existing 1:200

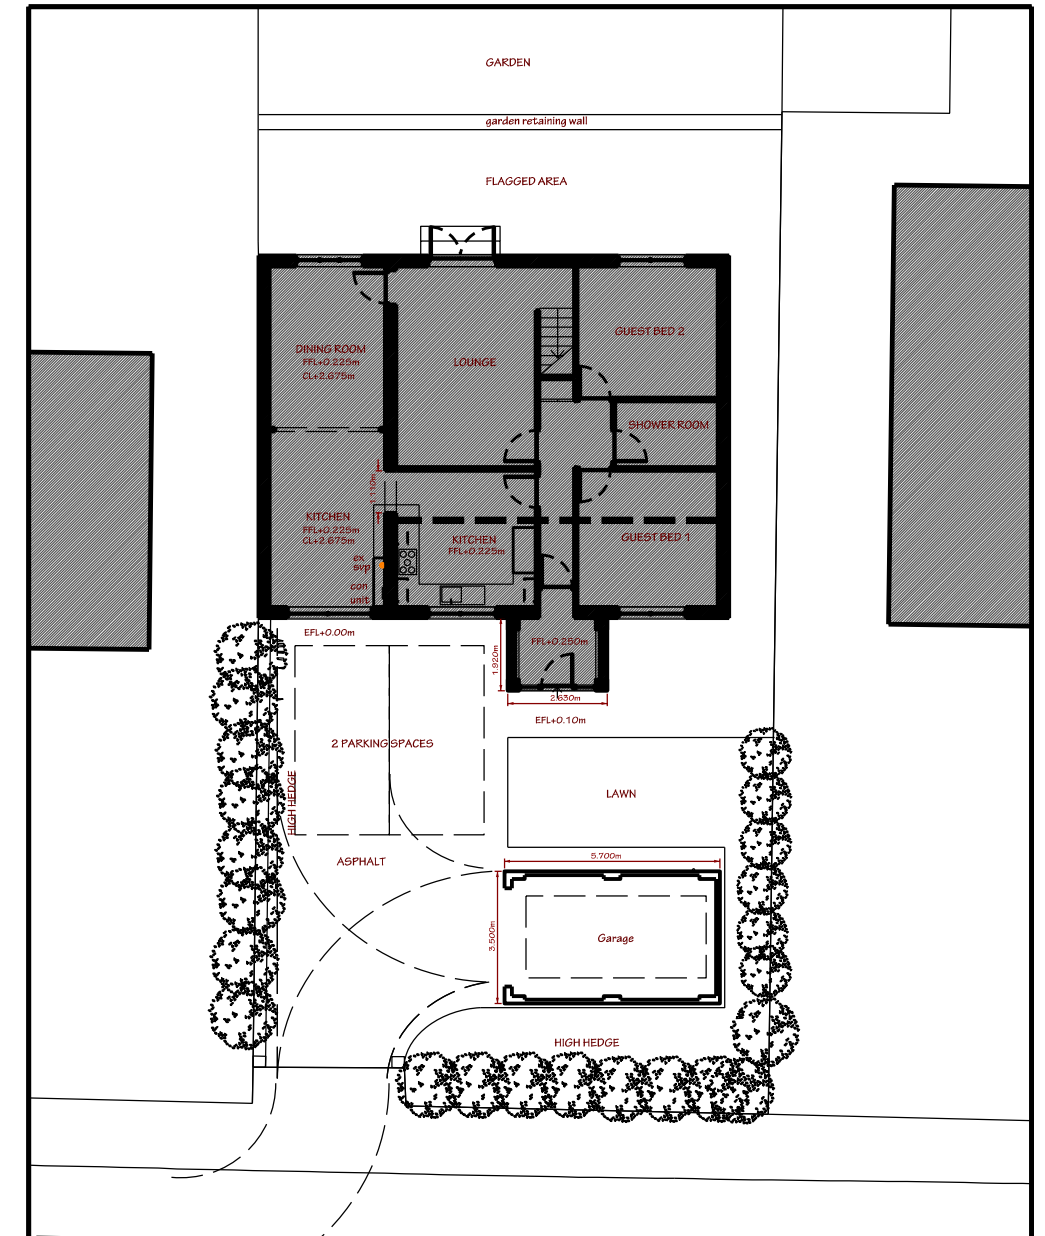

Site Plan - Proposed 1:200