




plan view of ground floor

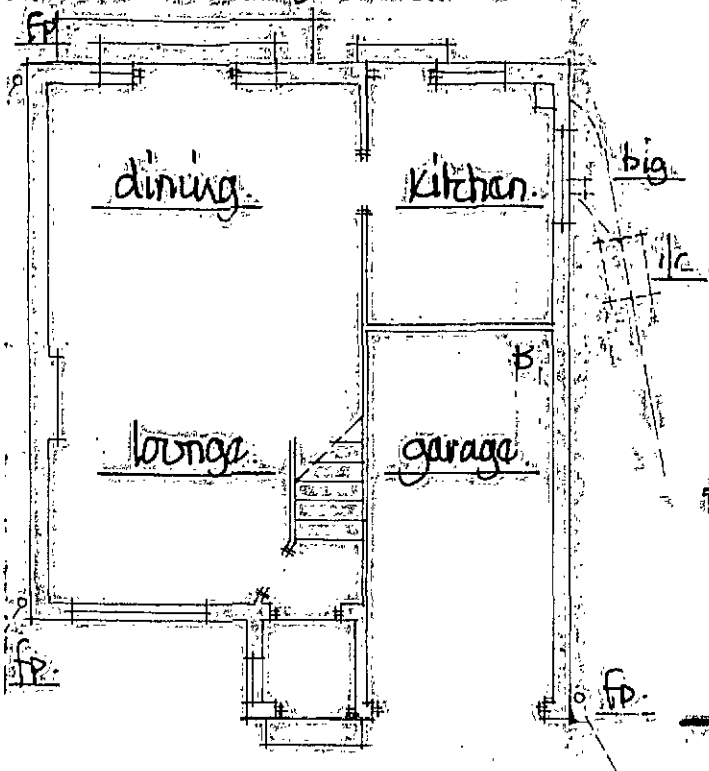


gable view from no 2.

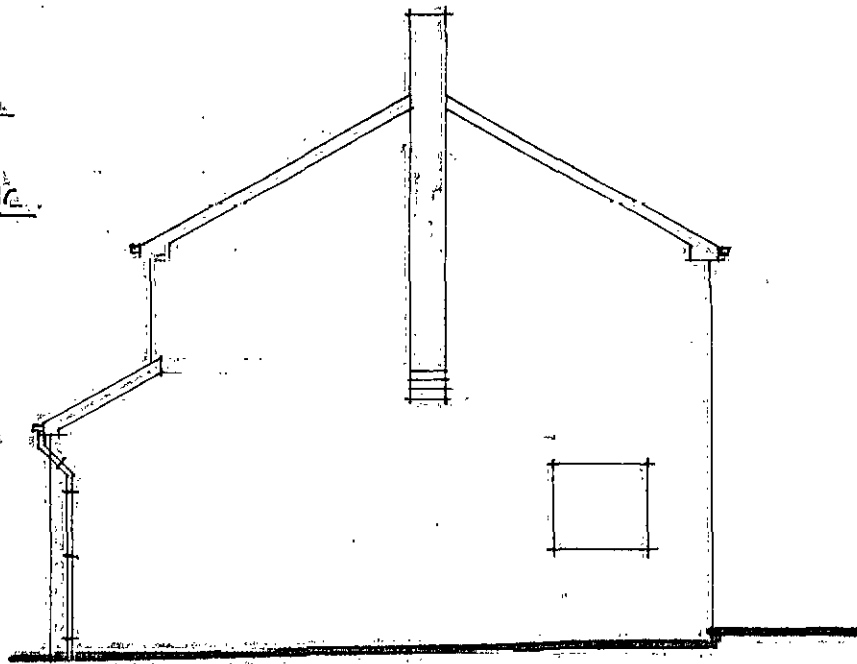

assumed drain runs are to be investigated and discussed with local BCO
at excavation stage.

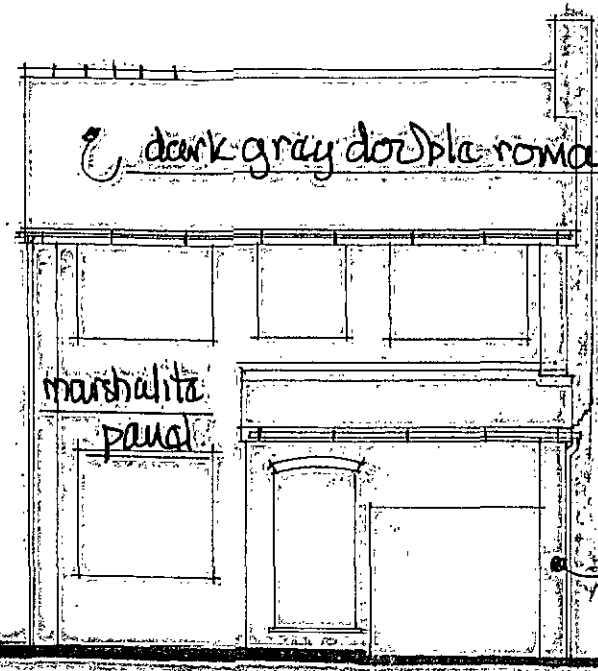


front view from within carport

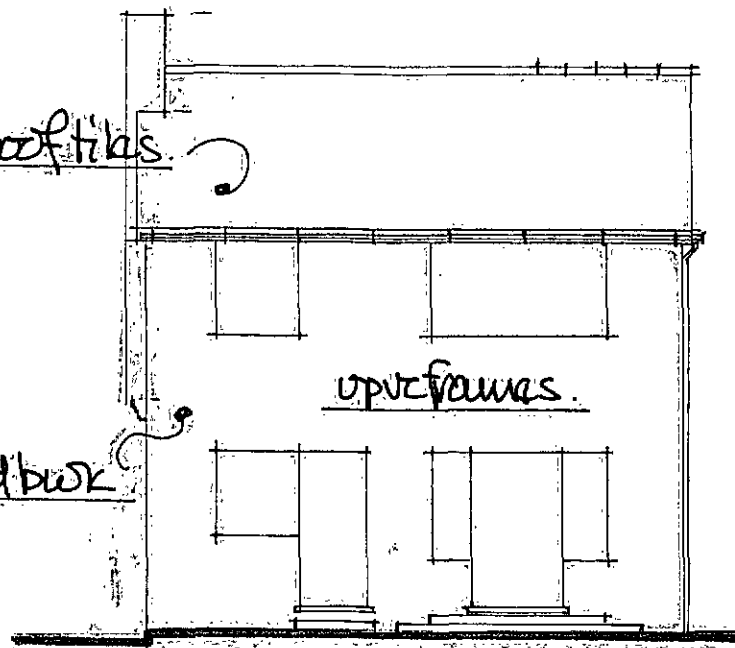

rear view from garden.

survey details at 1:100m.

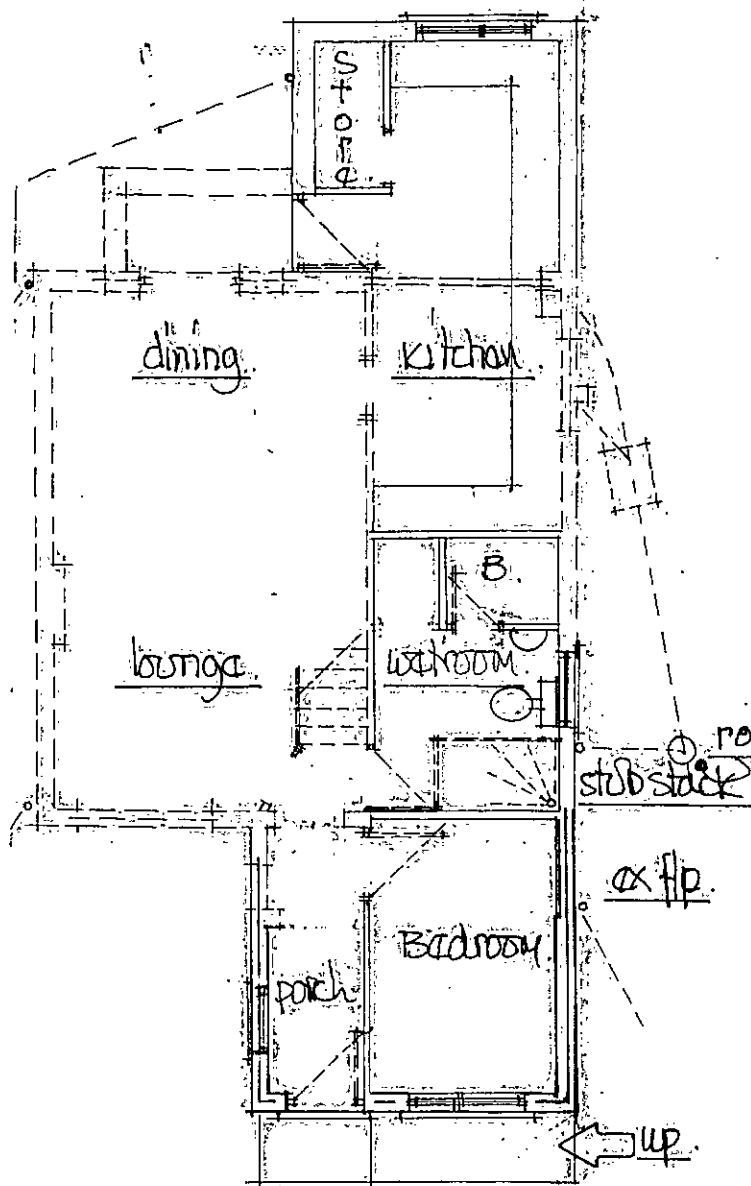

100 mm ϕ stob stack with screw top cap

32 mm ϕ wh basin waste

50 mm ϕ floor outlet waste

anti vac traps

100 ϕ cw drains 1:40 fall to ex. bed + surround in granular bedding

electric extract fan 15W/sec wired back to fuse bd - ducted thro' to external air

rodding access

stob stack

ex flp

75x50 sw stud wall 12 spl. bd + skinn both sides 10 kg/m² mineral wool infill