
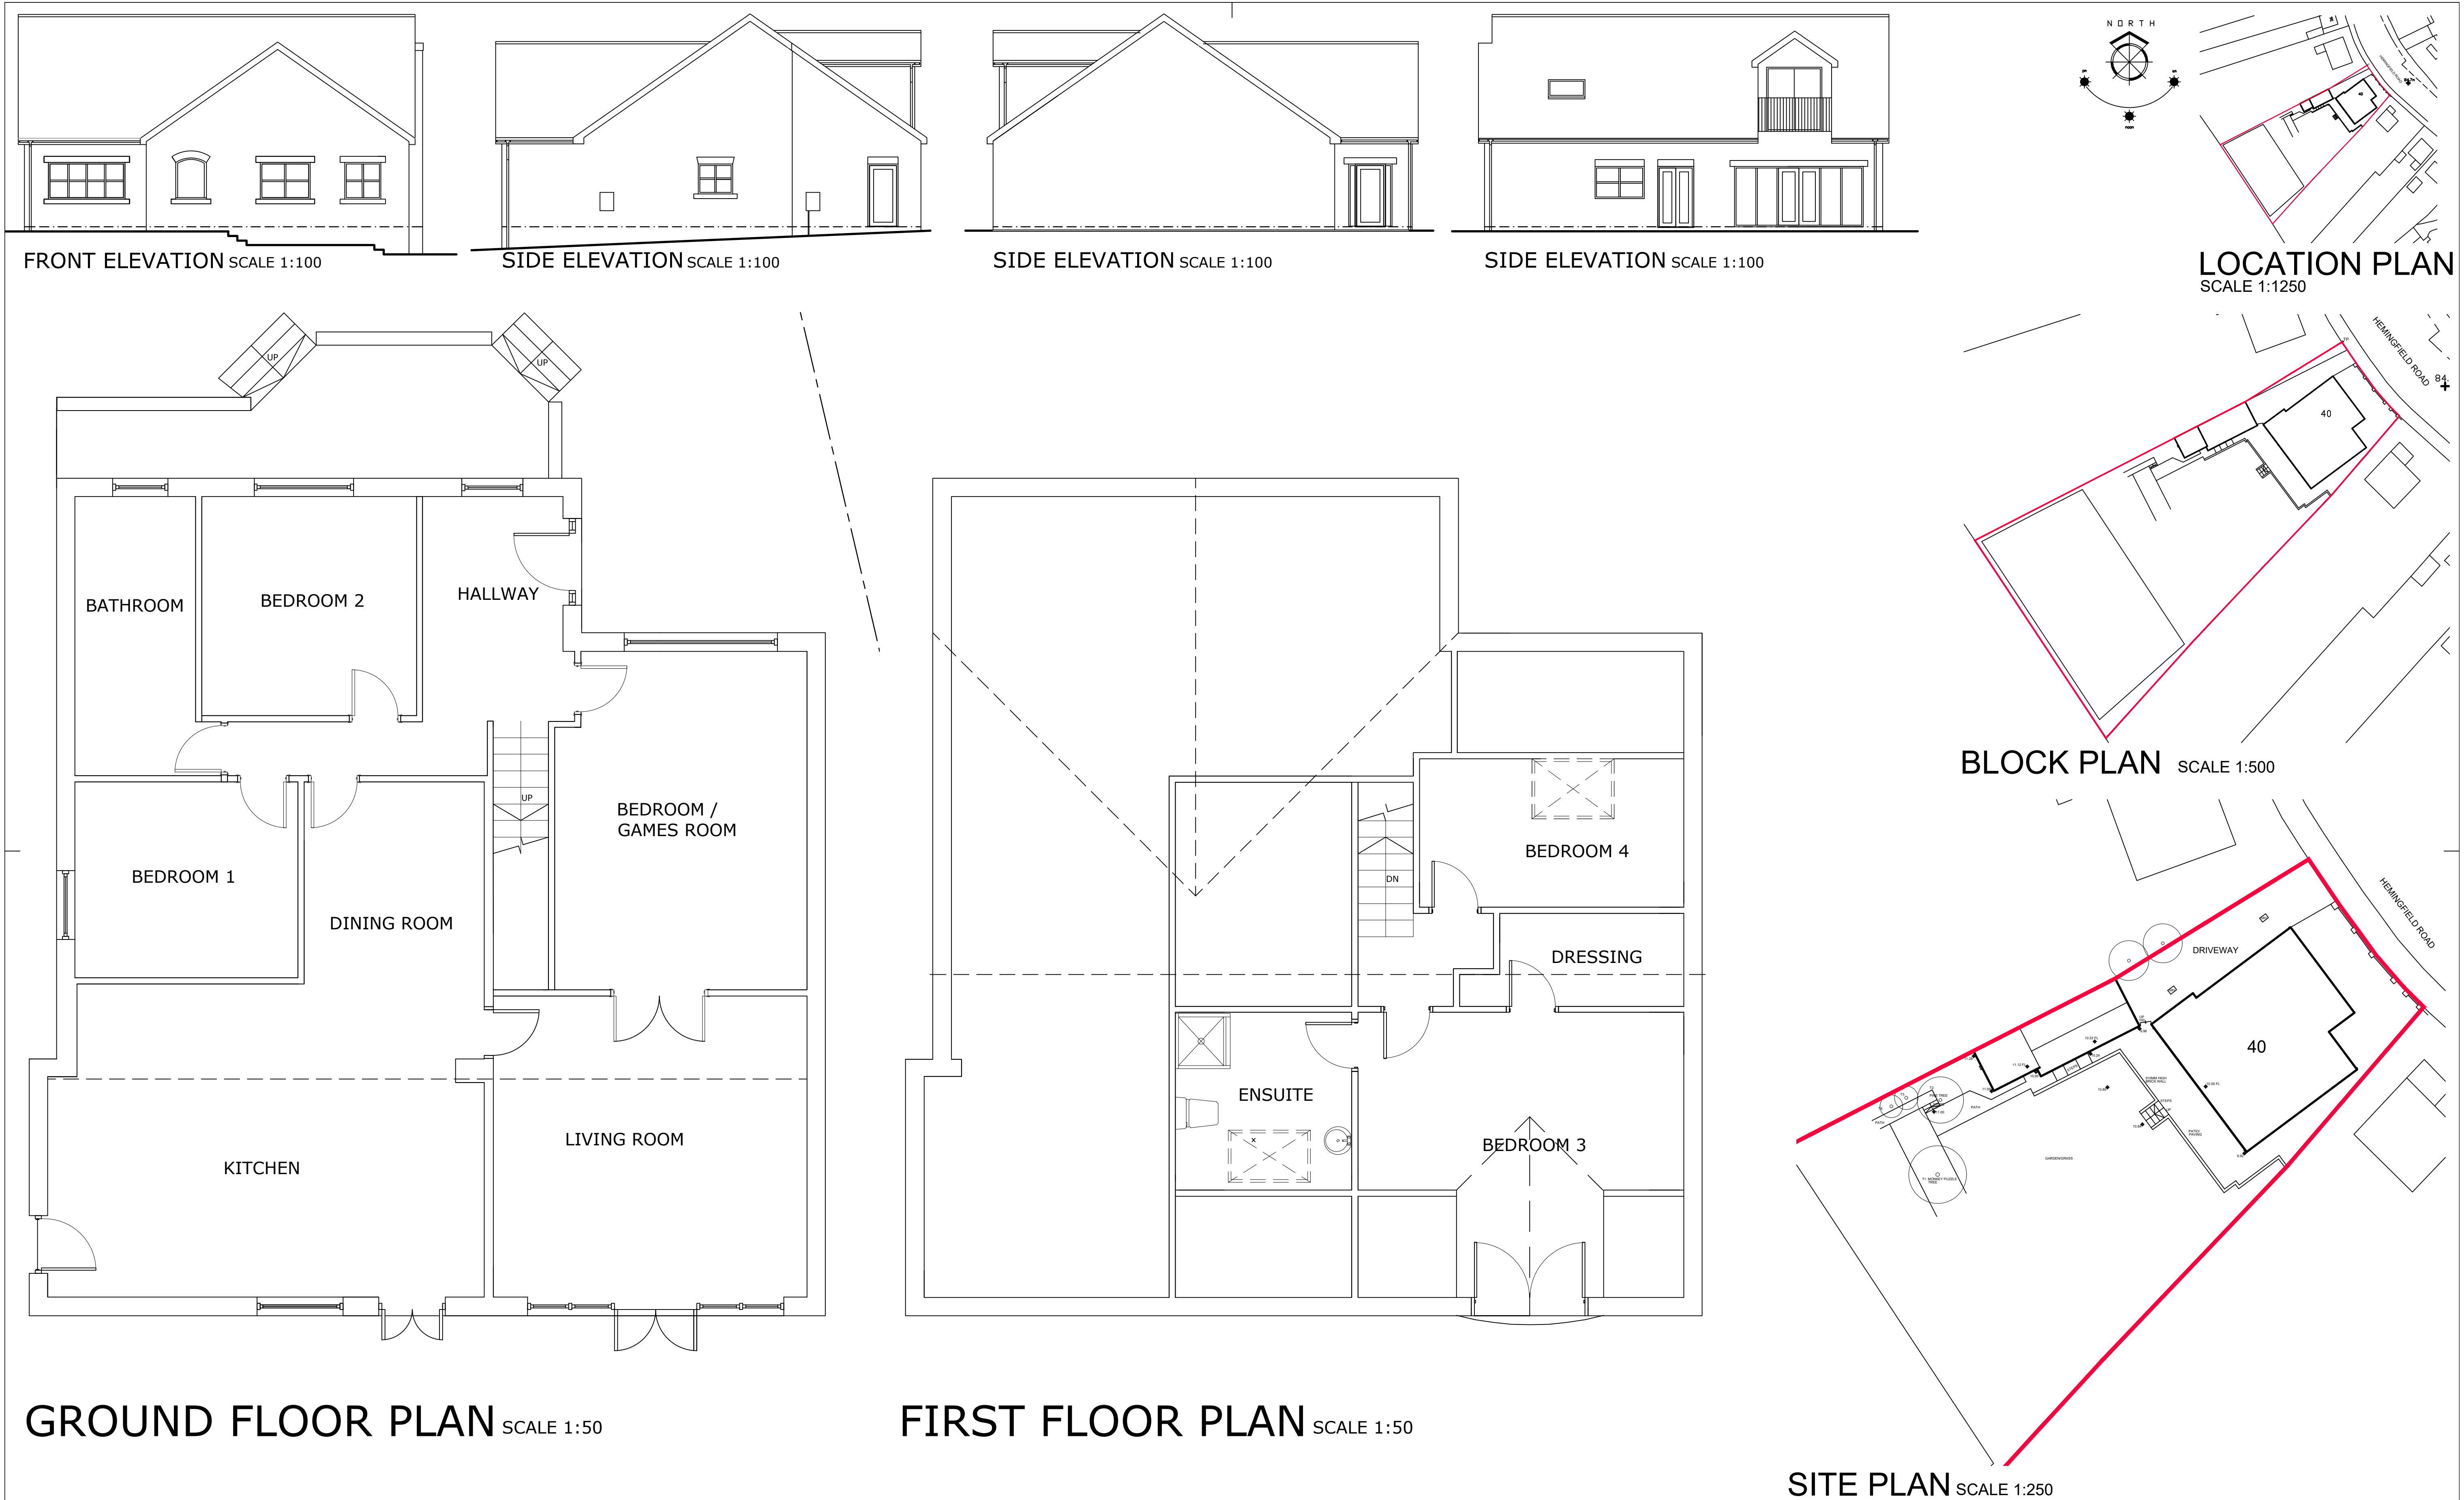


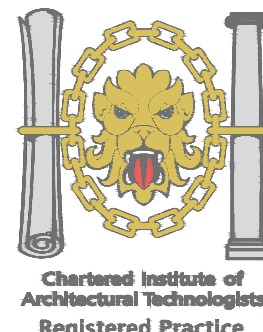

				1. THIS DRAWING AND THE COPYRIGHTS AND PATENTS THEREIN ARE THE PROPERTY OF NYP ARCHITECTURAL SERVICES LLP. REGISTERED IN ENGLAND AND WALES No. 4631338 AND MAY BE USED OR REPRODUCED ONLY UNDER CONTRACT. 2. CONTRACTORS AND SUB-CONTRACTORS MUST CHECK AND AGREE ALL DIMENSIONS BEFORE PREPARING SHOP DRAWINGS OR COMMENCING WORK ON SITE. 3. CONTRACTORS ARE RESPONSIBLE FOR INFORMING THE DESIGNER OF ANY DISCREPANCY DISCOVERED ON THIS DRAWING OR BETWEEN THIS DRAWING AND ANY OTHER RELATED DOCUMENT ISSUED UNDER THE STANDARD FORM OF CONTRACT IN RESPECT OF THE WORK. 4. WRITTEN DIMENSIONS ONLY ARE TO BE USED FROM THIS DRAWING. IF IN ANY DOUBT ASK FOR CLARIFICATION.		Notes.				<table><tr><th colspan="6">Revisions.</th></tr><tr><th>Date</th><th>Suffix</th><th>Description</th><th>Date</th><th>Suffix</th><th>Description</th></tr><tr><td></td><td></td><td></td><td></td><td></td><td></td></tr></table>						Revisions.						Date	Suffix	Description	Date	Suffix	Description							<table><tr><th colspan="6">NYP ARCHITECTURAL SERVICES</th></tr><tr><td colspan="6">BBIC, Innovations Way, Barnsley, S75 1JL. Tel: 01226 200989. E-mail : scott@nypas.co.uk / stephen@nypas.co.uk</td></tr><tr><td colspan="2">Project.</td><td colspan="2">40 HEMMINGFIELD ROAD WOMBWELL, BARNSELY</td><td colspan="2">Client.</td><td colspan="2">T. NICHOLSON</td></tr><tr><td colspan="2">Drawing Title.</td><td colspan="2">SURVEY DRAWING</td><td colspan="2">Date.</td><td colspan="2">AUGUST 2019</td></tr><tr><td colspan="2">Ref.</td><td colspan="2">06/15</td><td colspan="2">Scale.</td><td colspan="2">AS INDICATED</td></tr><tr><td colspan="2">Dwg. No.</td><td colspan="2">01</td><td colspan="2">Rev.</td><td colspan="2"></td></tr></table>						NYP ARCHITECTURAL SERVICES						BBIC, Innovations Way, Barnsley, S75 1JL. Tel: 01226 200989. E-mail : scott@nypas.co.uk / stephen@nypas.co.uk						Project.		40 HEMMINGFIELD ROAD WOMBWELL, BARNSELY		Client.		T. NICHOLSON		Drawing Title.		SURVEY DRAWING		Date.		AUGUST 2019		Ref.		06/15		Scale.		AS INDICATED		Dwg. No.		01		Rev.			
Revisions.	
Date	Suffix	Description	Date	Suffix	Description	
NYP ARCHITECTURAL SERVICES	
BBIC, Innovations Way, Barnsley, S75 1JL. Tel: 01226 200989. E-mail : scott@nypas.co.uk / stephen@nypas.co.uk	
Project.		40 HEMMINGFIELD ROAD WOMBWELL, BARNSELY		Client.		T. NICHOLSON	
Drawing Title.		SURVEY DRAWING		Date.		AUGUST 2019	
Ref.		06/15		Scale.		AS INDICATED	
Dwg. No.		01		Rev.	

SHEET SIZE A1