


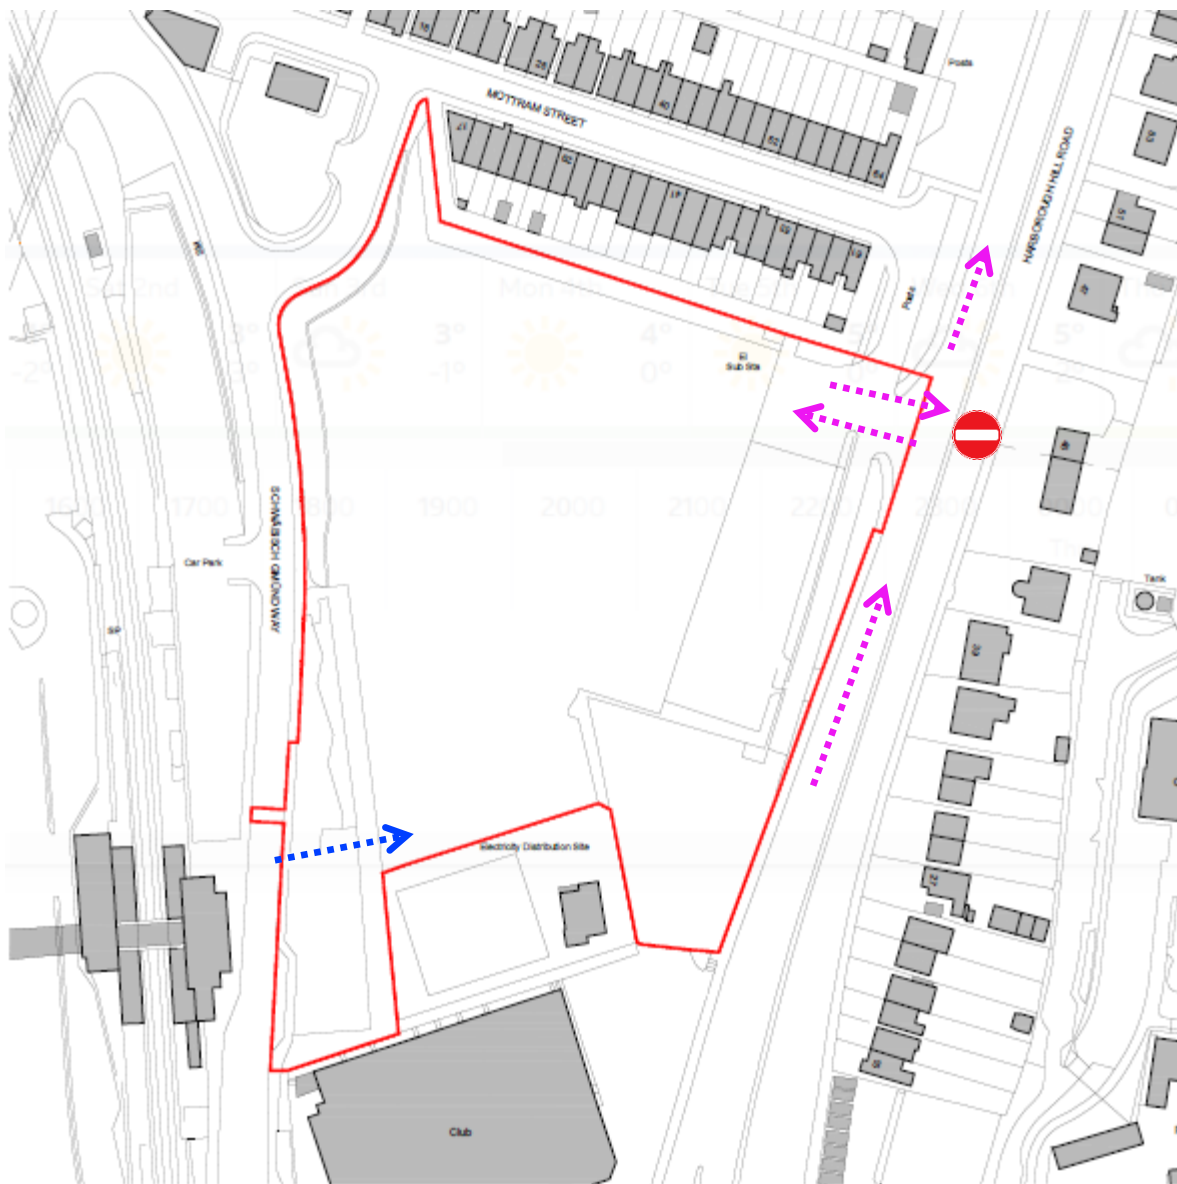

Performance Standard: For Project Consultation 2019. All rights reserved. | Source number: 1000000000

Notes

Site Boundary ———

Site Access for articulated vehicles ———→

Access for smaller Vehicles and cars ———→

Barnsley Youth Zone

OnSite Youth Zones

Site Access Plan

Rev 0

Triton
Construction Ltd



Notes

Site Boundary ———

Potential Affected Areas 


Barnsley Youth Zone

OnSite Youth Zones

Site Impact Plan

Rev 0

Site Arrangement Feb '24 - July '24

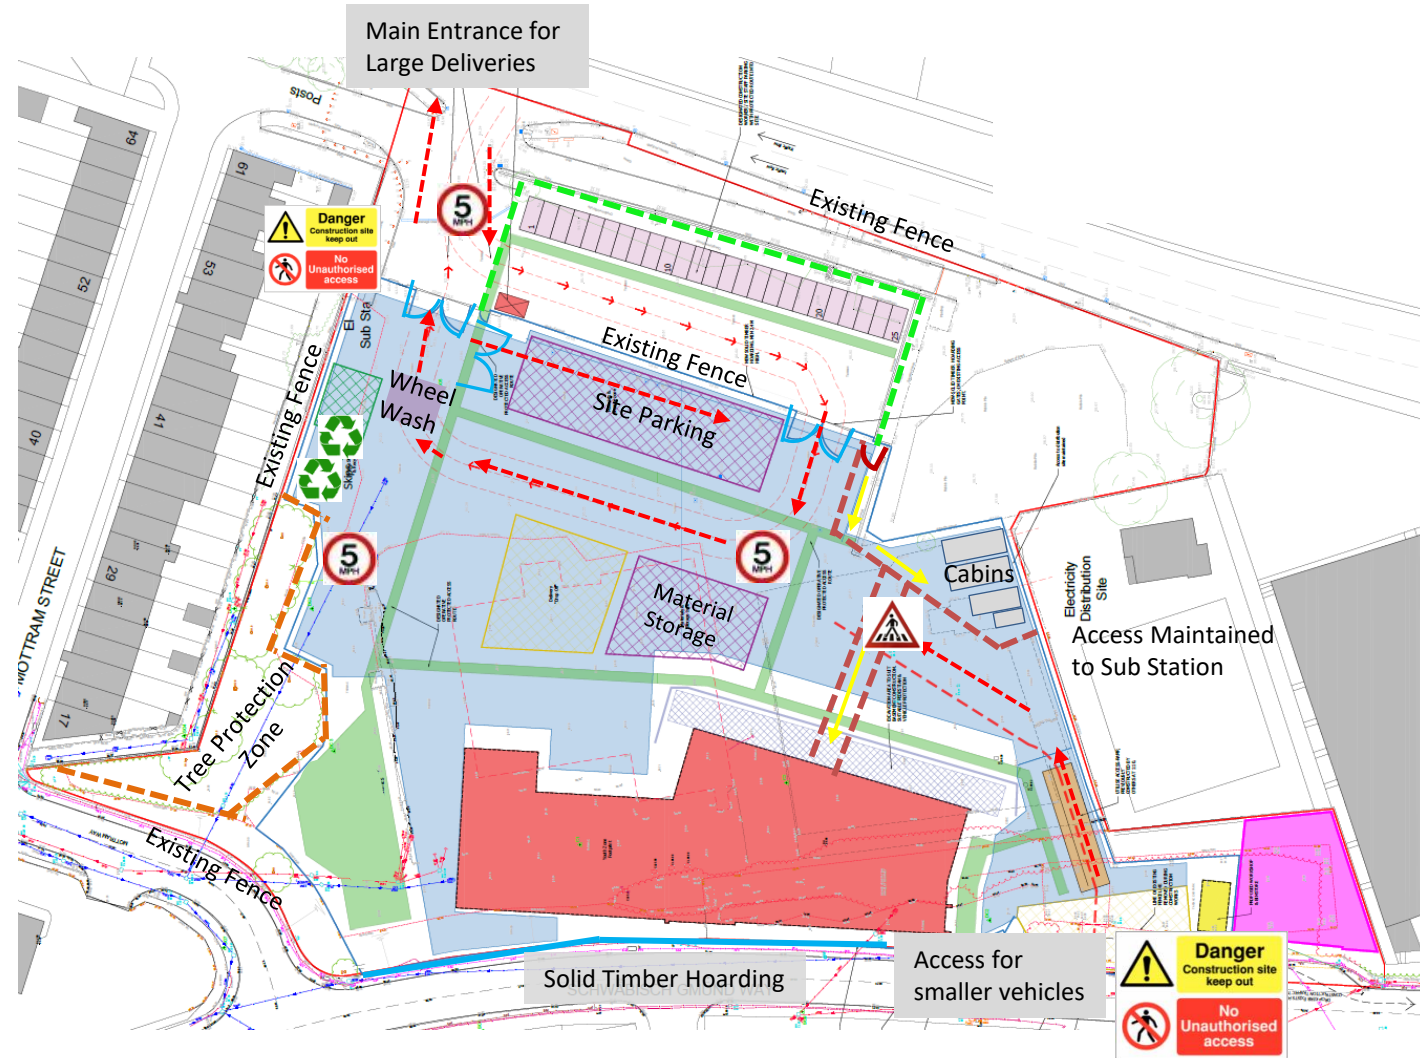

Notes

Heras pedestrian

Fencing

Site Access Routes

Pedestrian Route

Maintained

Skip location

Site speed limit

Pedestrian crossing

point

Gates

Pedestrian Fencing

Pedestrian Gate

Fire Point

Assembly point

Barnsley Youth Zone

OnSite Youth Zones


Site Arrangement Plan Phase 1

Rev A

Triton
Construction Ltd



Site Arrangement July '24 – Nov 24

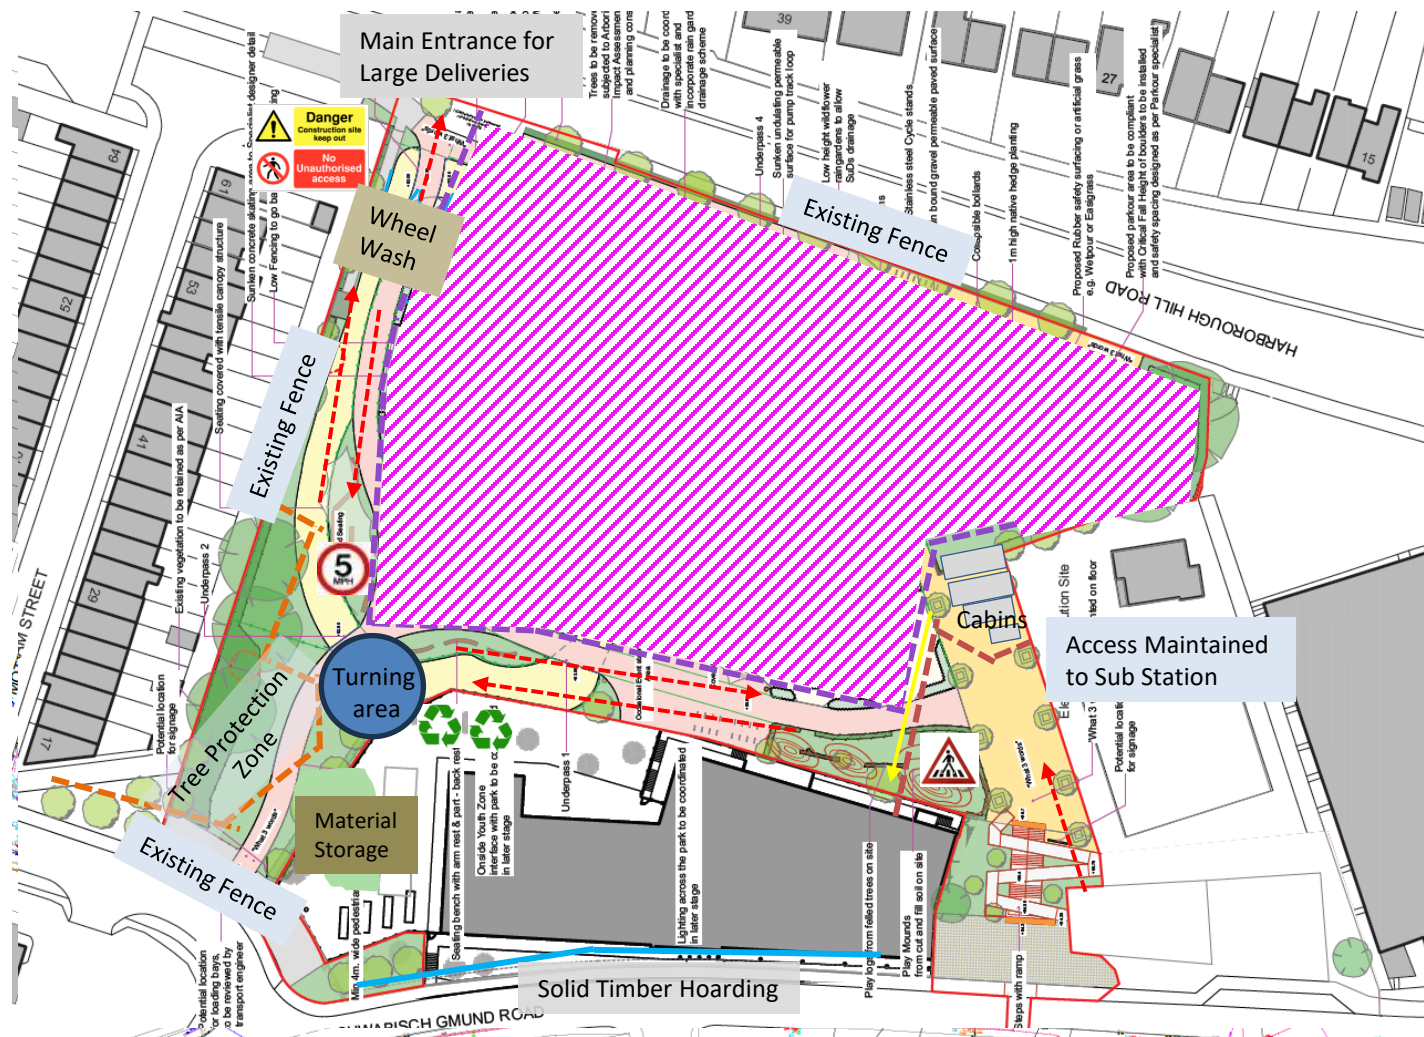

Area available from end of July 24

Access for smaller vehicles



Notes

Heras pedestrian

Fencing

Site Access Routes

Pedestrian Route

Maintained

Skip location

Site speed limit

Pedestrian crossing

point

Gates

Pedestrian Fencing

Pedestrian Gate

Fire Point

Assembly point

Barnsley Youth Zone

OnSite Youth Zones


Site Arrangement Plan Phase 2

Rev A

Triton
Construction Ltd



Site Arrangement from Nov '24 onward

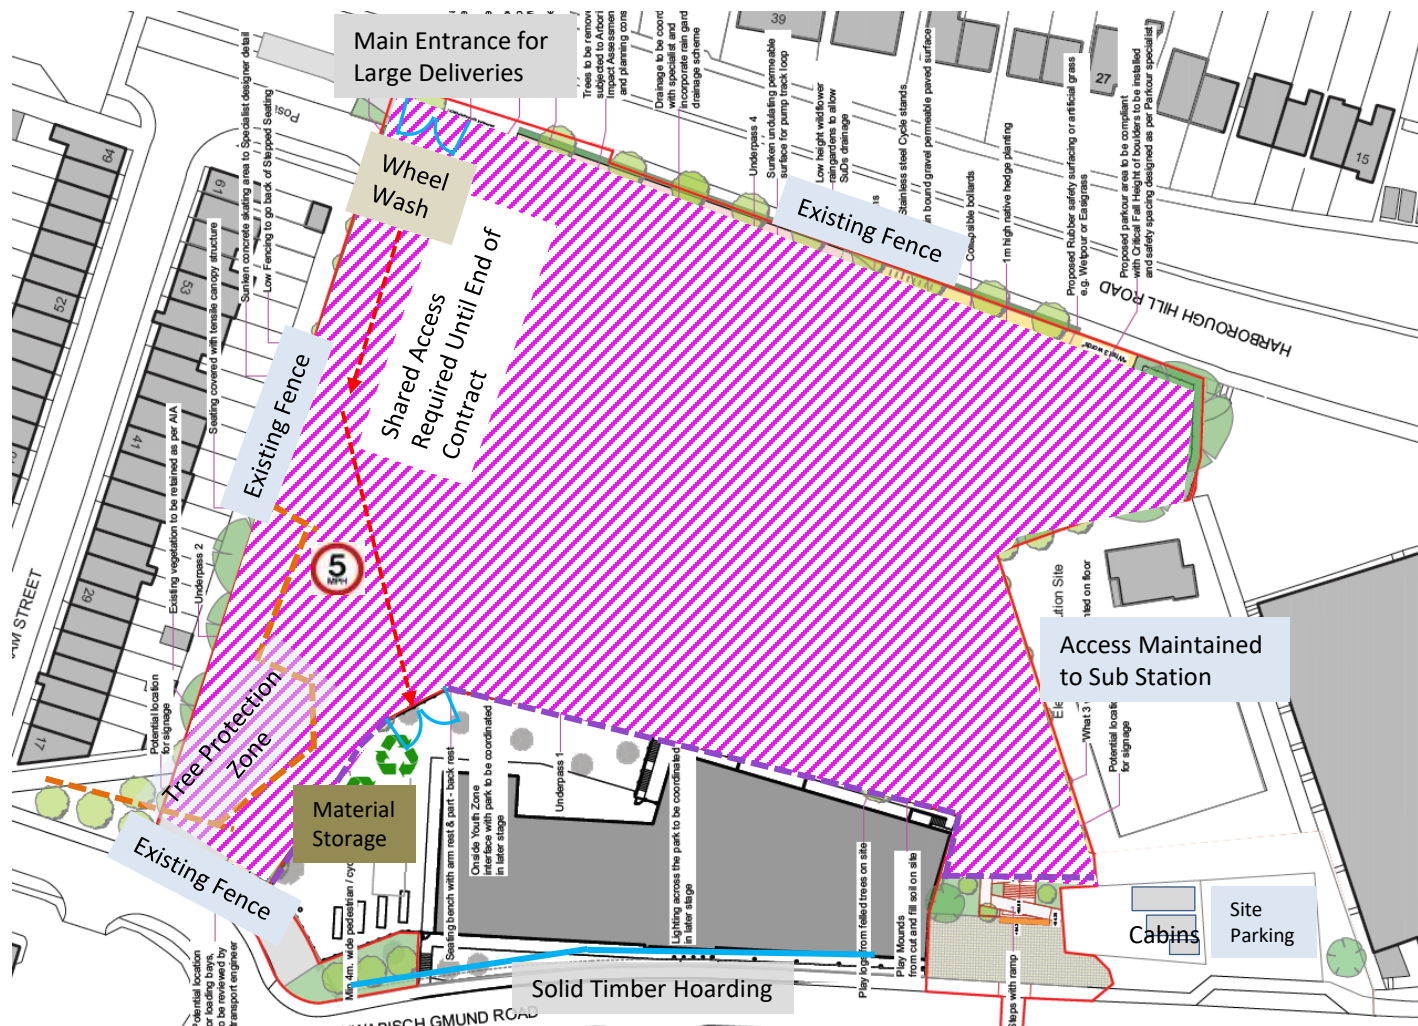

Area available from November 24

Notes

Heras pedestrian

Fencing

Site Access Routes

Pedestrian Route

Maintained

Skip location

Site speed limit

Pedestrian crossing
point

Gates

Pedestrian Fencing

Pedestrian Gate

Fire Point

Assembly point




Barnsley Youth Zone

OnSite Youth Zones

Site Arrangement Plan Phase 3

Rev A

Triton
Construction Ltd

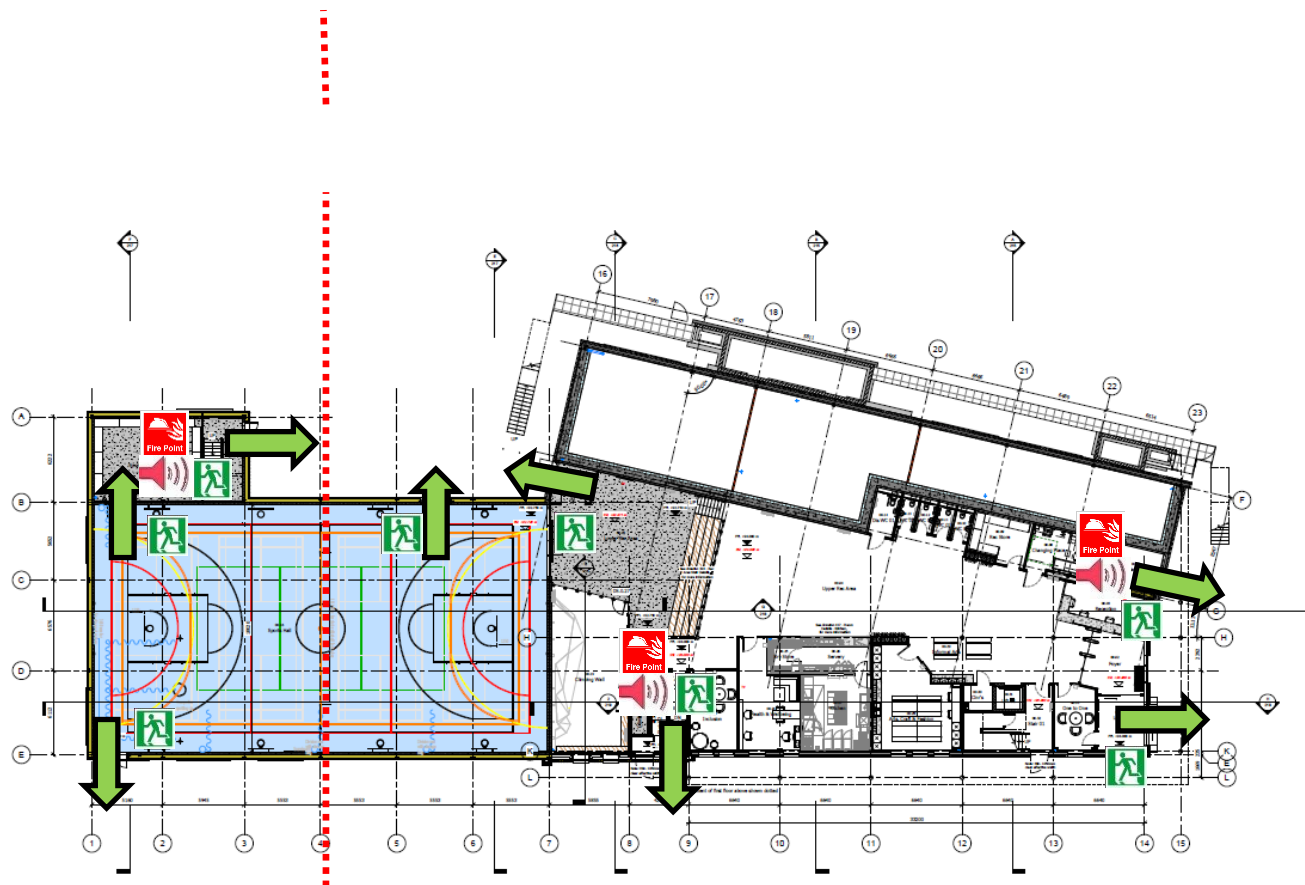

Emergency fire
escape to be kept
clear



Temporary
screen with
emergency
escape door



Fire point
comprising
extinguisher and
siren

Wyke 6th Form College


Fire Plan

Ground Floor

FP01

Rev 0

Triton
Construction

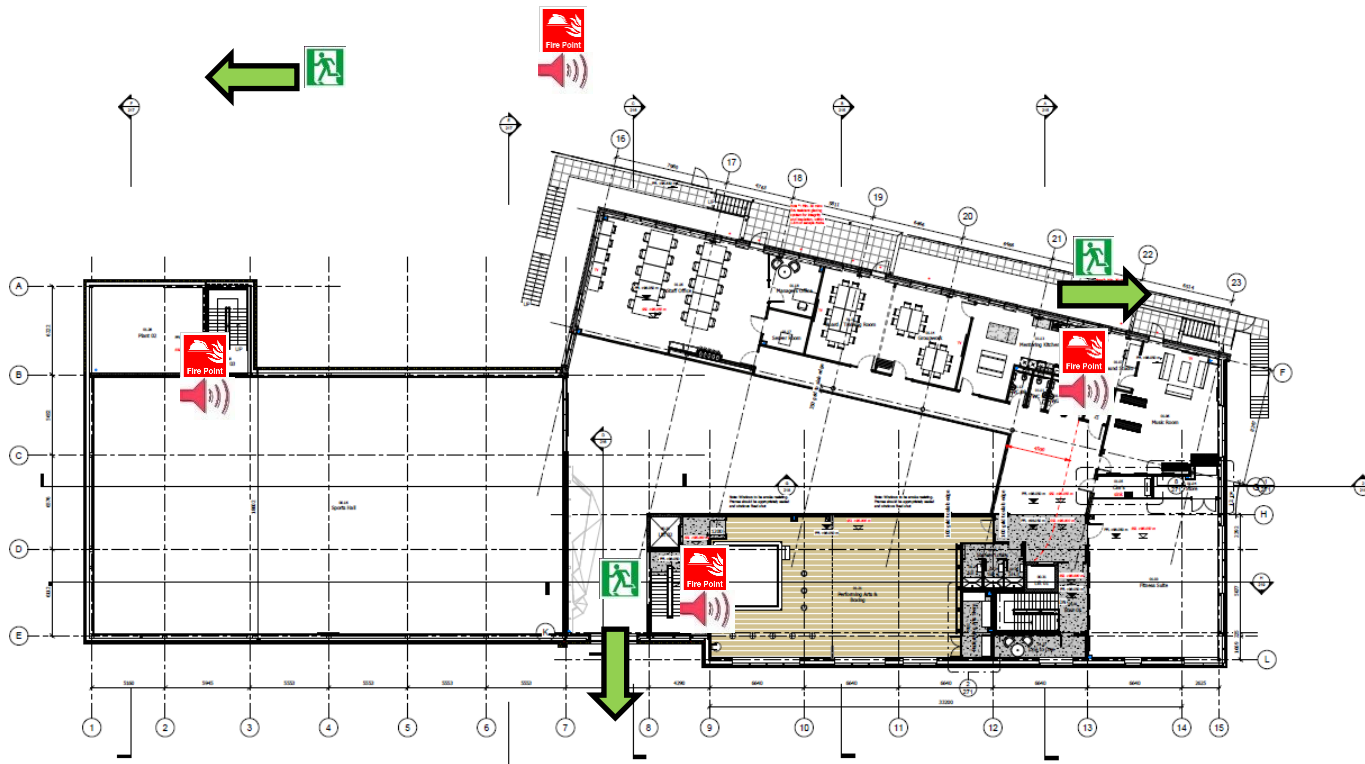

Emergency fire escape to be kept clear



Fire point comprising extinguisher and siren

Barnsley Youth Zone


Fire Plan

First Floor

FP01

Rev 0

Triton
Construction

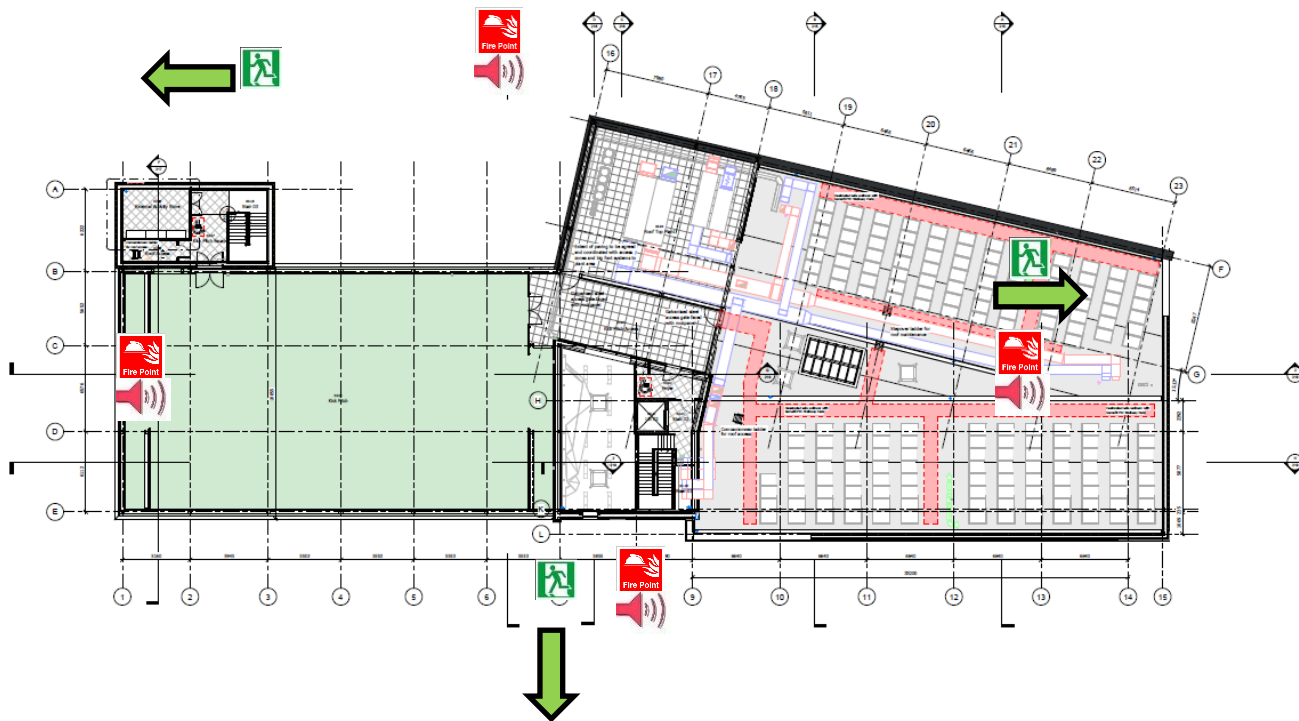

Emergency fire
escape to be kept
clear



Fire point
comprising
extinguisher and
siren

Barnsley Youth Zone


Fire Plan

Kick Pitch Level

FP01

Rev 0

Triton
Construction

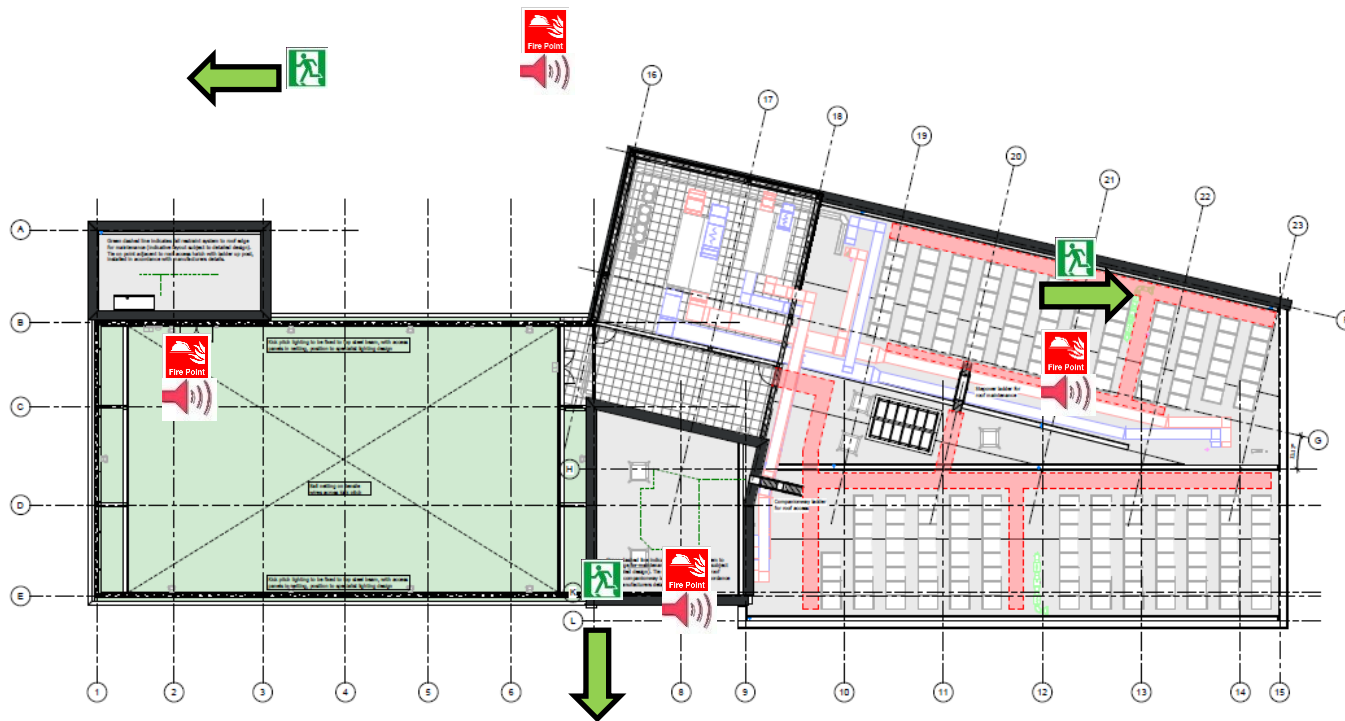

Emergency fire
escape to be kept
clear



Fire point
comprising
extinguisher and
siren

Barnsley Youth Zone

Fire Plan

Roof Floor

FP01

Rev 0

Triton
Construction