


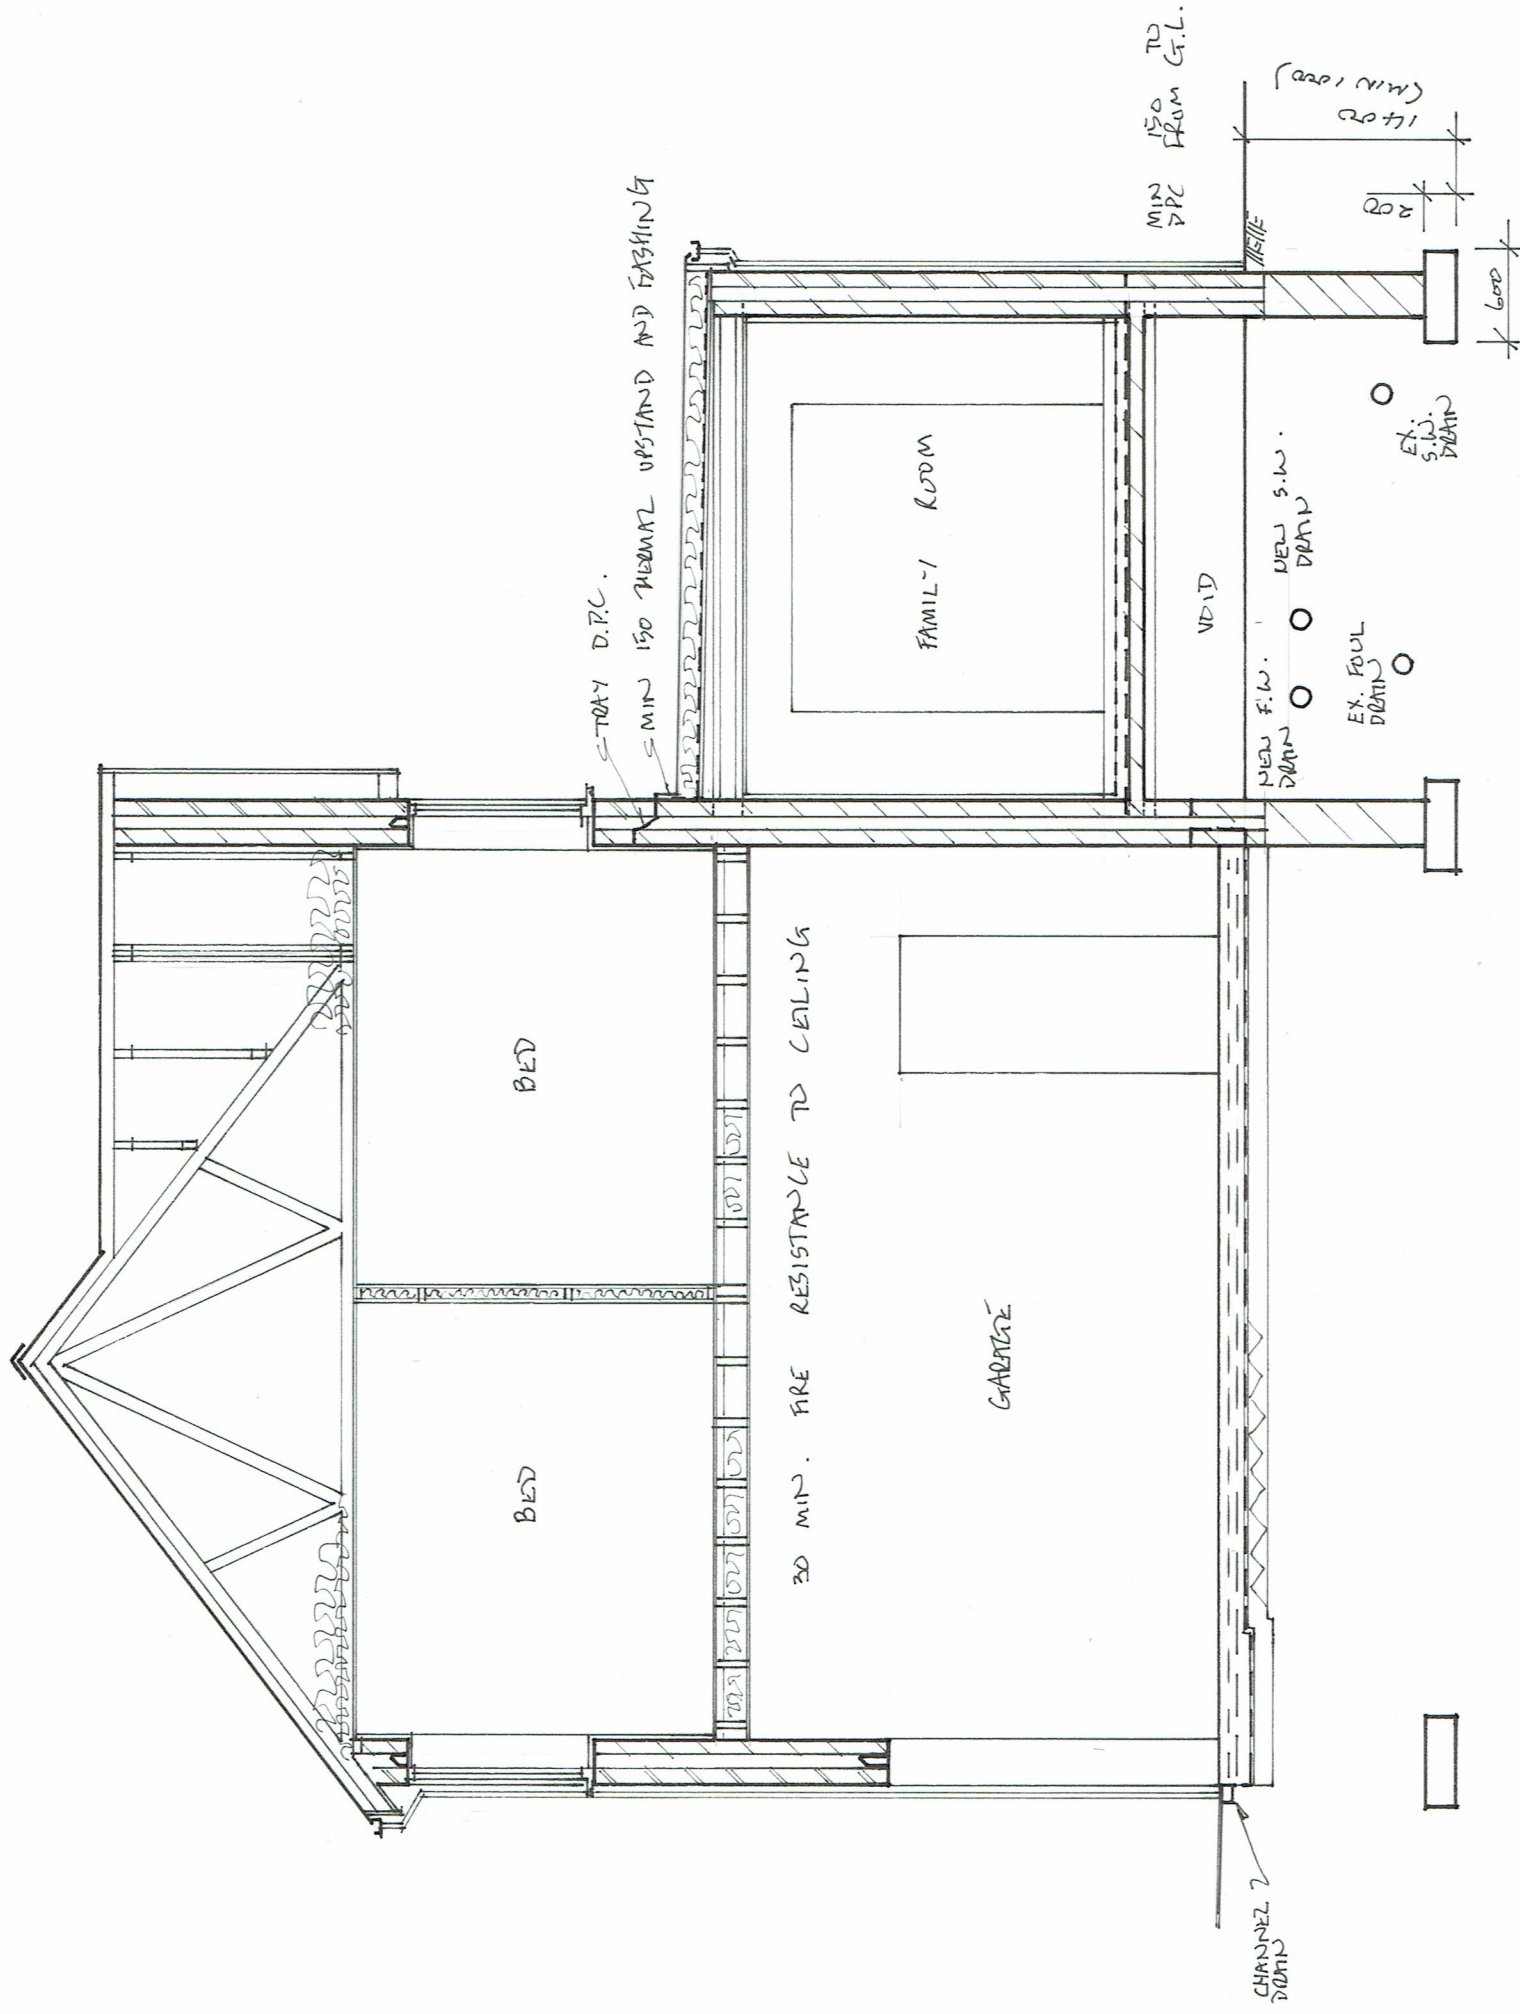

SECTION X-X