
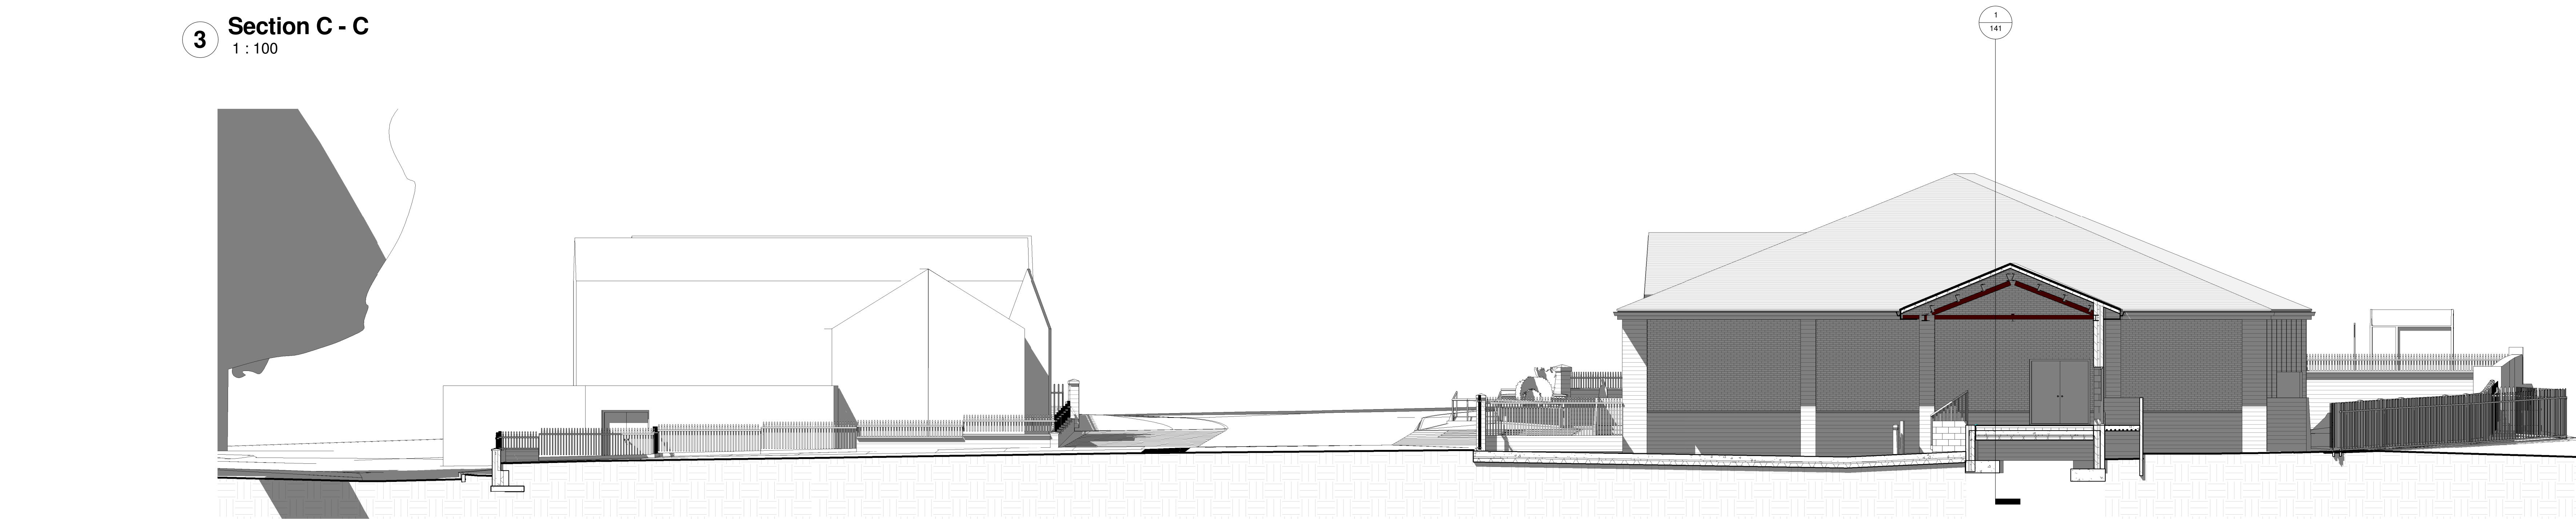
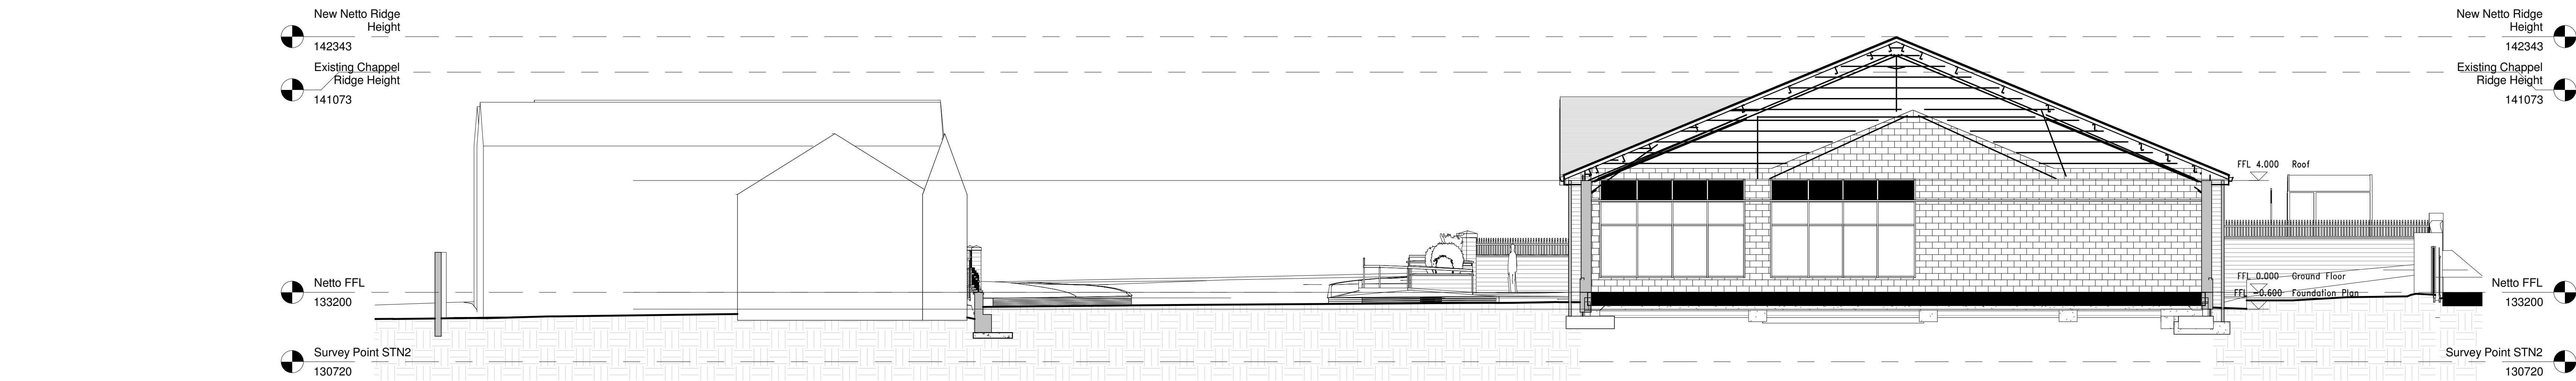
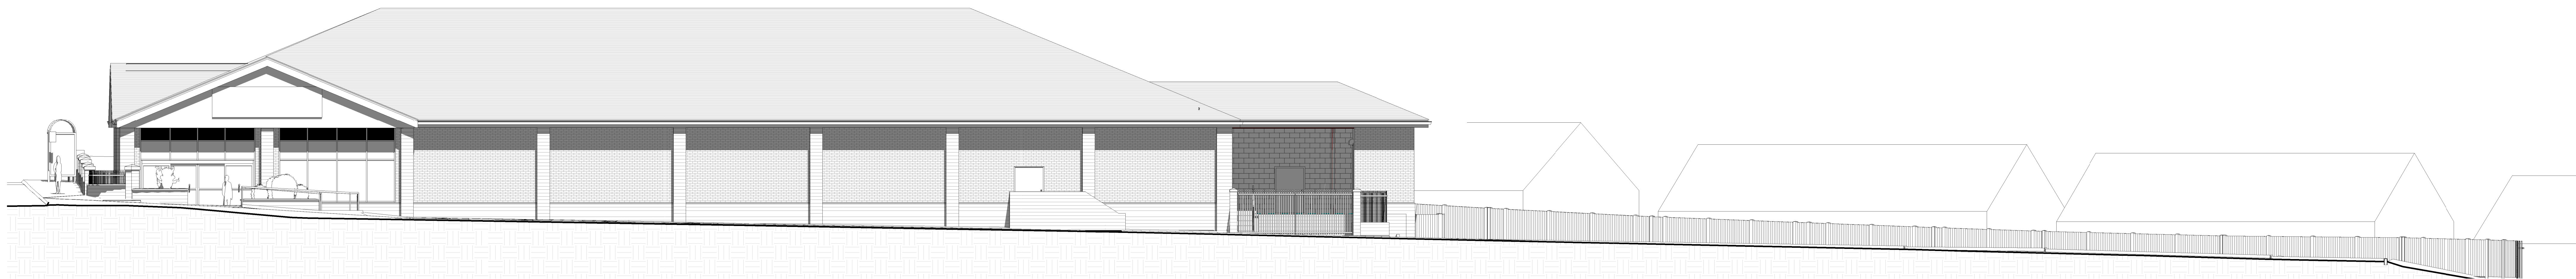


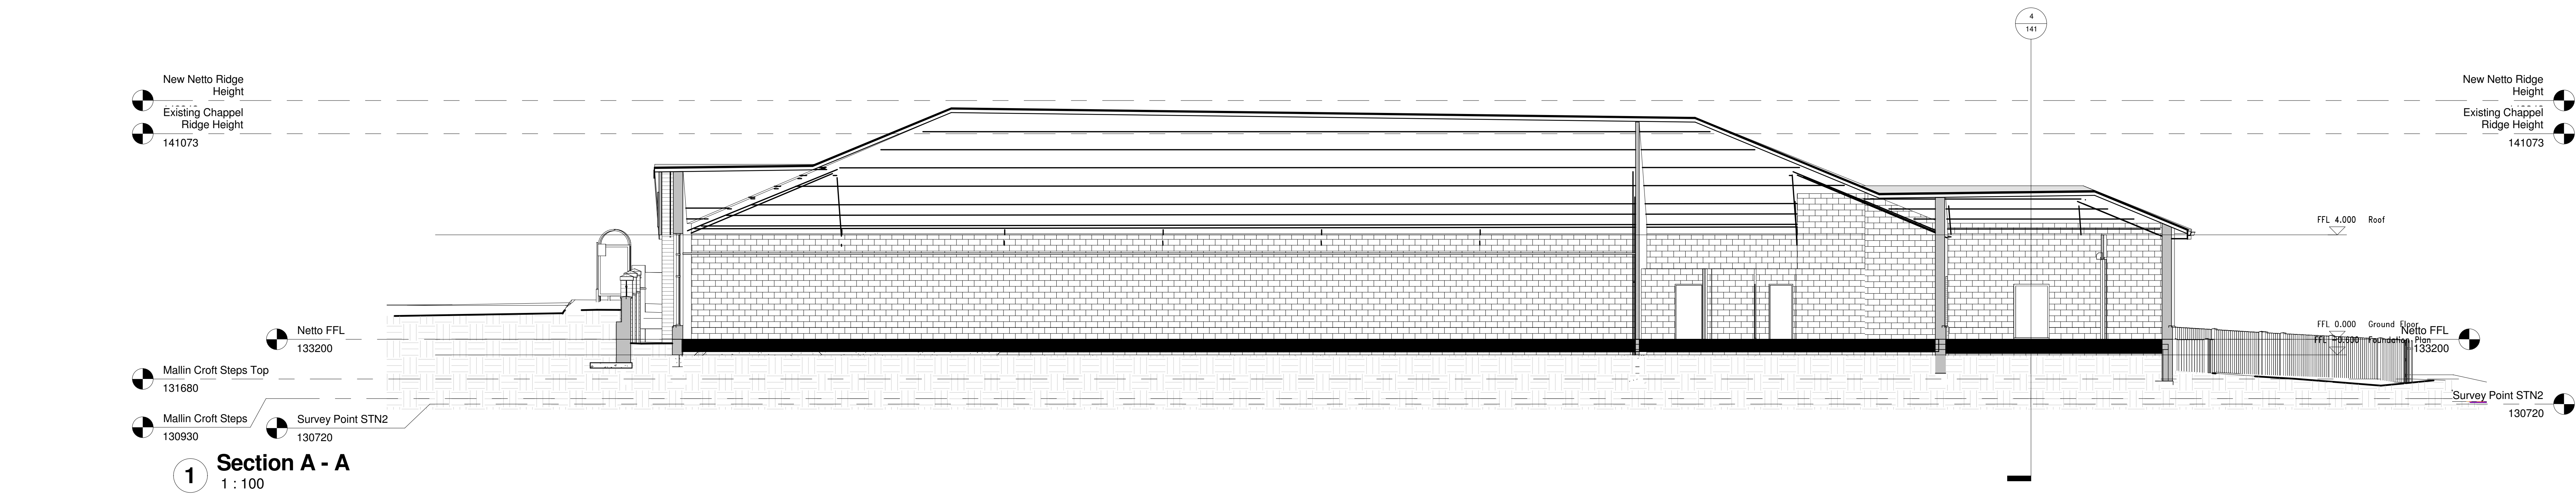

Rev	Date	Drawn	Description
A	02/10/15	SL	Revised car park levels and entrance.