


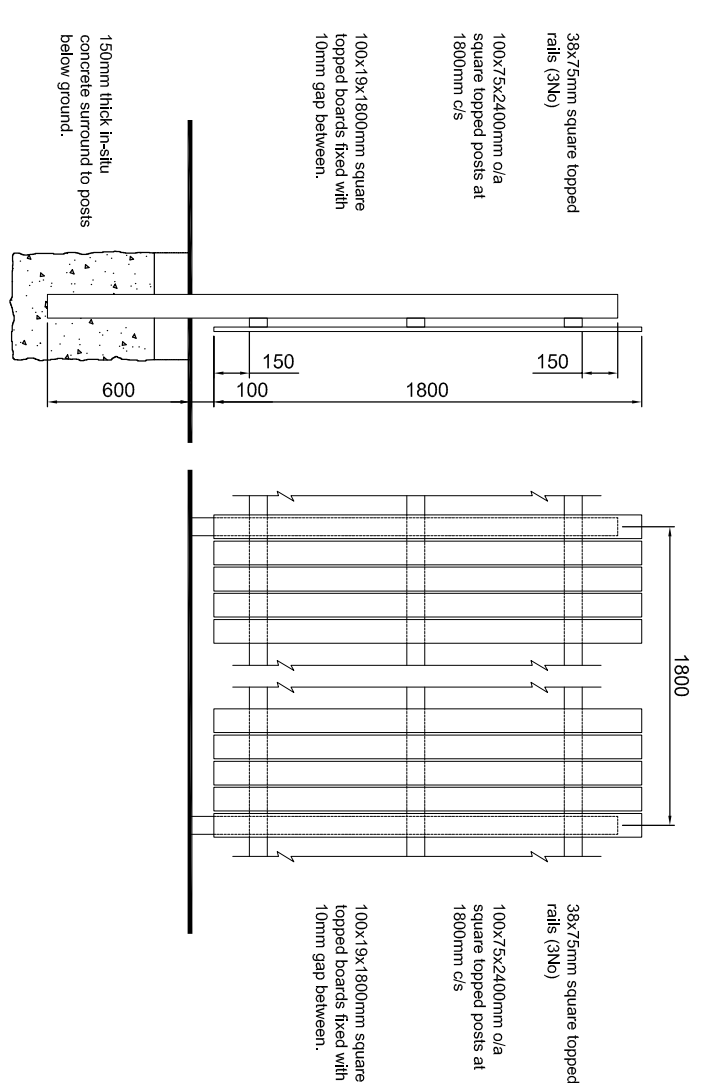

|                       |  |              |   |
|-----------------------|--|--------------|---|
| Preliminary / Comment |  | Planning     | X |
| Building Regulations  |  | Construction |   |

| Drawing Title |
|---------------|
| Site Layout   |

Client  
**Mr & Mrs Allen**

Project  
Land to rear of  
4 Robin Lane  
Royston  
Barnsley S71 4EA

|                          |            |         |
|--------------------------|------------|---------|
| Drawing No.<br>1111 / 01 | Scale @ A1 | Drawn   |
|                          | 1:200      | s/h     |
| Date                     | April 2011 | Checked |

**NOTE :** This drawing is to be used for Planning approval purposes only.

**NOTE :** This drawing is to be read in conjunction with drawing numbers 1111 / 00 & JR 160.