


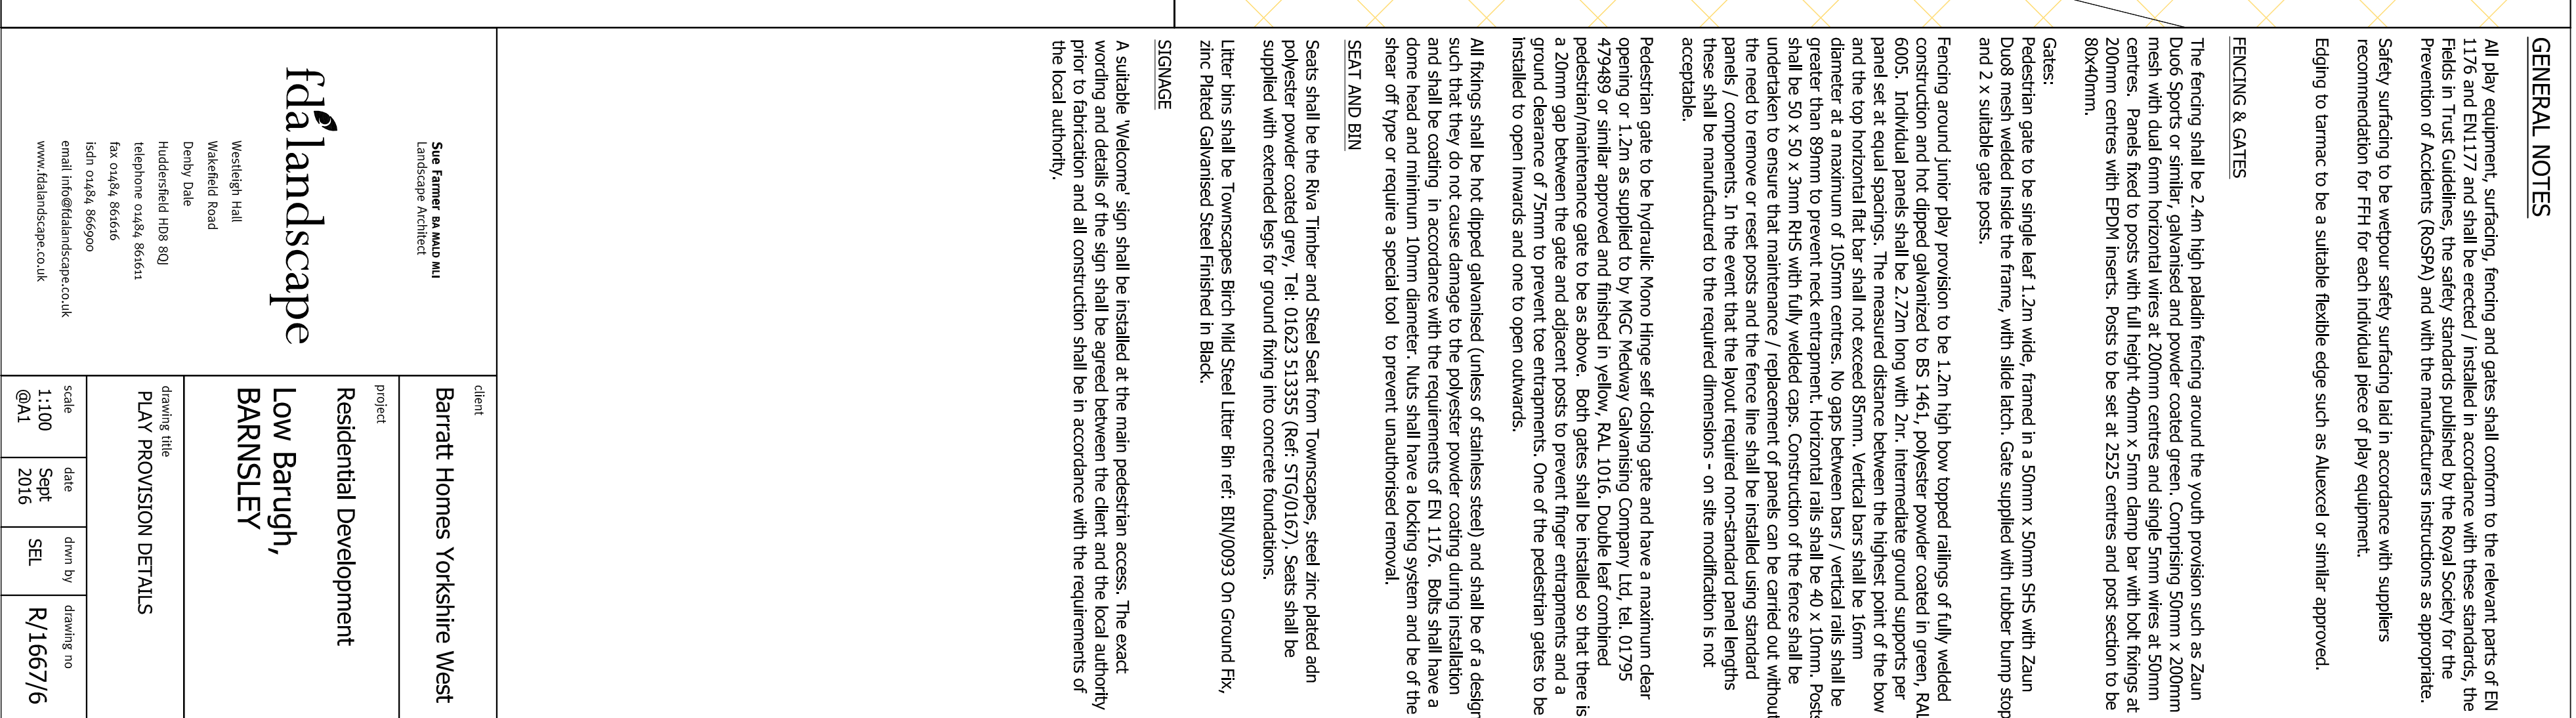

All play equipment, surfacing, fencing and gates shall conform to the relevant parts of EN 1176 and EN1177 and shall be erected / installed in accordance with these standards, the Fields in Trust Guidelines, the safety standards published by the Royal Society for the Prevention of Accidents (RSPA) and with the manufacturer's instructions as appropriate.


Edging to tarmac to be a suitable flexible edge such as Aluwaced or similar approved.



Duo8 mesh welded inside the frame, with slide latch. Gate supplied with rubber bump stop and 2 x suitable gate posts.

Panels are to be undertaken to ensure that maintenance / replacement of panels can be carried out without the need to remove or reset rails and the fence line shall be installed using standard panels / components. In the event that the layout required non-standard panel lengths these shall be manufactured to the required dimensions - on site modification is not acceptable.

Both gates shall be installed so that there is a 20mm gap between the gate and adjacent posts to prevent hinge entrapments and a ground clearance of 75mm to prevent toe entrapments. One of the pedestrian gates to be installed to open inwards and one to open outwards.

All fixings shall be hot dipped galvanised (unless of stainless steel) and shall be of a design such that they do not cause damage to the polyester powder coating during installation and shall be coating in accordance with the requirements of EN 1176. Bolts shall have a dome head and minimum 10mm diameter. Nuts shall have a locking system and be of the shear off type or require a special tool to prevent unauthorised removal.

Seats shall be the Riva Timber and Steel Seat from Townscapes, steel zinc plated adn polyester powder coated grey. Tel: 01623 513355 (Ref: ST/G0167). Seats shall be supplied with extended legs for ground fixing into concrete foundations.

Litter bins shall be Townscapes Birch Mild Steel Litter Bin ref. BIN/0093 On Ground Fix, zinc Plated Galvanised Steel Finished in Black.

A suitable 'Welcome' sign shall be installed at the main pedestrian access. The exact wording and details of the sign shall be agreed between the client and the local authority prior to fabrication and all construction shall be in accordance with the requirements of the local authority.

<i>Sue Farmer BA MA D Phil</i> Barratt Homes Yorkshire West	client
--	--------

BARNSLEY


drawing title		scale	date	drawn by	drawing no
PLAY PROVISION DETAILS		1:100		SEL	R/1667/6

scale	date	drawn by	drawing no	
1:100 Sept 2016 @M		SFL	R/1667/6	