


EcoFutural v122018 - C Sections - 26



Eco Futural

SECTIONS : WINDOWS

Detail 7B

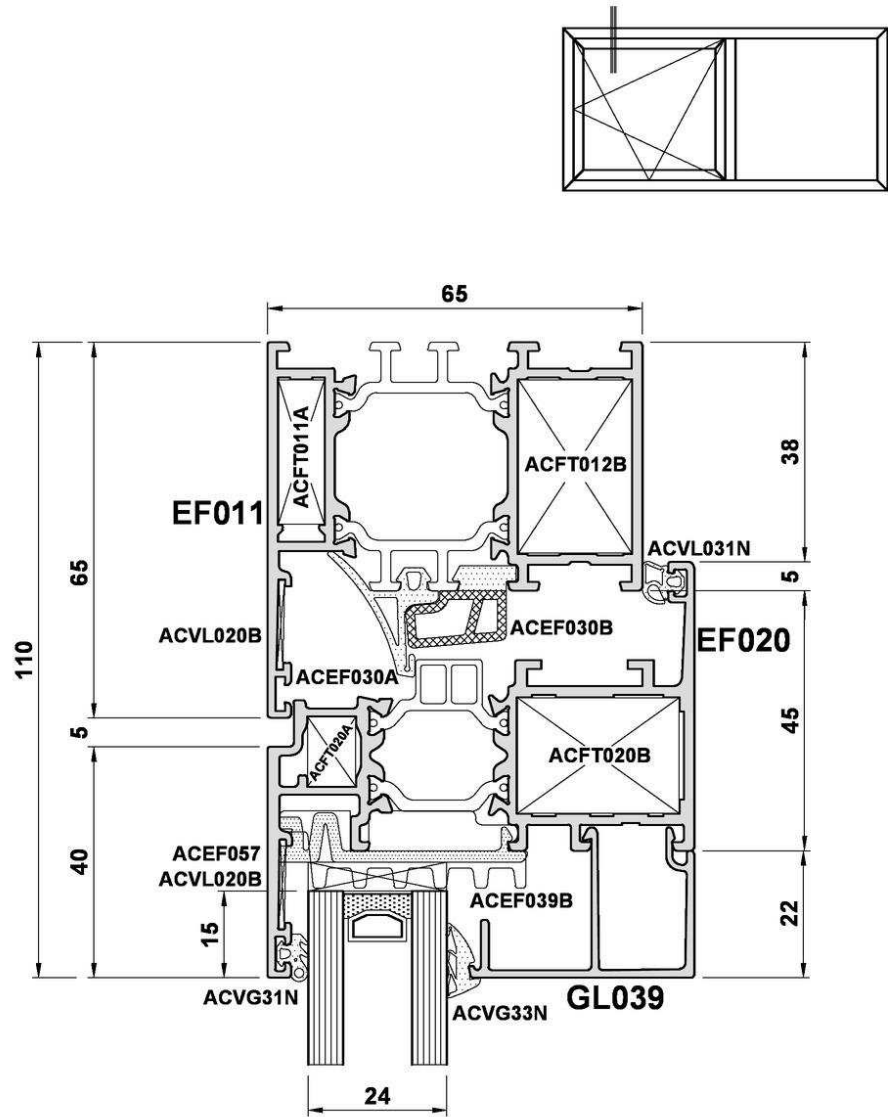

Do Not Scale From This Drawing