


NOTES

All efforts have been made in measuring existing site. However the contractor / builder is responsible, for checking & confirming all given dimensions on site prior to pricing & works.


Extent of boundary ownership confirmed by applicant.

Proposal -


Planning application for the change of use of an Agricultural Building into C3 use class Ancillary Dwelling.

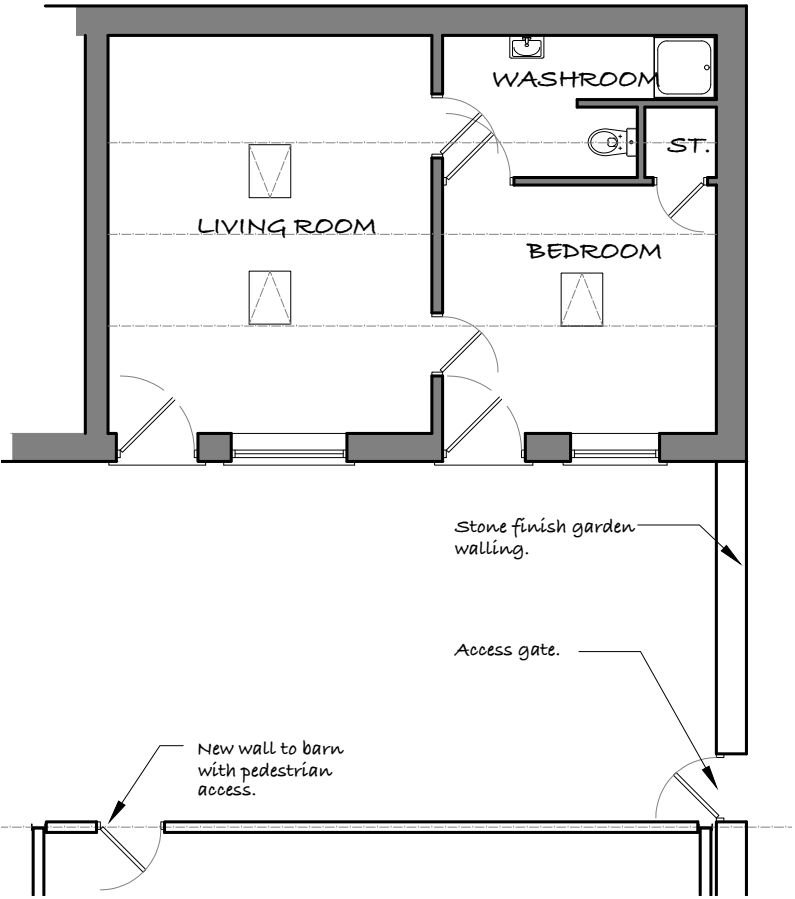


PROPOSED FLOOR PLAN
SCALE - 1/100

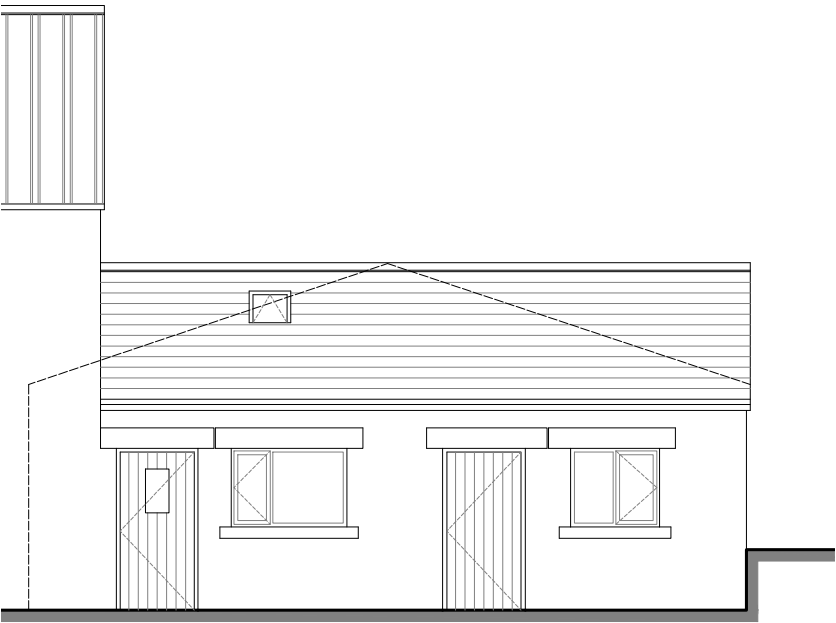


PROPOSED FRONT ELEVATION
SCALE - 1/100

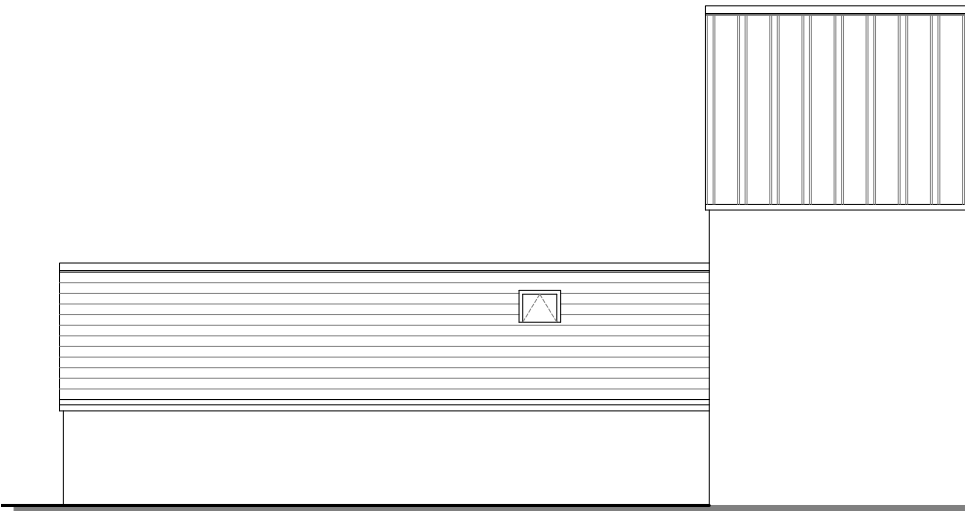

PROPOSED REAR ELEVATION
SCALE - 1/100

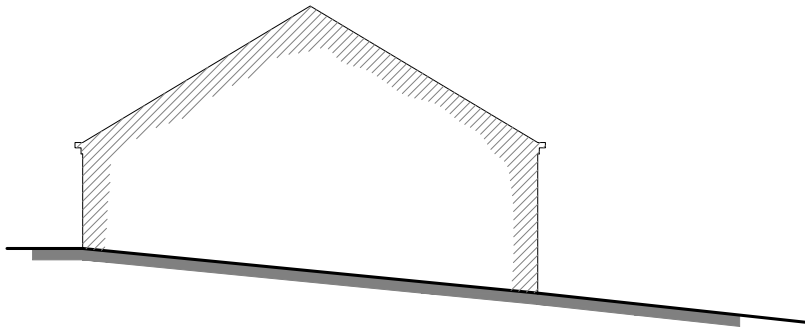

PROPOSED SIDE ELEVATION
SCALE - 1/100

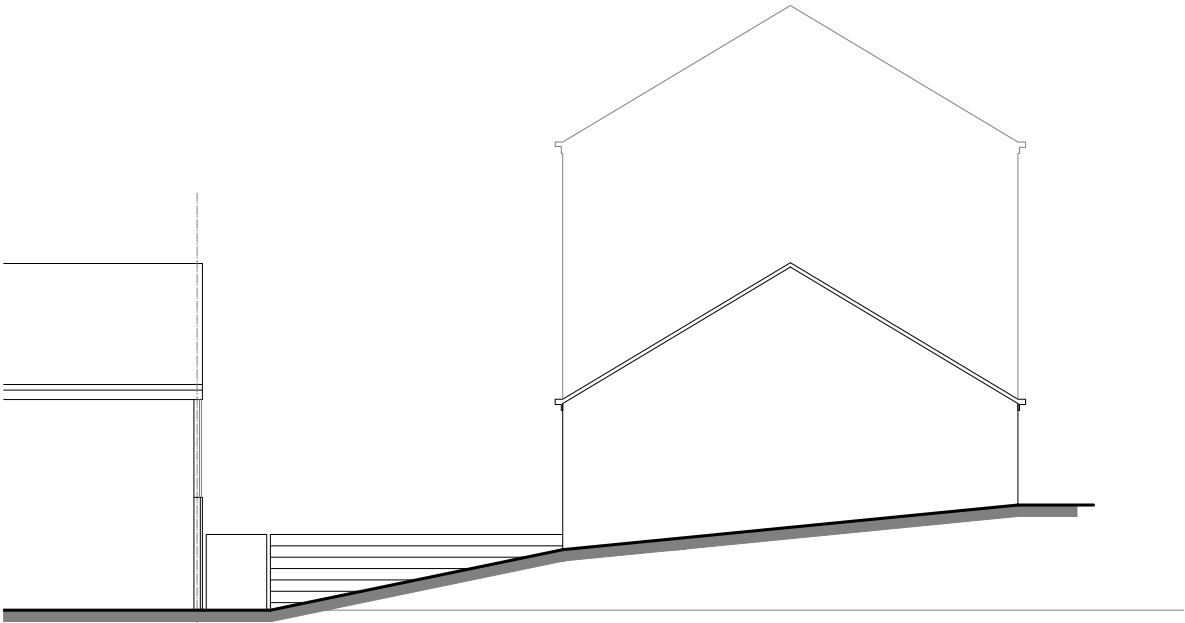

PROPOSED SIDE ELEVATION
SCALE - 1/100

PLANNING ISSUE

Rev	Description	Date	By
-----	-------------	------	----

DMA

DESIGN MANAGEMENT Ltd

6 New Hall Way,
Dialwood,
Flockton,
Wakefield,
WF4 4AX

t: 01924 462 550
e: info@designmanageachieve.com
w: designmanageachieve.com

Client

Hill Top Farm

Project

Hill Top Farm, Green Moor
Sheffield, S35 7DQ

Drawing title

Proposed Floor Plan and
Elevations

Drawn by

DMA

Date

June.19

Drawing no

PL-01

Project no

19/629

Scale @ A3

1:100

Rev

-