
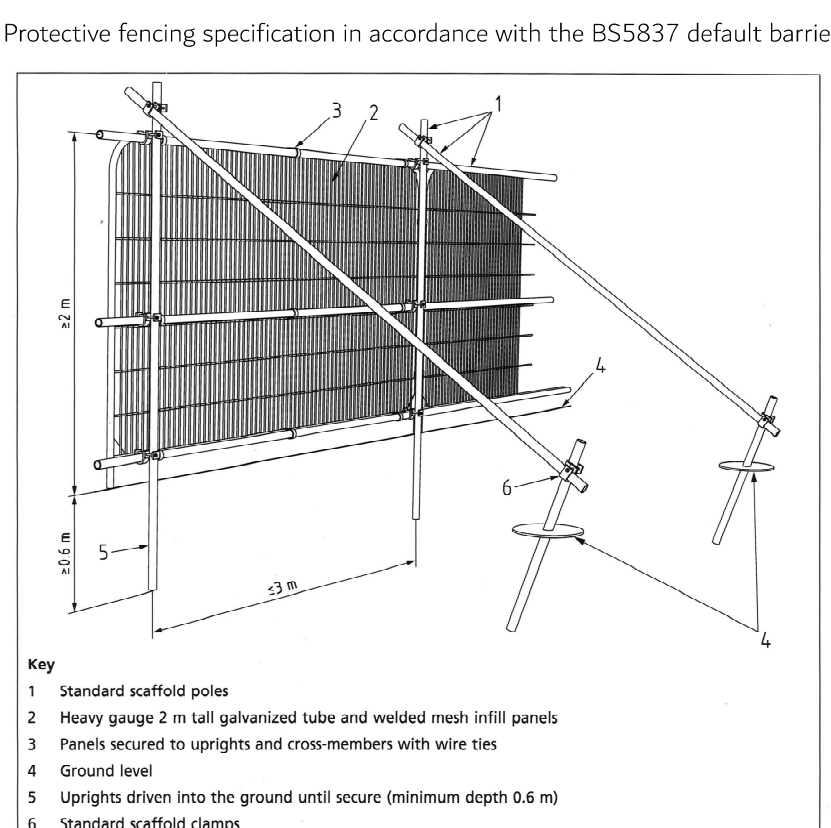
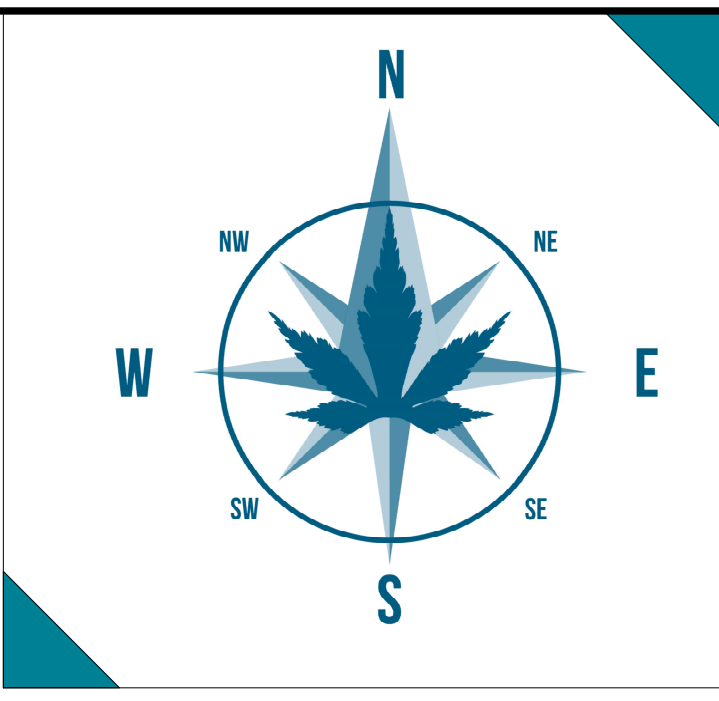


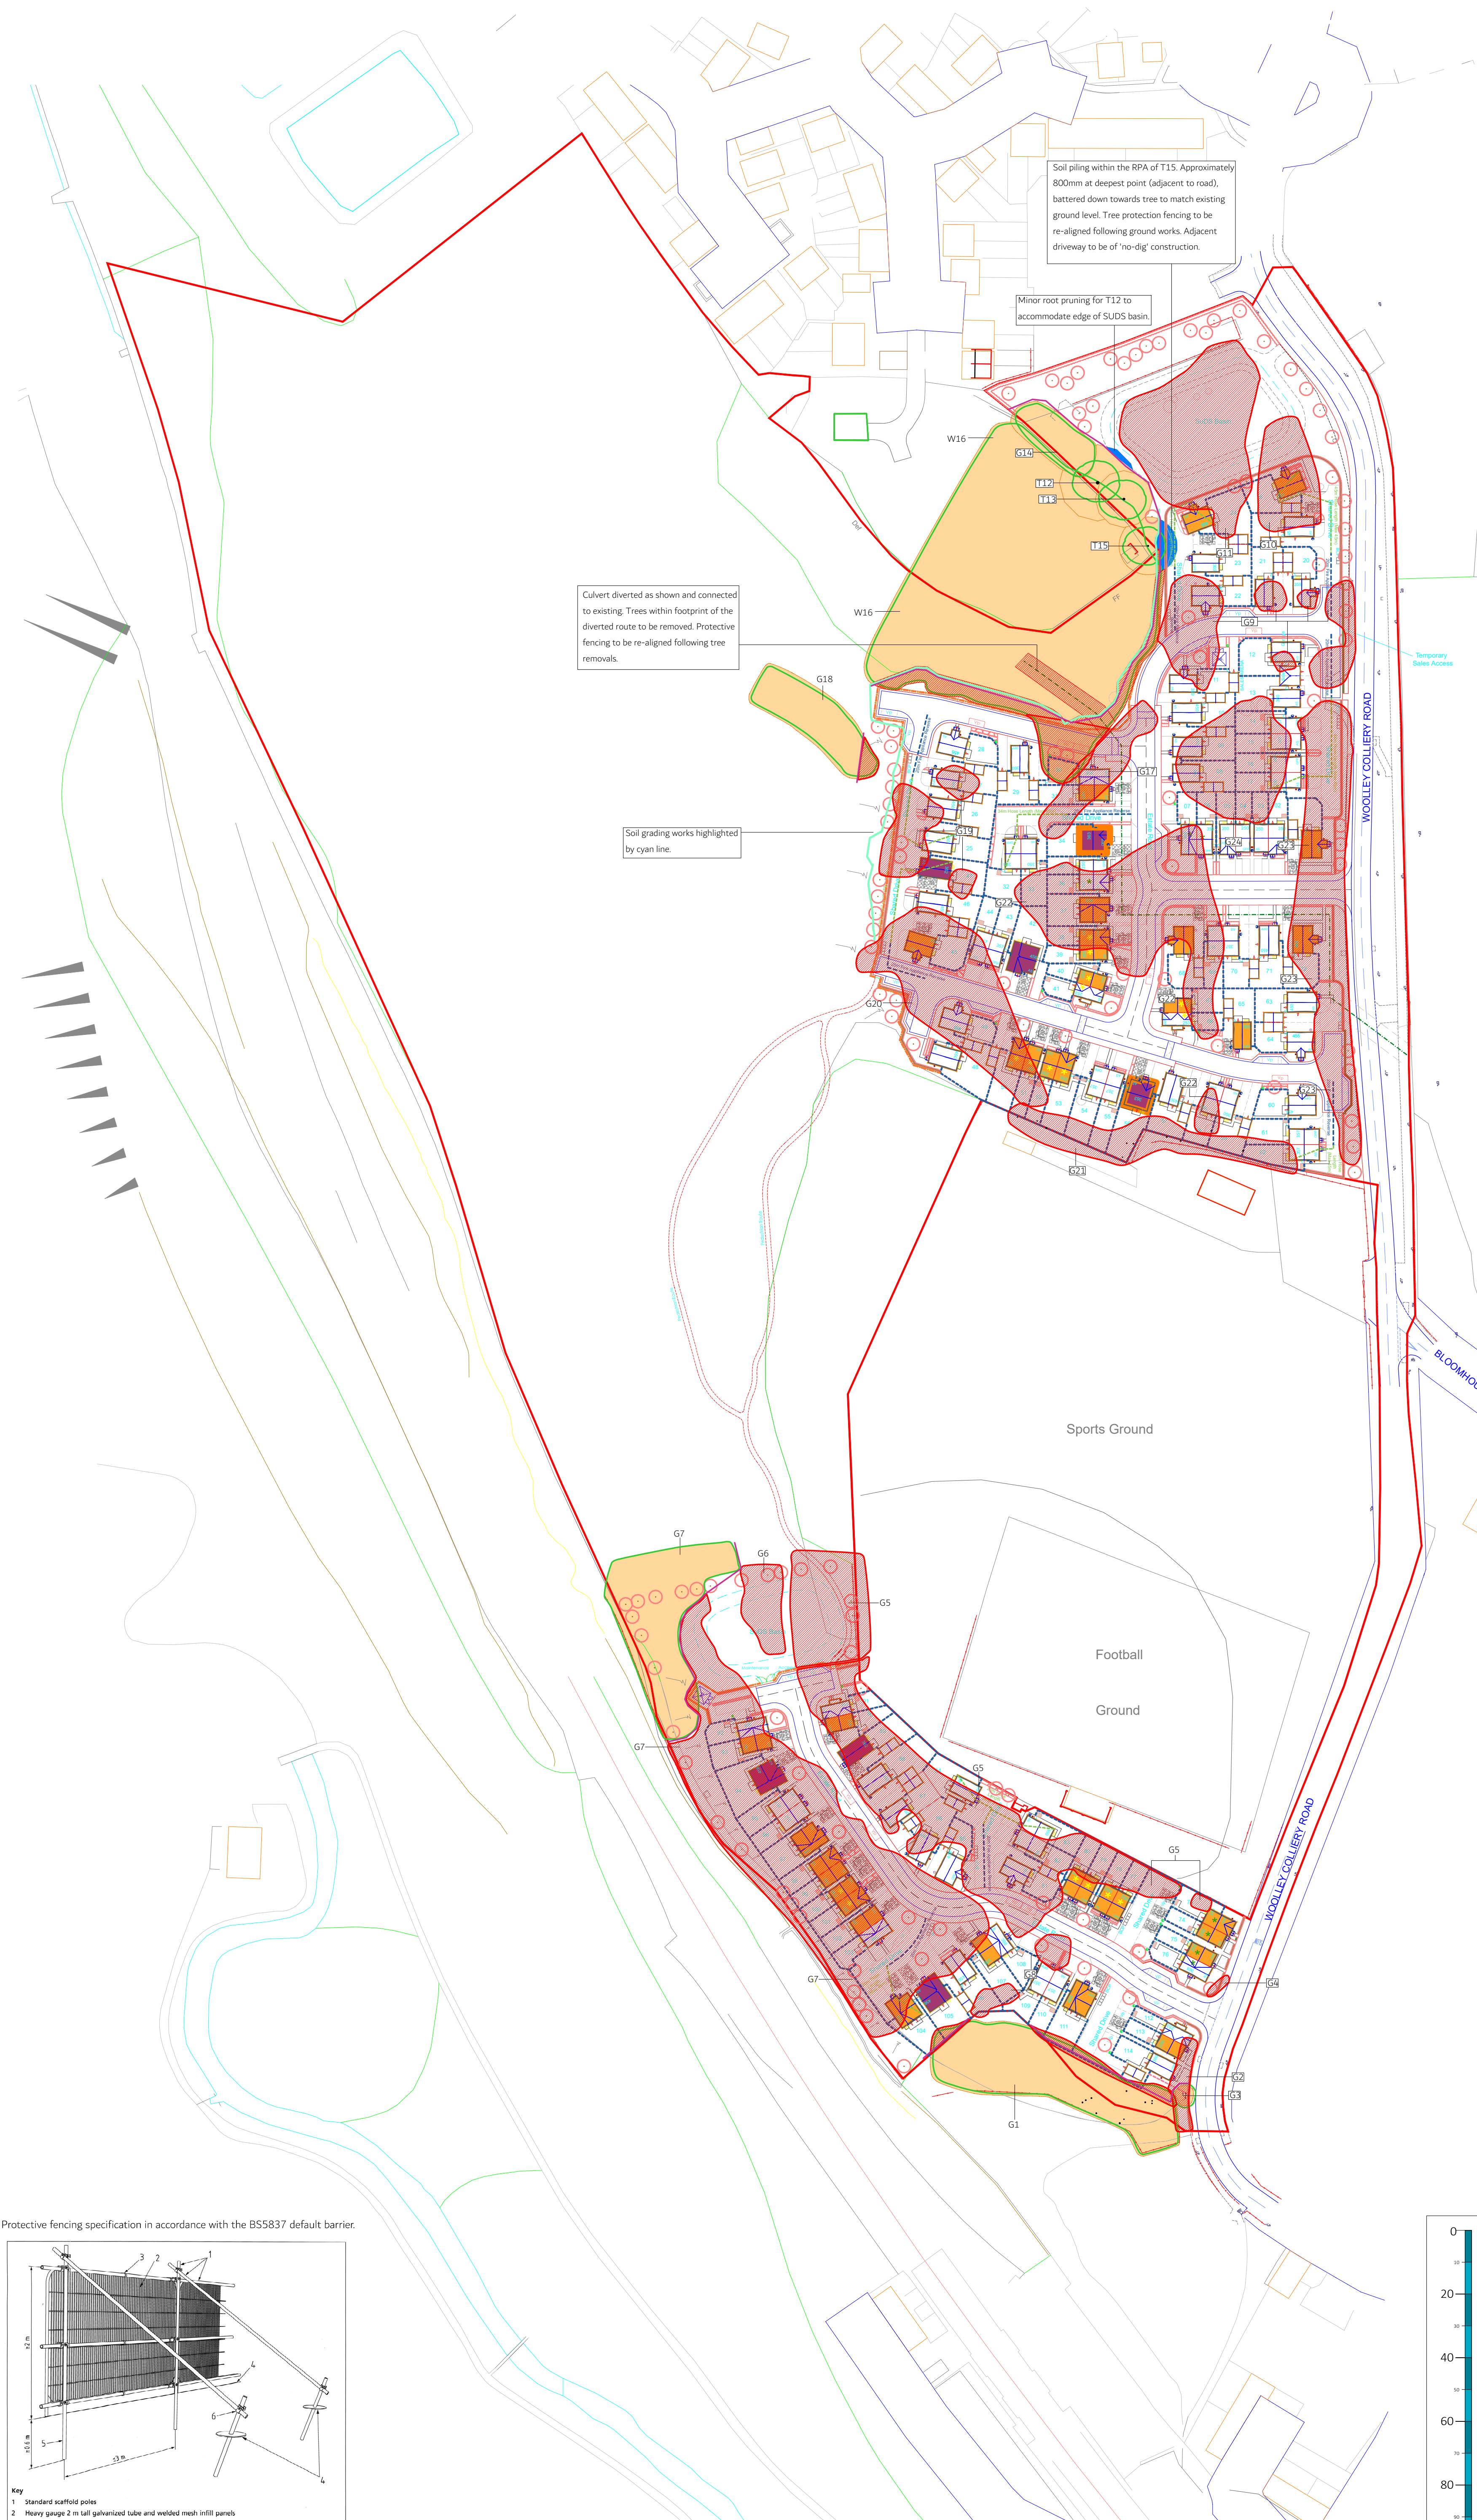

Appendix 2: Tree Protection Plan

Site: Woolley Colliery Road, Darton, Barnsley.

Project Ref:	24018	Drawing Ref:	03
Scale:	1:1000	Printing size:	A1

T1	Tree reference number. Sequential number preceded by item type: T=individual tree, G=group, H=hedge, W=woodland group.
	Trees retained
	Individual trees removed
	Groups removed/pruned back
	Root protection area (RPA)
	Root protection area (RPA) prior to offsetting
	RPA impacts through root pruning or soil re-grading as specified on plan
	Tree protection fencing

-This plan should be printed in colour; a monochrome version should not be relied upon.

-This plan should be read alongside the associated arboricultural report which will detail the protective status of the trees.

-Any development proposals should be designed with consultation with the appointed arboriculturalist to avoid delays/rejection at planning or breach of tree-related legislation.

