

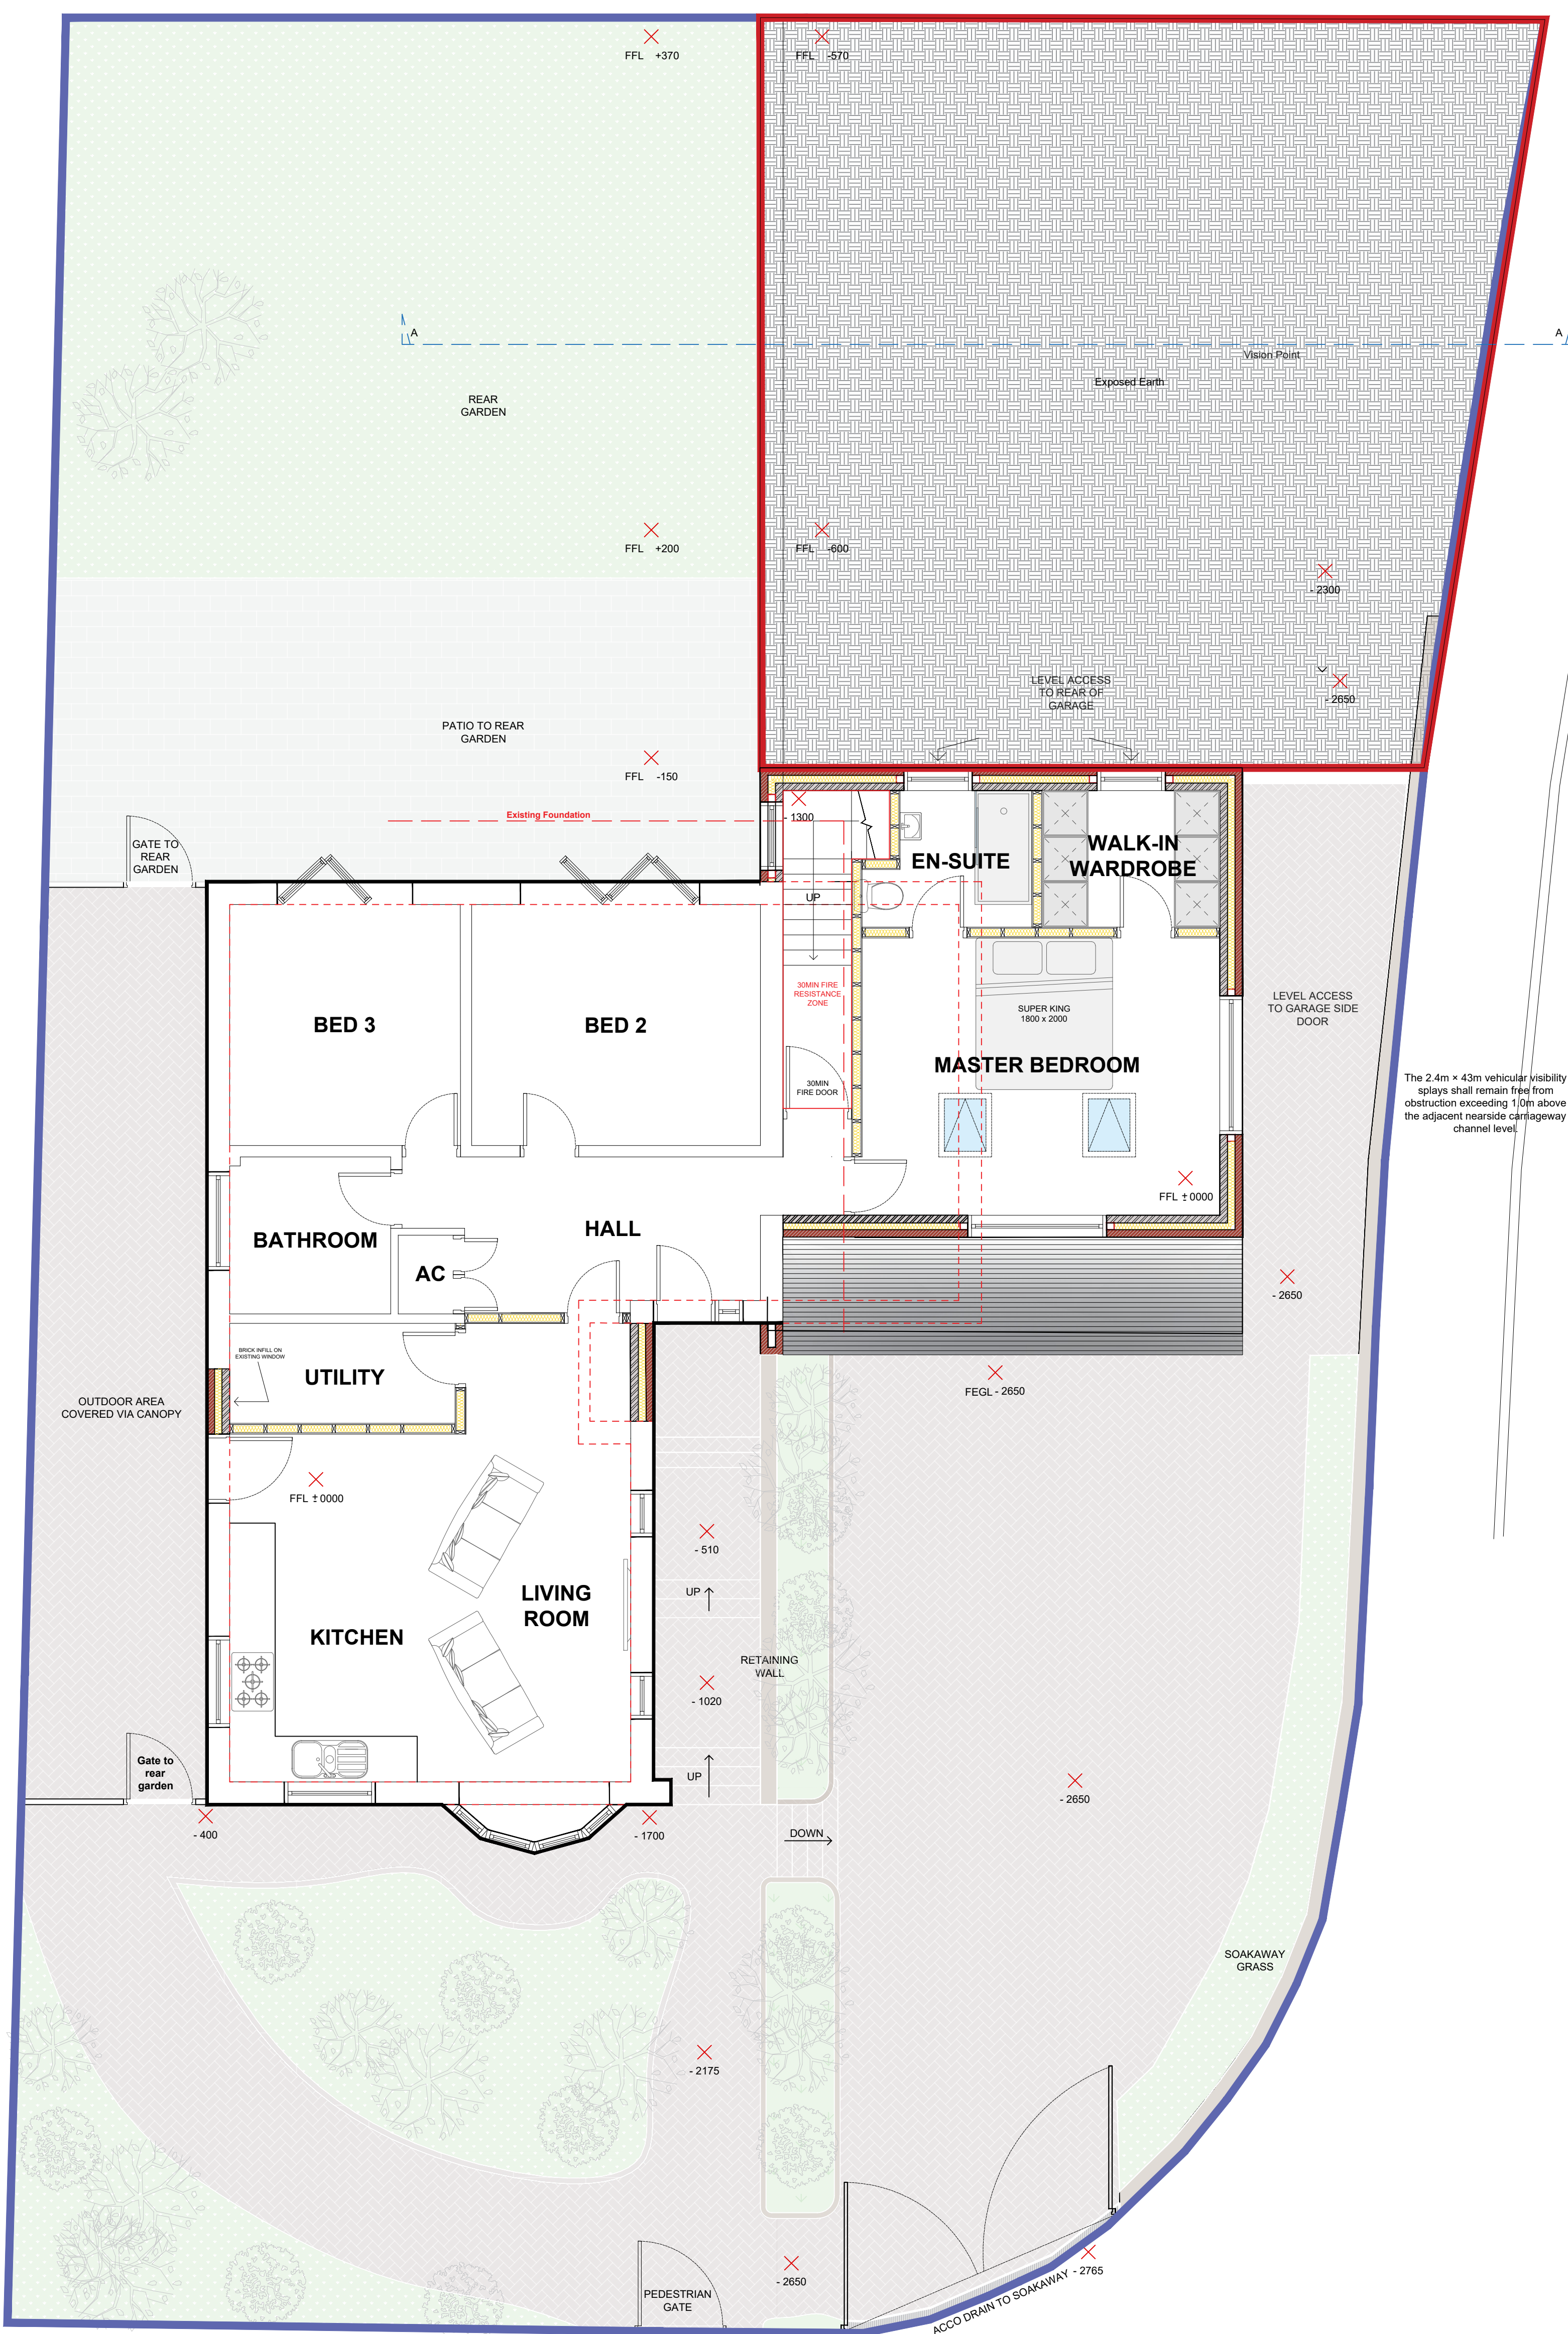


Proposed longitudinal driveway section A-A
Scale **1:50**

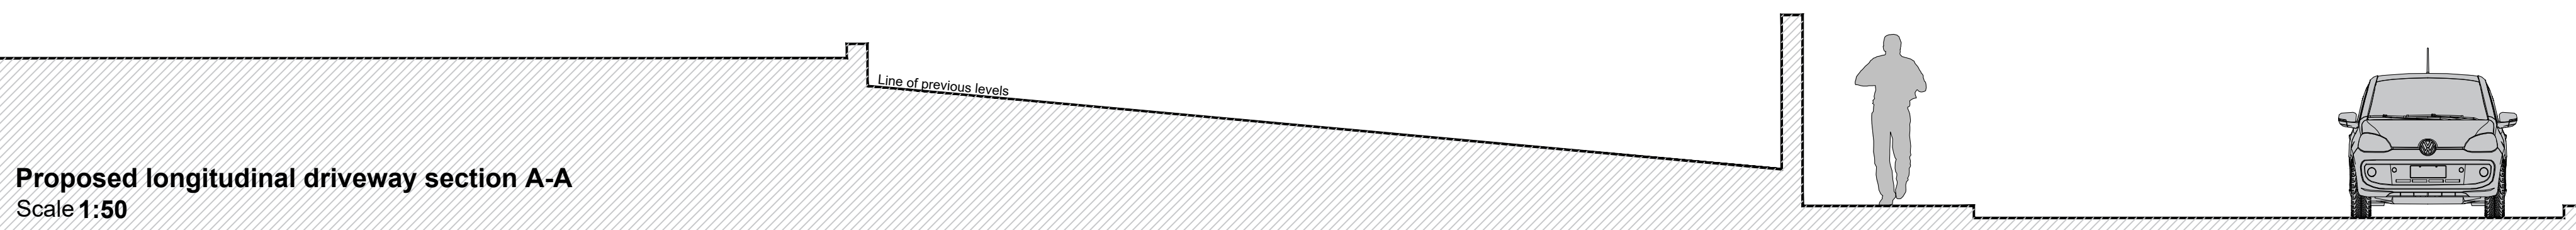

Proposed Plan Site / Block Plan Combined
Scale **1:50**

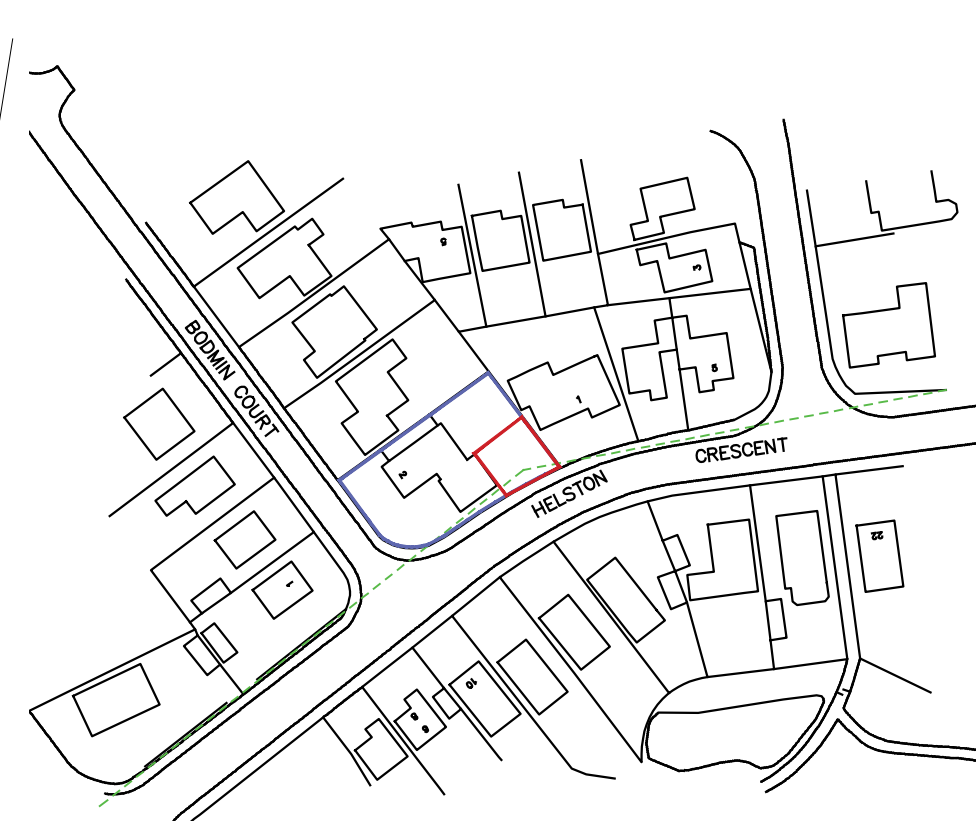

Location Plan
Scale 1:1250


Significantly above 43m Vision Splay to the south west and
Significantly above 43m Vision Splay to the North East as
shown from the green line above from 2.4m into the site.



Hirst Architects
RIBA Chartered Practice

W: www.HirstArchitects.com
E: Office@HirstArchitects.com
T: 01226 491 777

THIS DRAWING/COPY AND ANY DESIGN THEREON IS PROTECTED BY COPYRIGHT AND IS THE PROPERTY OF HIRST ARCHITECTS LTD. IT IS TO BE USED ONLY FOR THE PURPOSE FOR WHICH IT WAS EXPRESSLY LOANED AND IS NOT TO BE COPIED IN ANY FORMAT. INFORMATION WITHIN THIS DRAWING IS NOT TO BE PASSED TO ANY THIRD PARTY WITHOUT PRIOR WRITTEN CONSENT. ALL MEASUREMENTS TO BE CHECKED ON SITE PRIOR TO CONSTRUCTION. DO NOT SCALE THIS DRAWING.

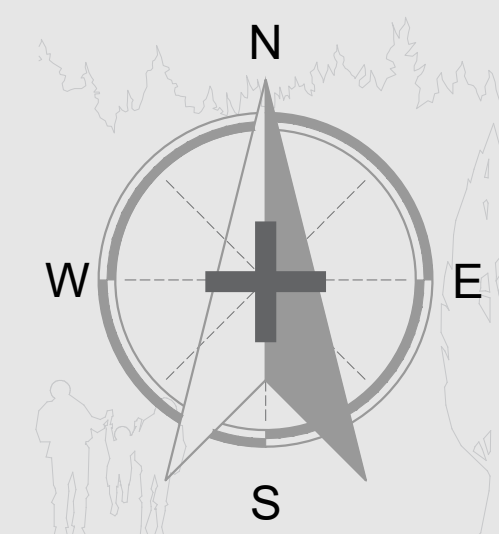

General orientation to be considered to be with North to the top of the page as shown above unless noted otherwise.

--- NOT FOR CONSTRUCTION ---

Important Notes:

All measurements to be confirmed by the main contractor pre-commencement.

PROJECT DETAILS

CLIENT / APPLICANT

Mr Track Dunhill

SITE ADDRESS

2 Bodmin Court
Monk Bretton
Barnsley, S71 2BP

PROJECT STAGE

PLANNING

JOB NUMBER

DRAWING TITLE

Existing Combined Plans

REV Original Issue

[illegible]

SCALE
VARIES

A.1

Hirst Architect LTD
Royal Institute of British Architects
Chartered Practice

Office@HirstArchitects.com
01226 491 777