



Meadstead Drive, Barnsley - Tree Planting Plan

This plan should be viewed in
COLOUR & read in conjunction
with the Tree Survey
BA3138A1A - dated
02/11/2010, Available from
Barnes and Associates at the
address shown below.

Note tree planting guide only.
Full soft landscaping scheme to
be submitted.

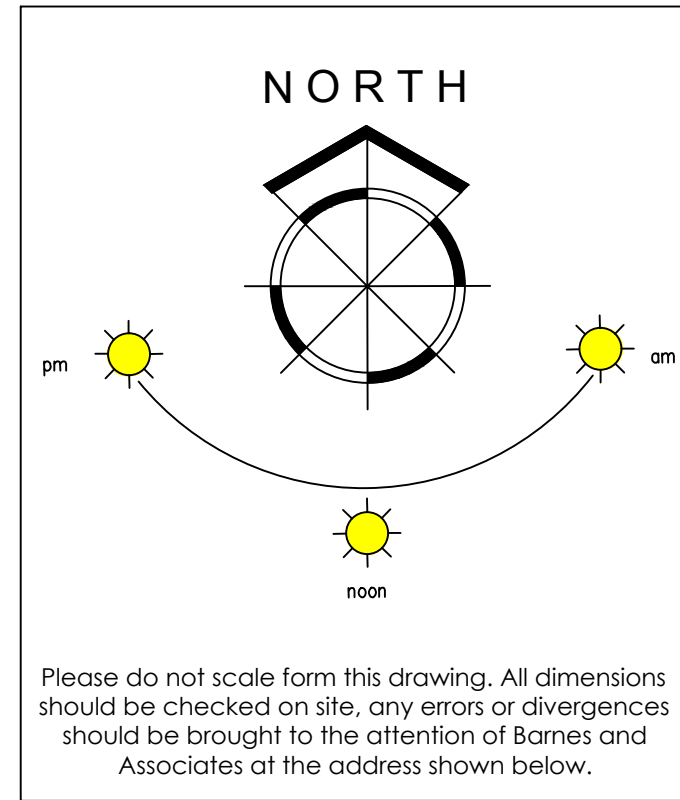

Symbol Guide

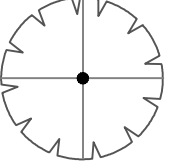

Trees to be retained and Protected
in line with BS5837:2005




New Heavy Standard Trees
Fruit to be 1/2 Std

Client:
Yorkshire Housing

Site:
**Meadstead Drive,
Barnsley**

Drawing Title:
Tree Planting Plan


Scale: **1:200 @ A1**
Drawing No: **BA3138TP**
Date: **02/11/2010**

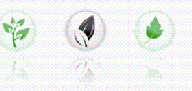

barnes & associates
independent arboricultural consultants

barnes & associates
rivermead - skelton rd - longthorpe
boroughbridge - yorks YO21 2BZ
t 01923 322971
f 01923 322972
m 07831 530559
e enquiries@barnesassociates.co.uk



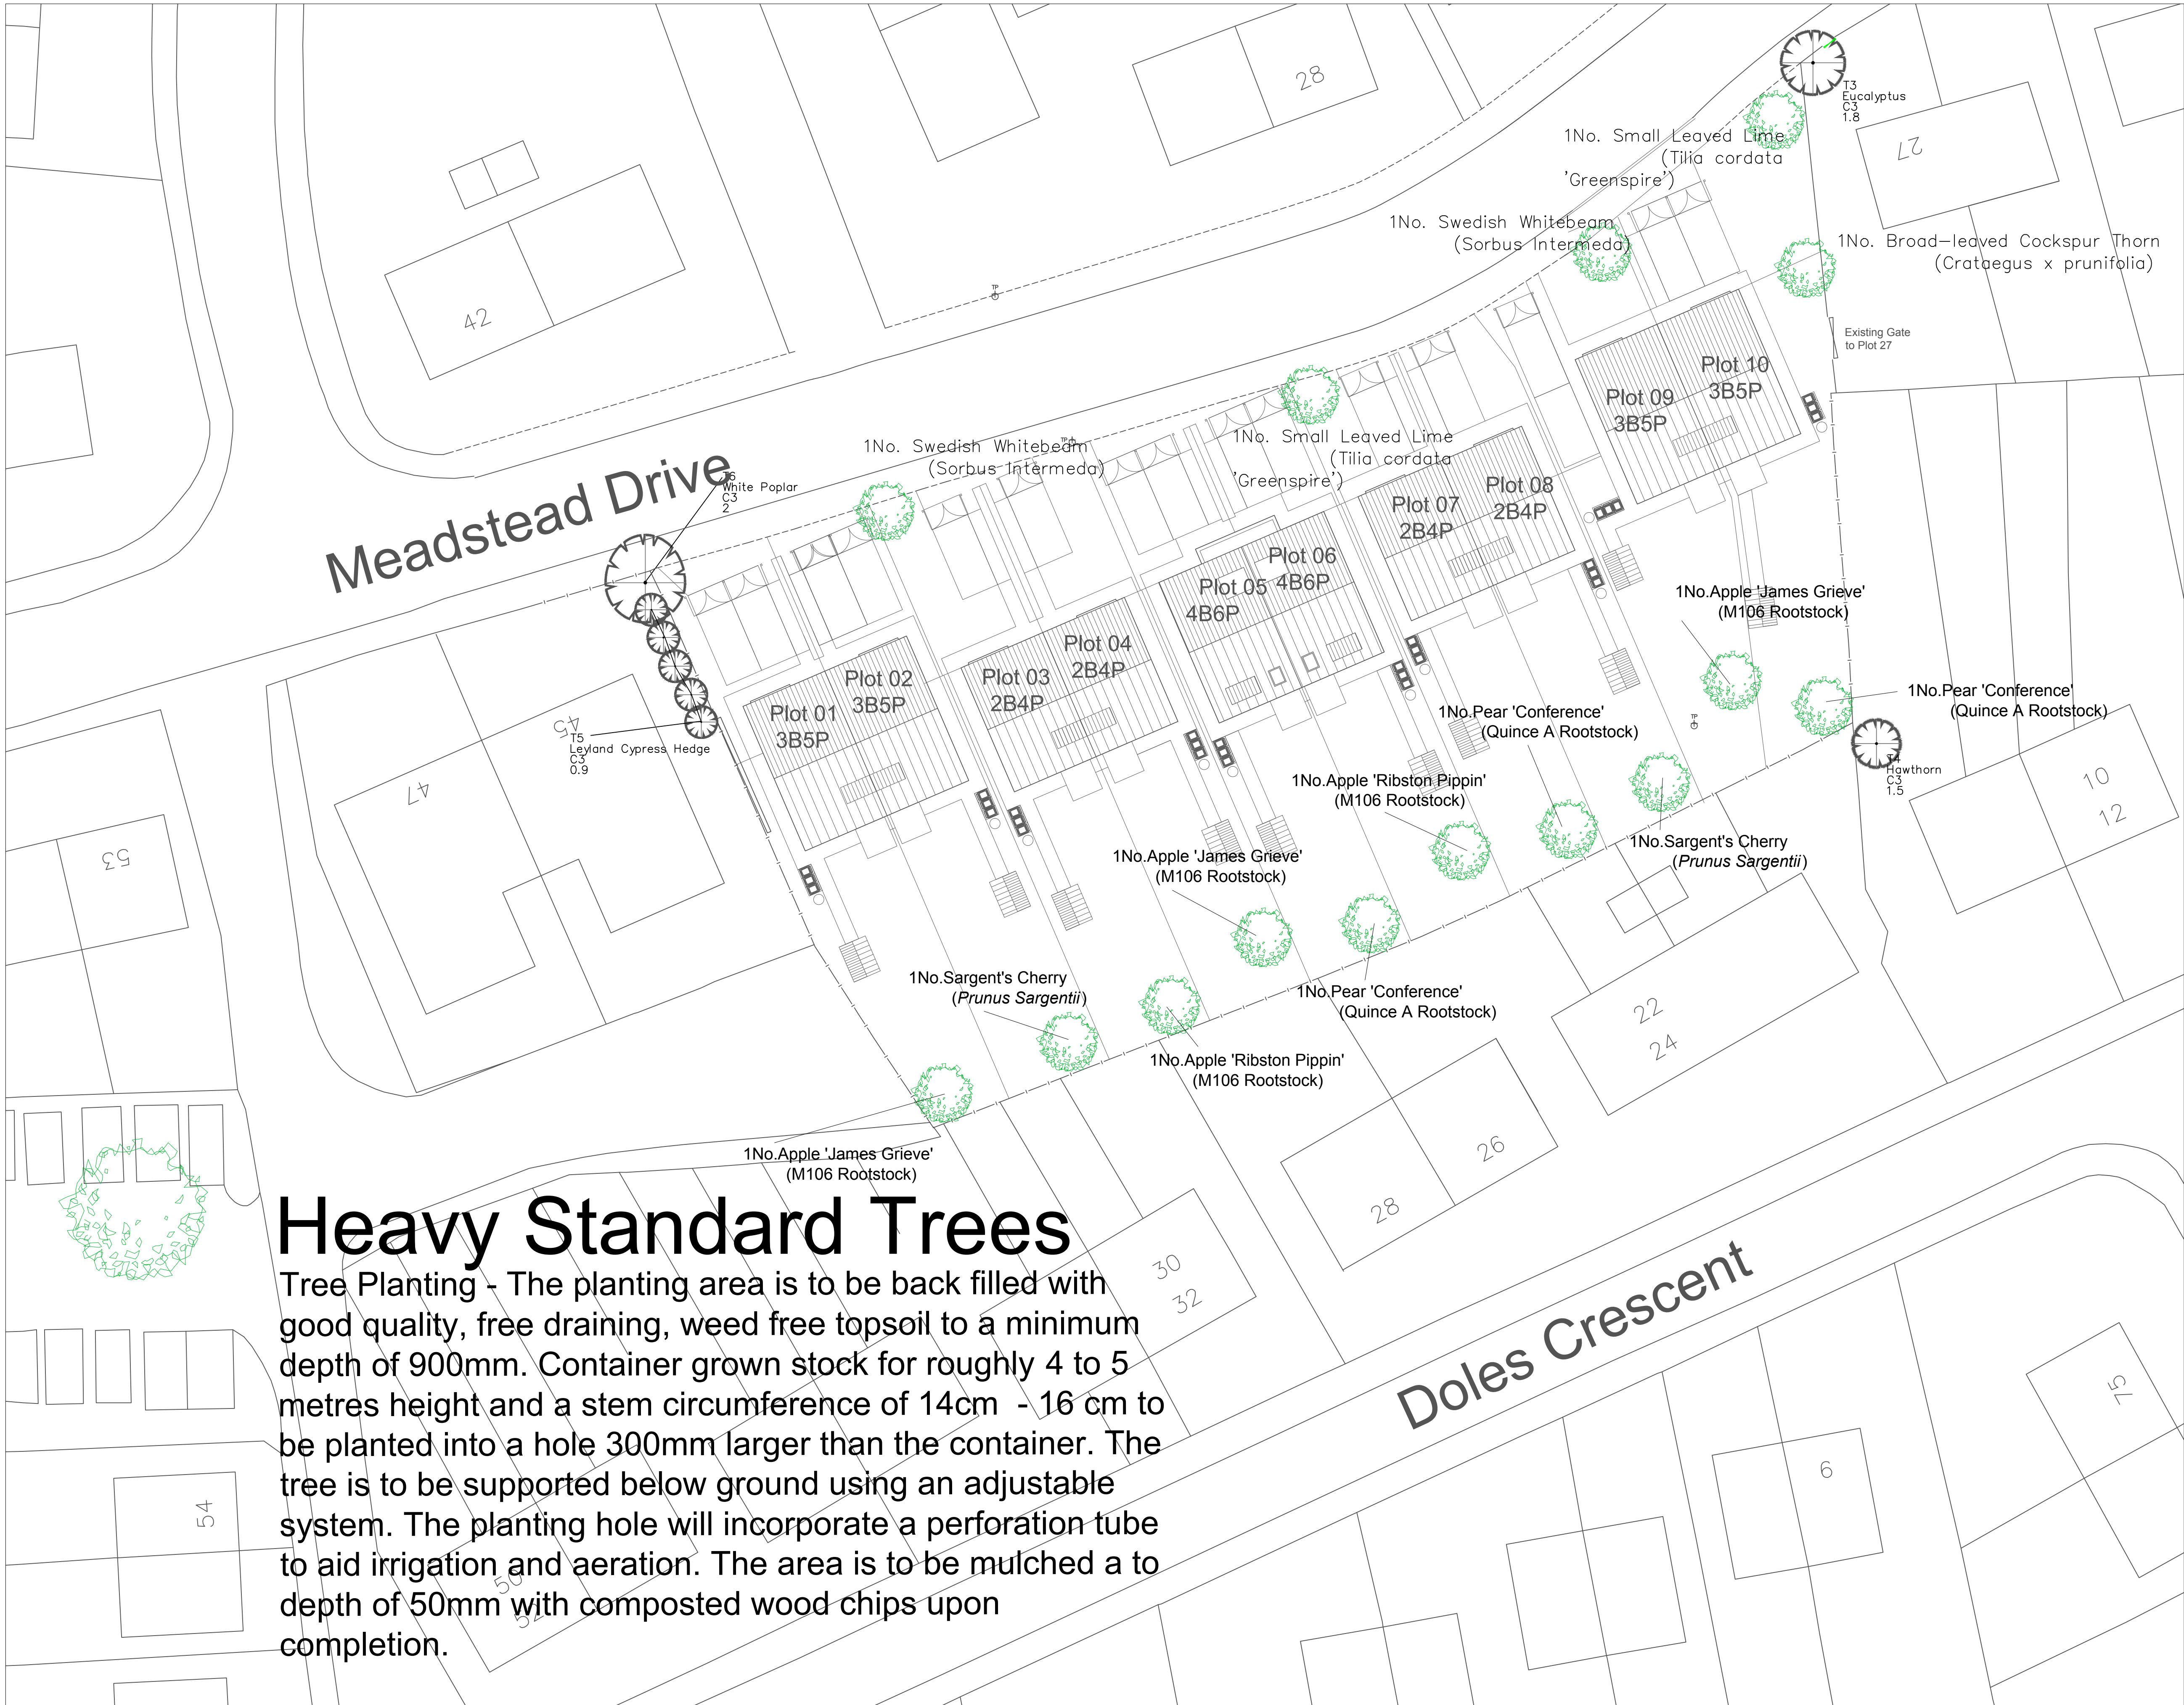

Heavy Standard Trees

Tree Planting - The planting area is to be back filled with good quality, free draining, weed free topsoil to a minimum depth of 900mm. Container grown stock for roughly 4 to 5 metres height and a stem circumference of 14cm - 16 cm to be planted into a hole 300mm larger than the container. The tree is to be supported below ground using an adjustable system. The planting hole will incorporate a perforation tube to aid irrigation and aeration. The area is to be mulched a to depth of 50mm with composted wood chips upon completion.