


Ref: 2003/0910

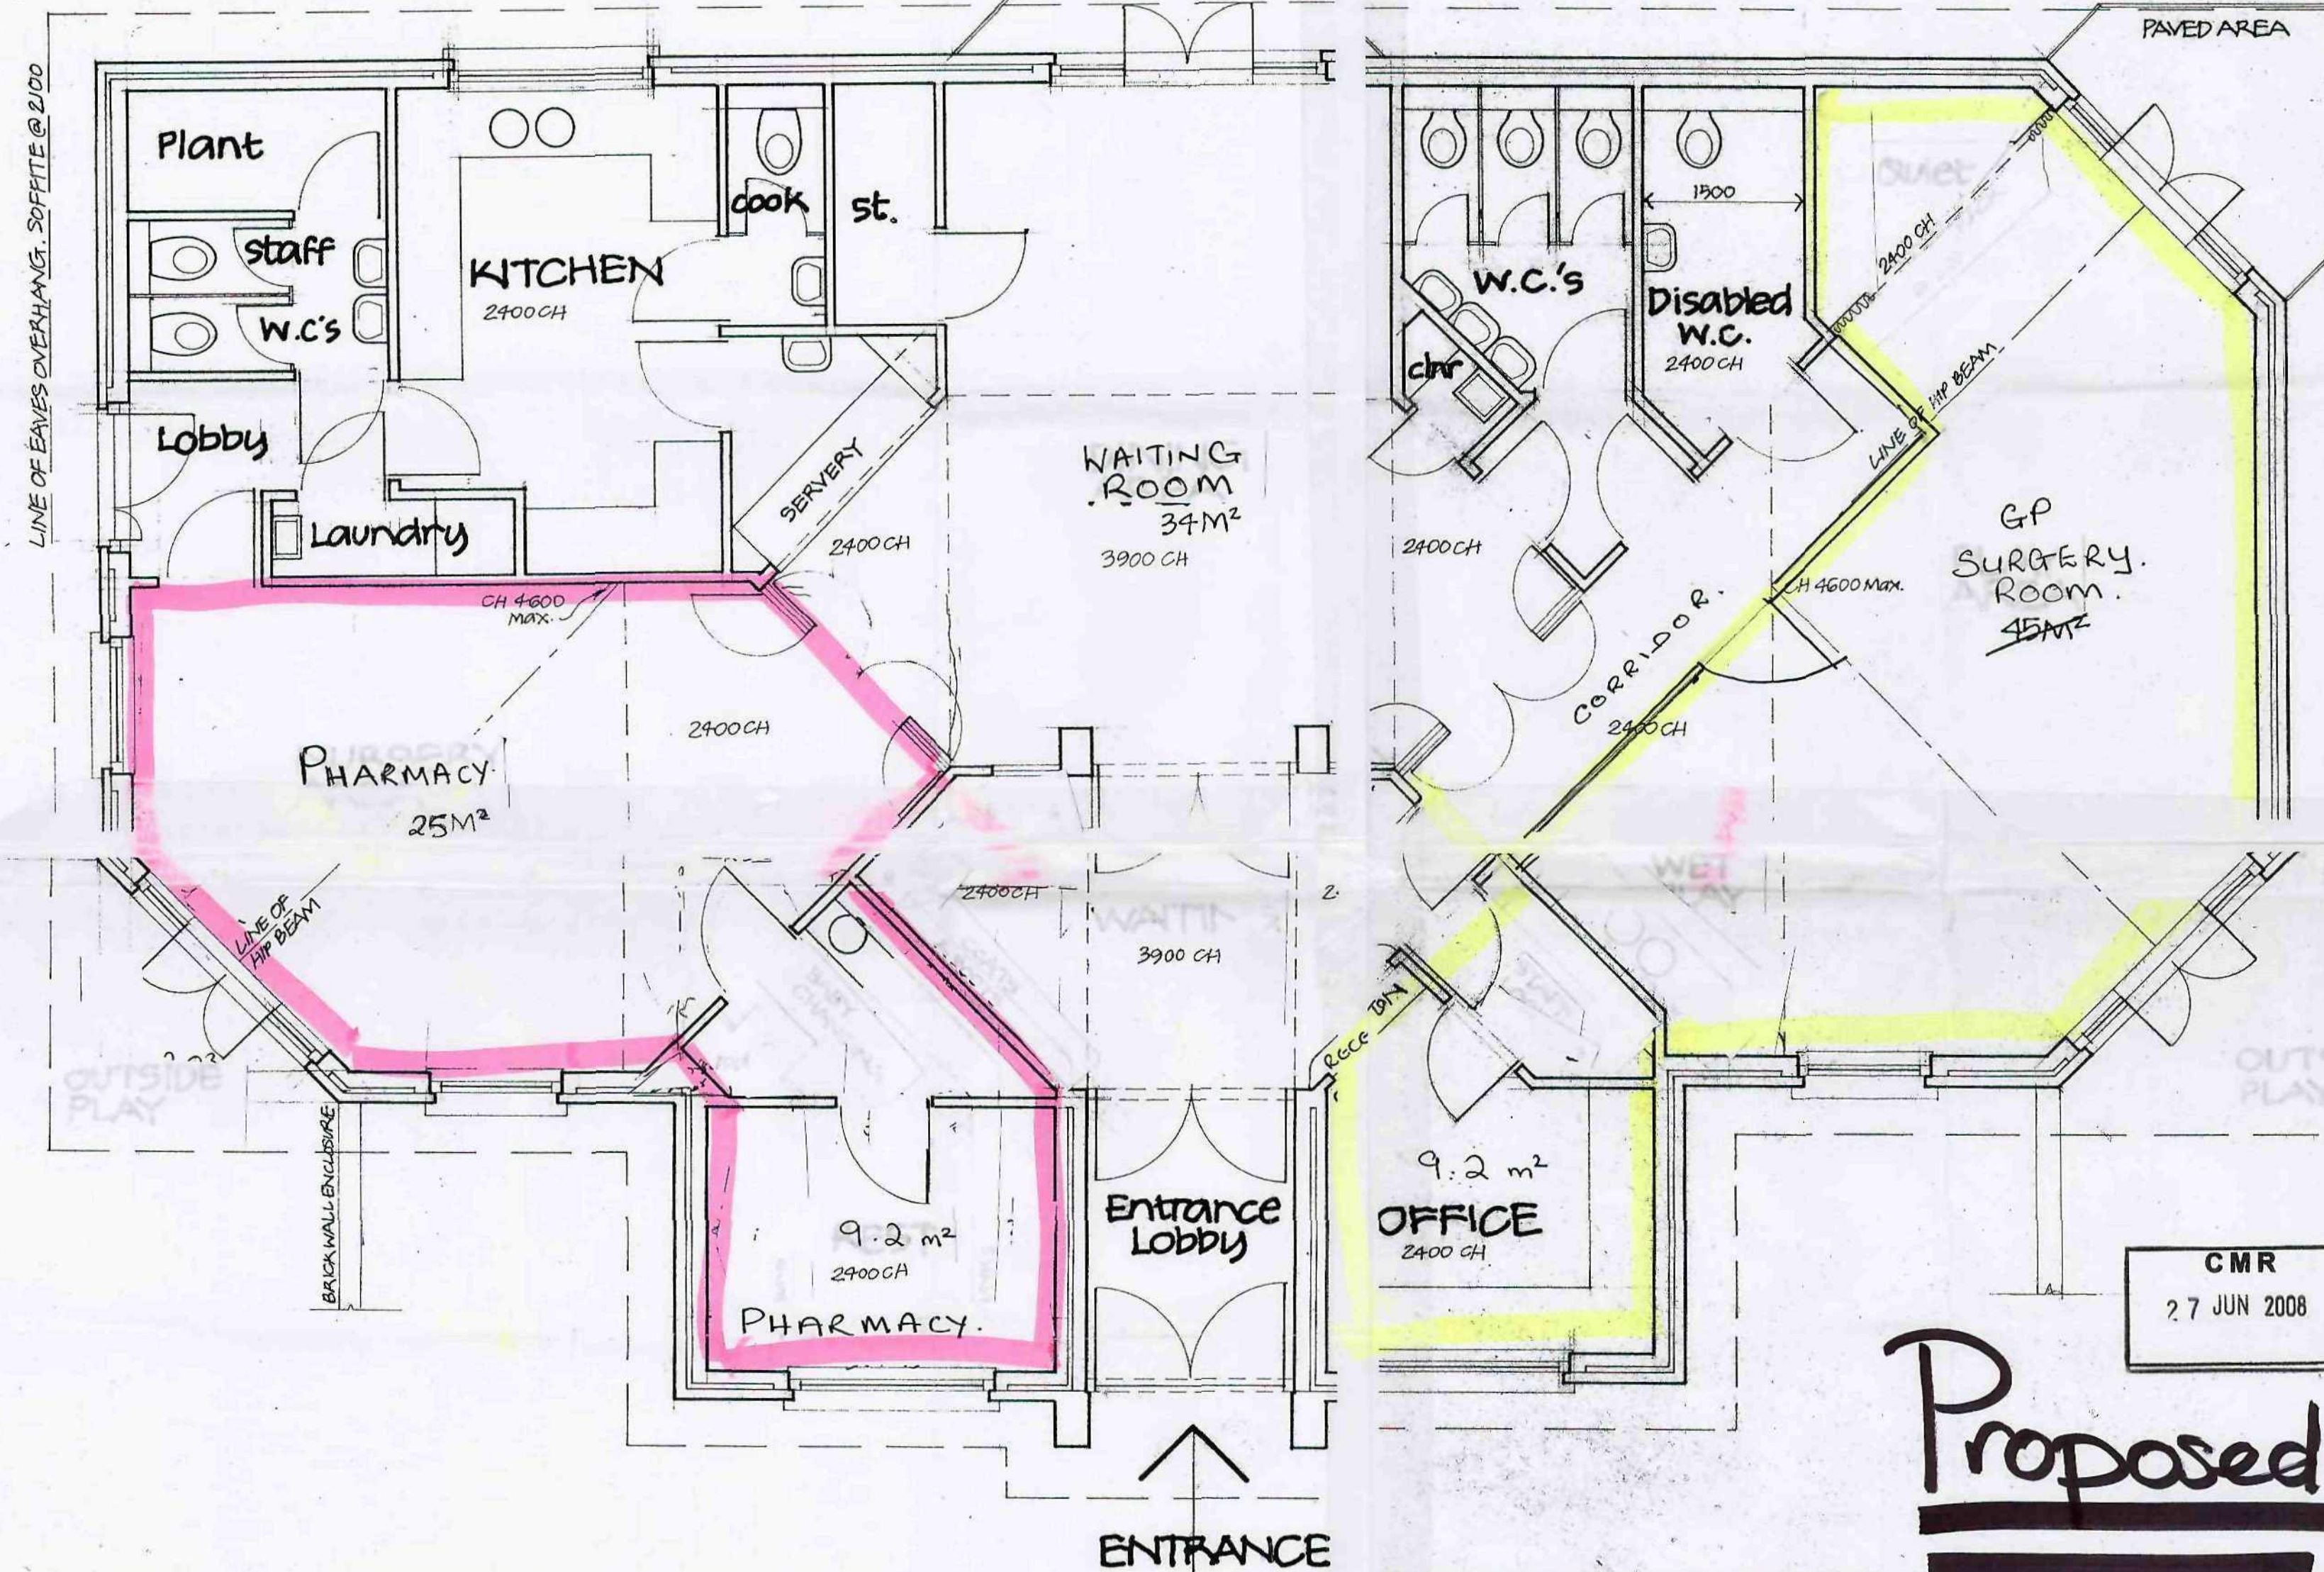

Pharmacy Area

GP Consulting + Reception

All other areas -
shared waiting
area, toilets
+ disabled W.C.

CMR
27 JUN 2008

Pharmacy Proposed GP services

date	revisions	date

revisions

THE GATE HOUSE
LONGCROFT, STANCROSS,
BARNSELY.

AOT.
(Hill Brow Surgery)

Description
Scale 1:50
Drawing No. 96.074.04
Date