
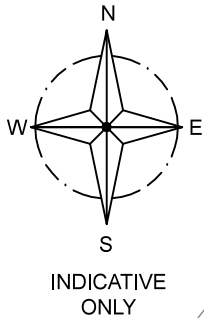


Drawing No.	Rev No.
MDM002 -002	

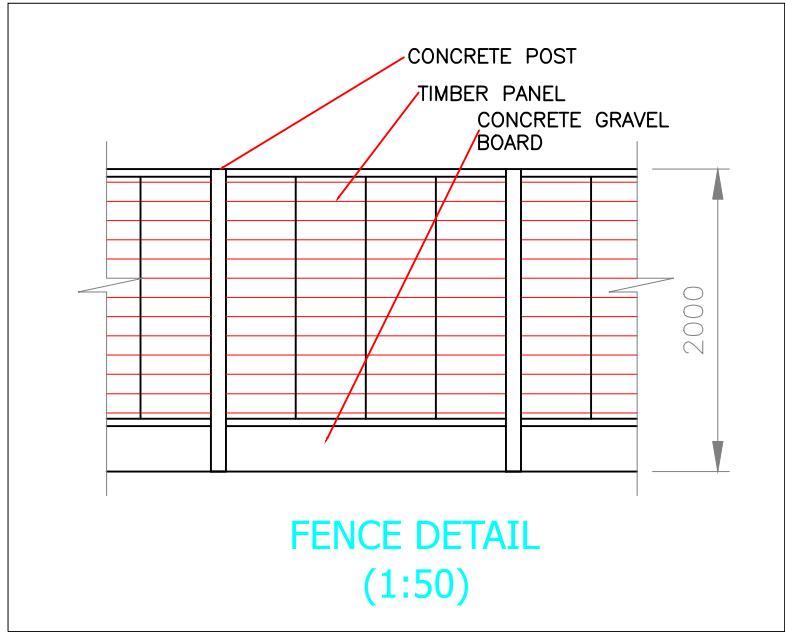

SOAK AWAY 2000 X 1000 X 2031 BELOW INVERT TO BE CONSTRUCTED USING CRATE SYTEM 1 PER PAIR OF DWELLINGS. MINIMUM 6M FROM HOUSES.

REAR GARDENS TO BE TURFED WITH PLANTED BOARDERS

2m HIGH TIMBER FENCES TO REAR GARDEN AREAS AND BOUNDARIES



DO NOT SCALE: Contractor to check all dimensions and report any omissions or errors

NOTES

GRASSED AREA SHRUBS AND SMALL WALL TO FRONT

ONE LAMP POST TO BE RELOCATED TO POSITION SHOWN HERE.

DROPPED CURB TO FRONT OF HOUSES AND PERMEABLE HARD STANDING FOR OFF ROAD PARKING

Rev	Description	By	Chk	App	Date
-----	-------------	----	-----	-----	------

JRB DESIGNS Ltd
1 Saville Road
Cudworth
Barnsley
S72 8LT
Tel: 01226 383542
Fax: 01226 380078
Mob: 07970 541192
Email: john@jrbdesigns.co.uk

This drawing is copyright. © jrbdesigns Ltd.

Client
GOLDEN KEY DEVELOPMENTS LTD.
152A CHURCHFIELD LANE
DARTON
S75 5EA

Drawing Title
BLOCK PLAN

Address
LAND OFF LAXTON ROAD
ATHERSLEY NORTH
BARNSELY
S71 3DH

Project Title:
PROPOSED 6 NEW DWELLINGS

Purpose of Issue:
CONSTRUCTION

Drawing Status
FIRST ISSUE

Scale at A3 AS SHOWN	Drawn By JRB	Date 23/05/2018
Checked By	Date 23/05/2018	Approved By Date 23/05/2018

Project No. MDM002	Drawing No. 002	Revision
------------------------------	---------------------------	----------

APPROVAL ☒ INFORMATION ☐ TENDER ☐ CONTRACT ☐ CONSTRUCTION ☐