


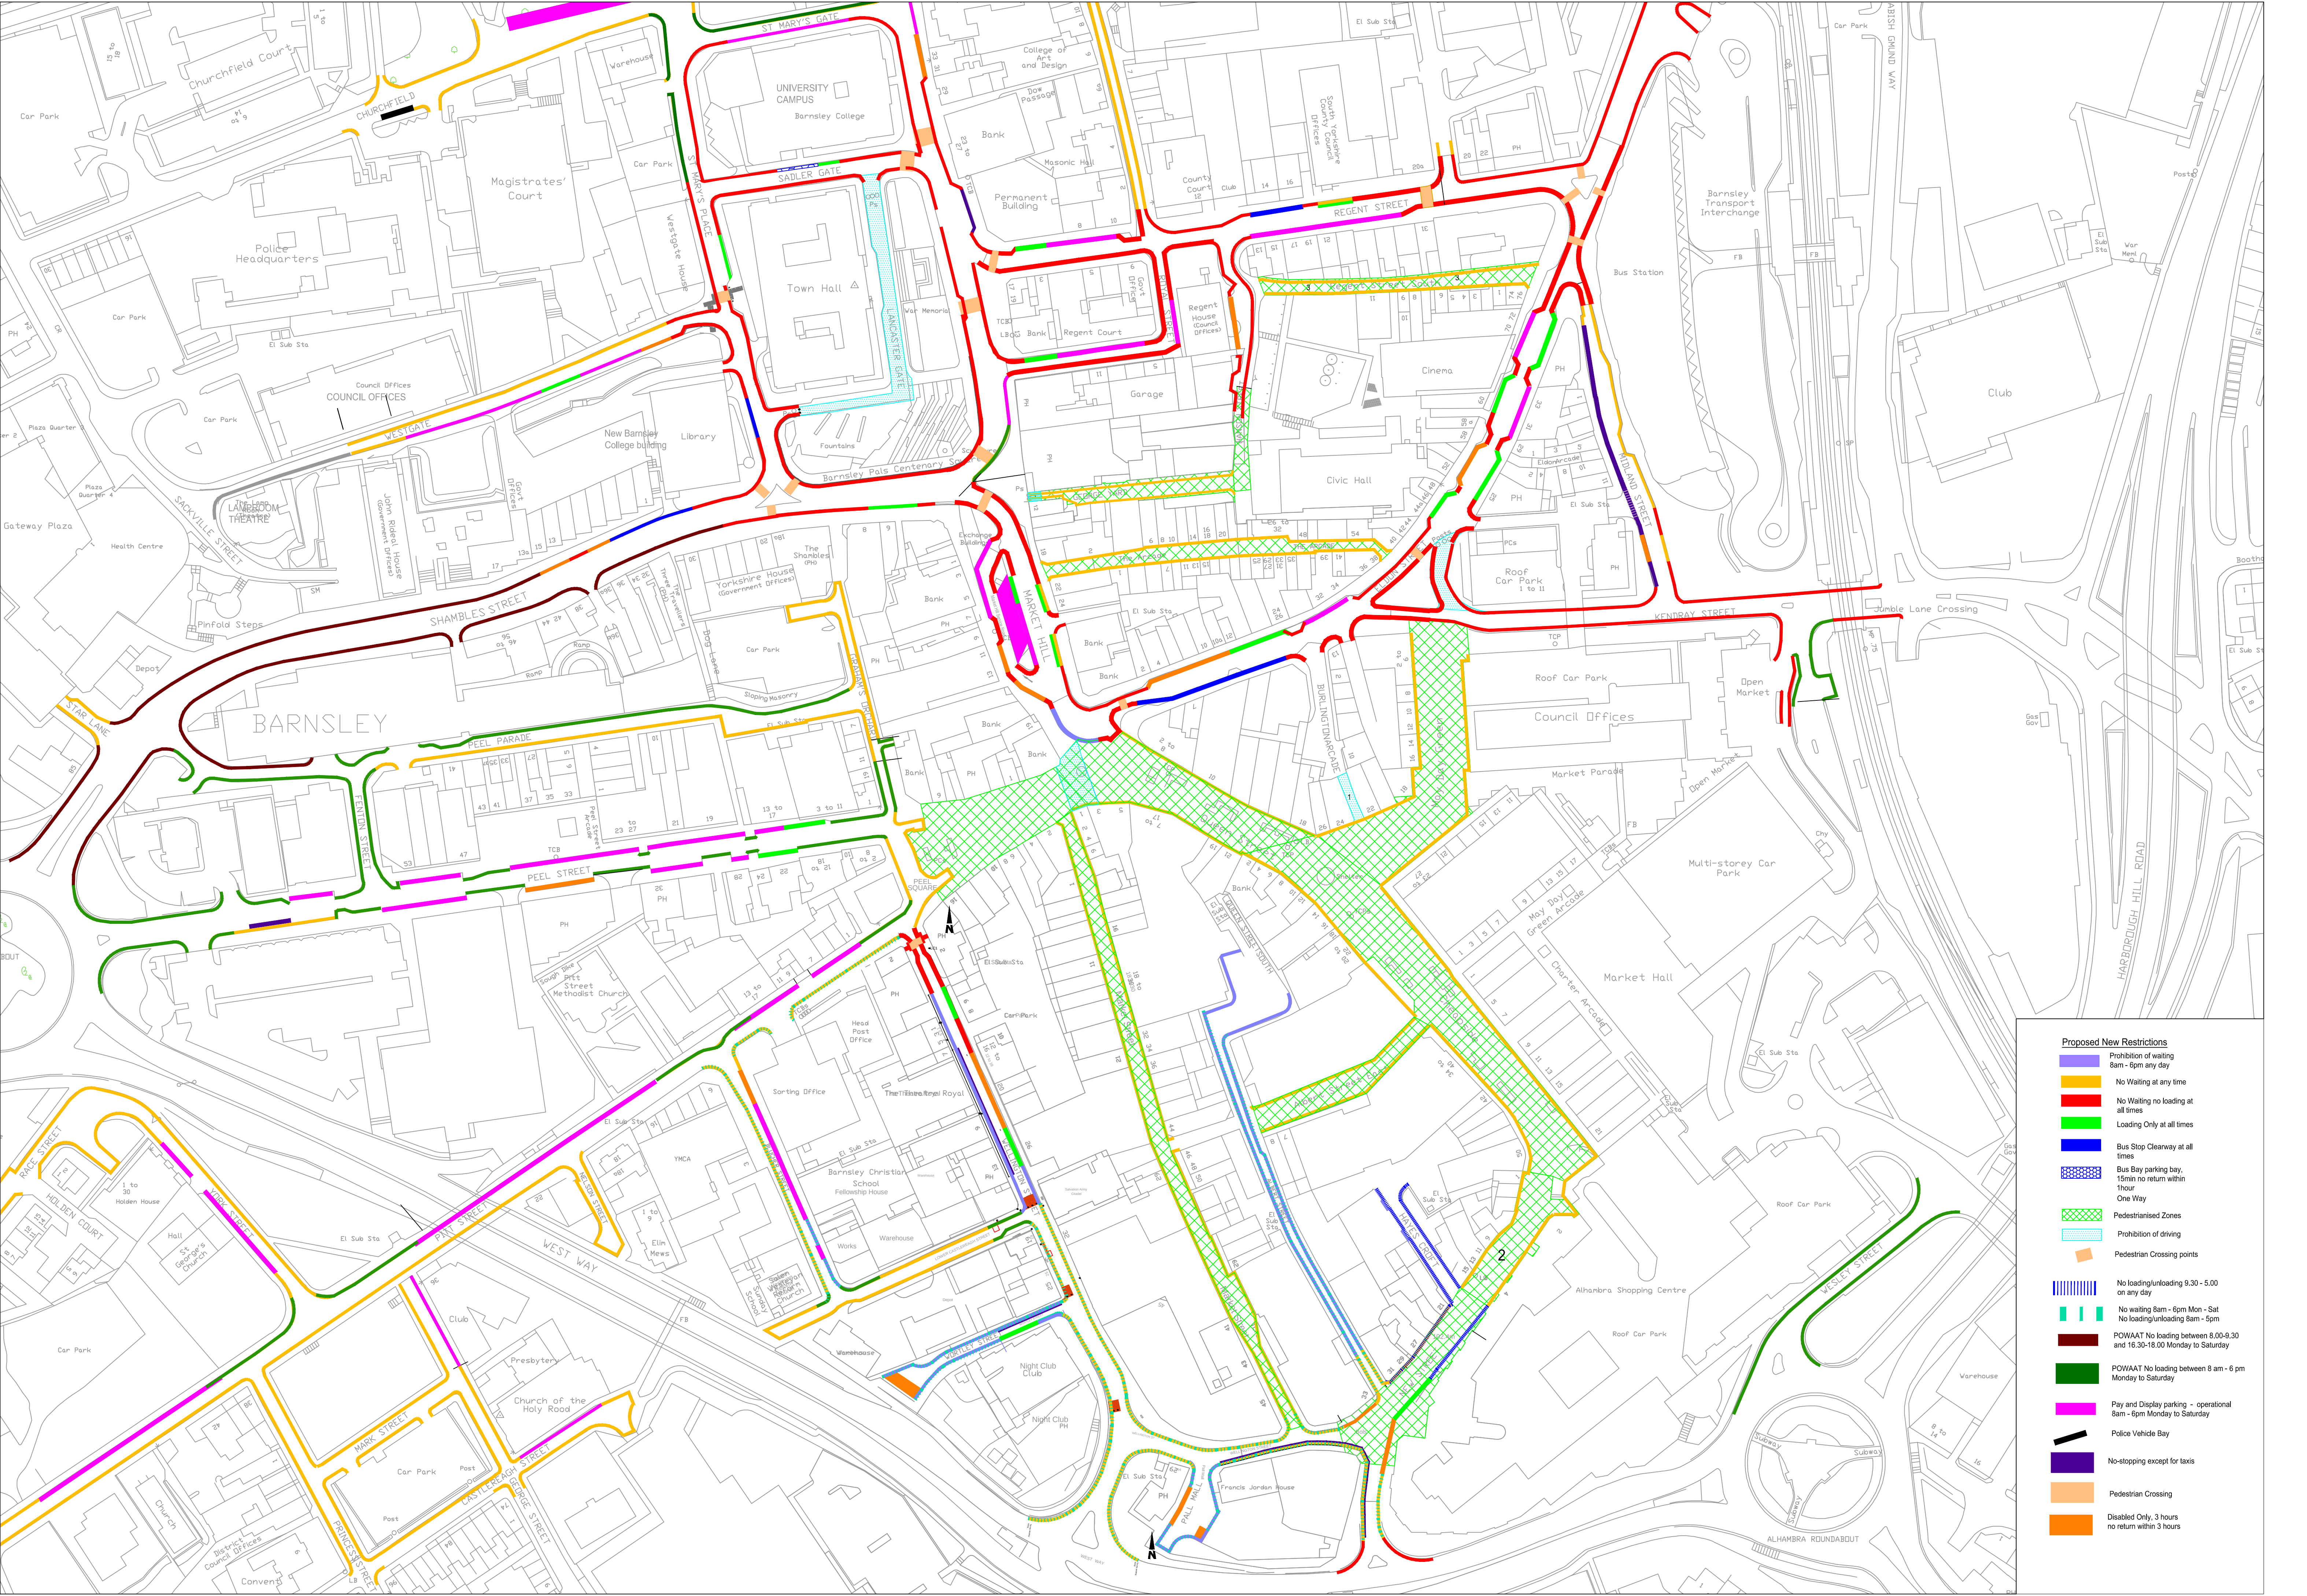

Proposed New Restrictions

- Prohibition of waiting 8am - 6pm any day
- No Waiting at any time
- No Waiting no loading at all times
- Loading Only at all times
- Bus Stop Clearway at all times
- Bus Bay parking bay, 15min no return within 1 hour
- Pedestrianised Zones
- Prohibition of driving
- Pedestrian Crossing points
- No loading/unloading 9.30 - 5.00 on any day
- No waiting 8am - 6pm Mon - Sat
No loading/unloading 8am - 5pm
- POWAAT No loading between 8.00-9.30 and 16.30-18.00 Monday to Saturday
- POWAAT No loading between 8 am - 6 pm Monday to Saturday
- Pay and Display parking - operational 8am - 6pm Monday to Saturday
- Police Vehicle Bay
- No-stopping except for taxis
- Pedestrian Crossing
- Disabled Only, 3 hours no return within 3 hours