




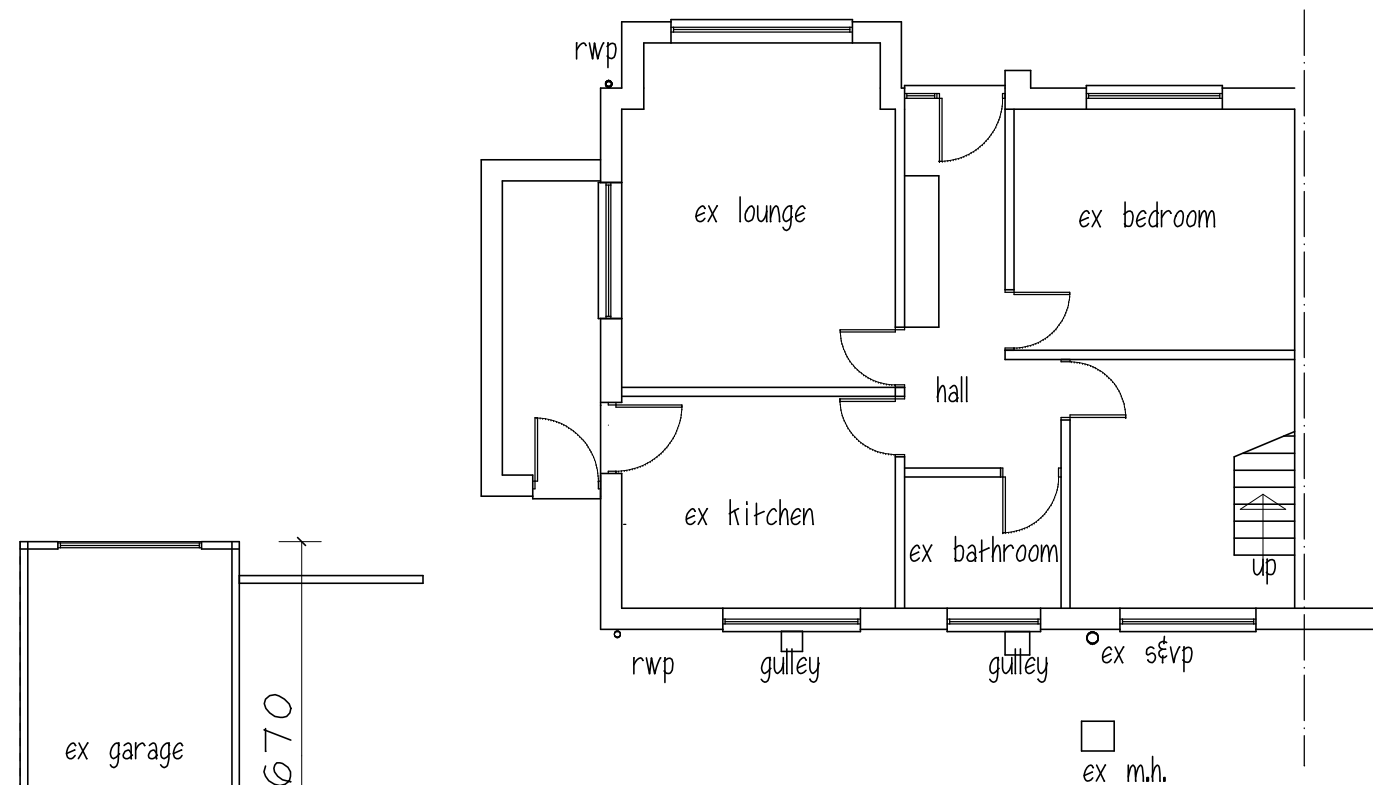


GROUND FLOOR

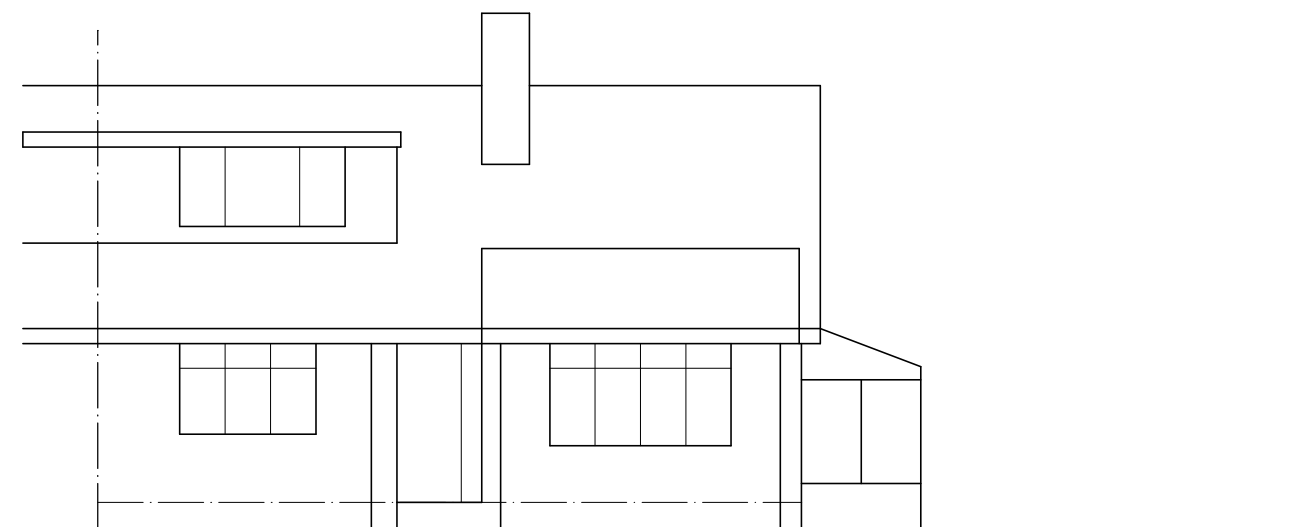

FRONT ELEVATION

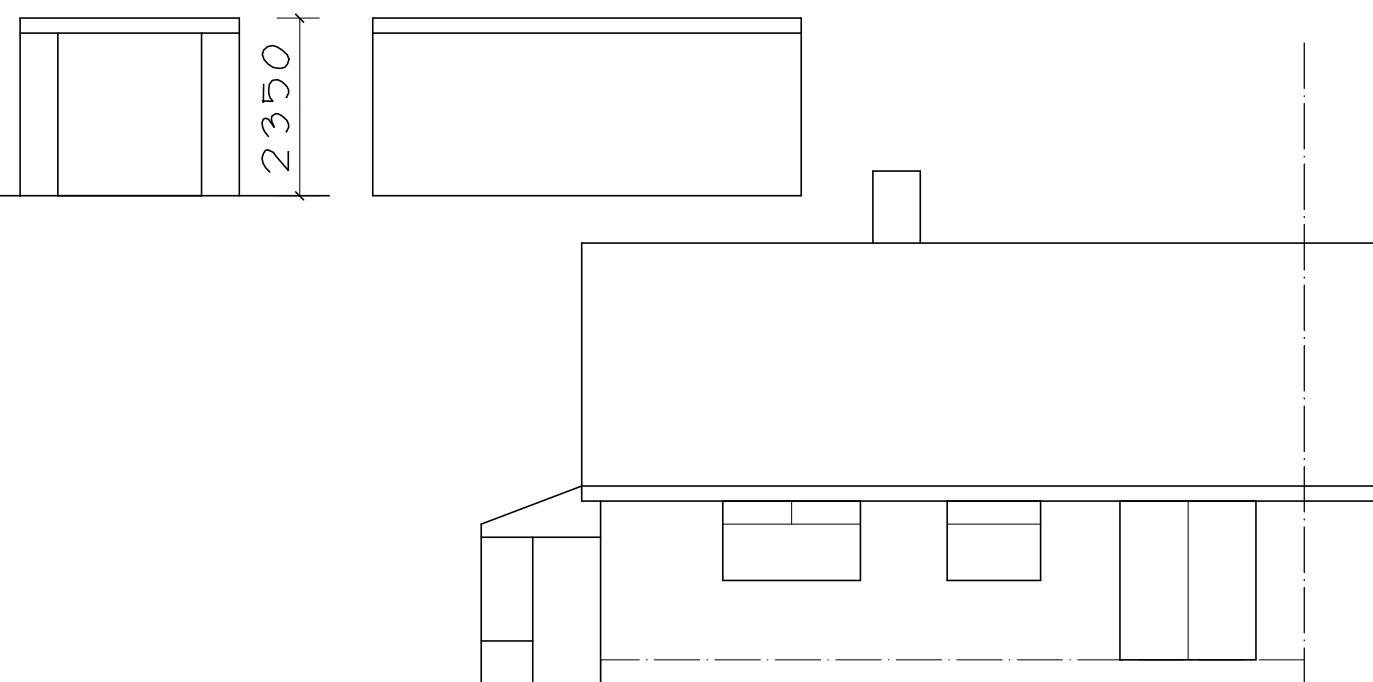

REAR ELEVATION

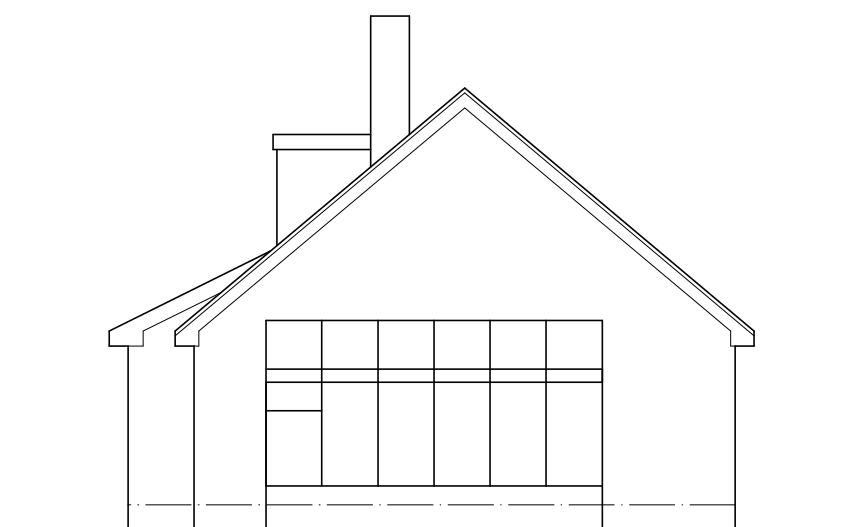

SIDE ELEVATION

Mrs K TAYLOR

PROPOSED DISABLED EXTENSION
171 BURTON RD.
MONK BRETTON
BARNSELY S71 2HE

EX PLAN & ELEVATIONS

1:100@A3 AUG 23 Rev A

Peter Thompson

"Linwood"
Barnsley Road
Dodworth



Ref. 01226 201391
Barnsley S75 3JR m. 07973251730
e-mail peter-thompson@hotmail.co.uk