

David Sutton
SUTTON SURVEYS
21, Haw View
Yeadon
Leeds
West Yorkshire
LS19 7XF
Tel : 07714 007707
Email : surveys.sutton@btinternet.com

CLIENT
MARK

SITE
DARTON

TITLE
Land Survey

DATE
20/08/2014

SCALE
1:200 @A1

DWG No
sut4.0820

SURVEYED BY
DS / BEF

DRAWN BY
D Sutton



CHECKED BY
DS / BEF

NOTES :-

- 1.The accuracy of this drawing is dependent on the original specification. Before use of this information the user should consult Sutton Surveying Services and satisfy themselves of the detail and accuracy before undertaking any works.
- 2.All reasonable care has been taken in the survey detail represented on this drawing but any discrepancies must be reported to Sutton Surveying Services immediately.
- 3.This survey provides position and description of features in relationship to control stations and in no way implies legal title or boundary ownership.
4. All levels relate to control station 1 value 100m

LEGEND :-

- | | |
|--|------------------|
| | Building |
| | Road Channel |
| | Road Centre Line |
| | Footpath |
| | Fence Line |
| | Wall Line |
| | Top of Bank |
| | Bottom of Bank |
| | Driveway |
| | Tree Canopy Line |
| | Hedge Line |
| | Overhead Lines |
| | Gully |
| | GY |
| | MH |
| | MH |
| | MH |
| | STN |
| | LP |
| | TP |
| | EP |
| | BH |
| | POST |
| | BT |
| | Gas |
| | Stop Tap |
| | Stop Valve |
| | Water Meter |
| | Fire Hydrant |
| | CATV |
| | CATV |
| | FLL |
| | IL |
| | Spot Height |
| | Ridge Height |
| | Eaves Height |
| | Road Sign |
| | Traffic Light |
| | TL |
| | Trees |
| | Bushes |

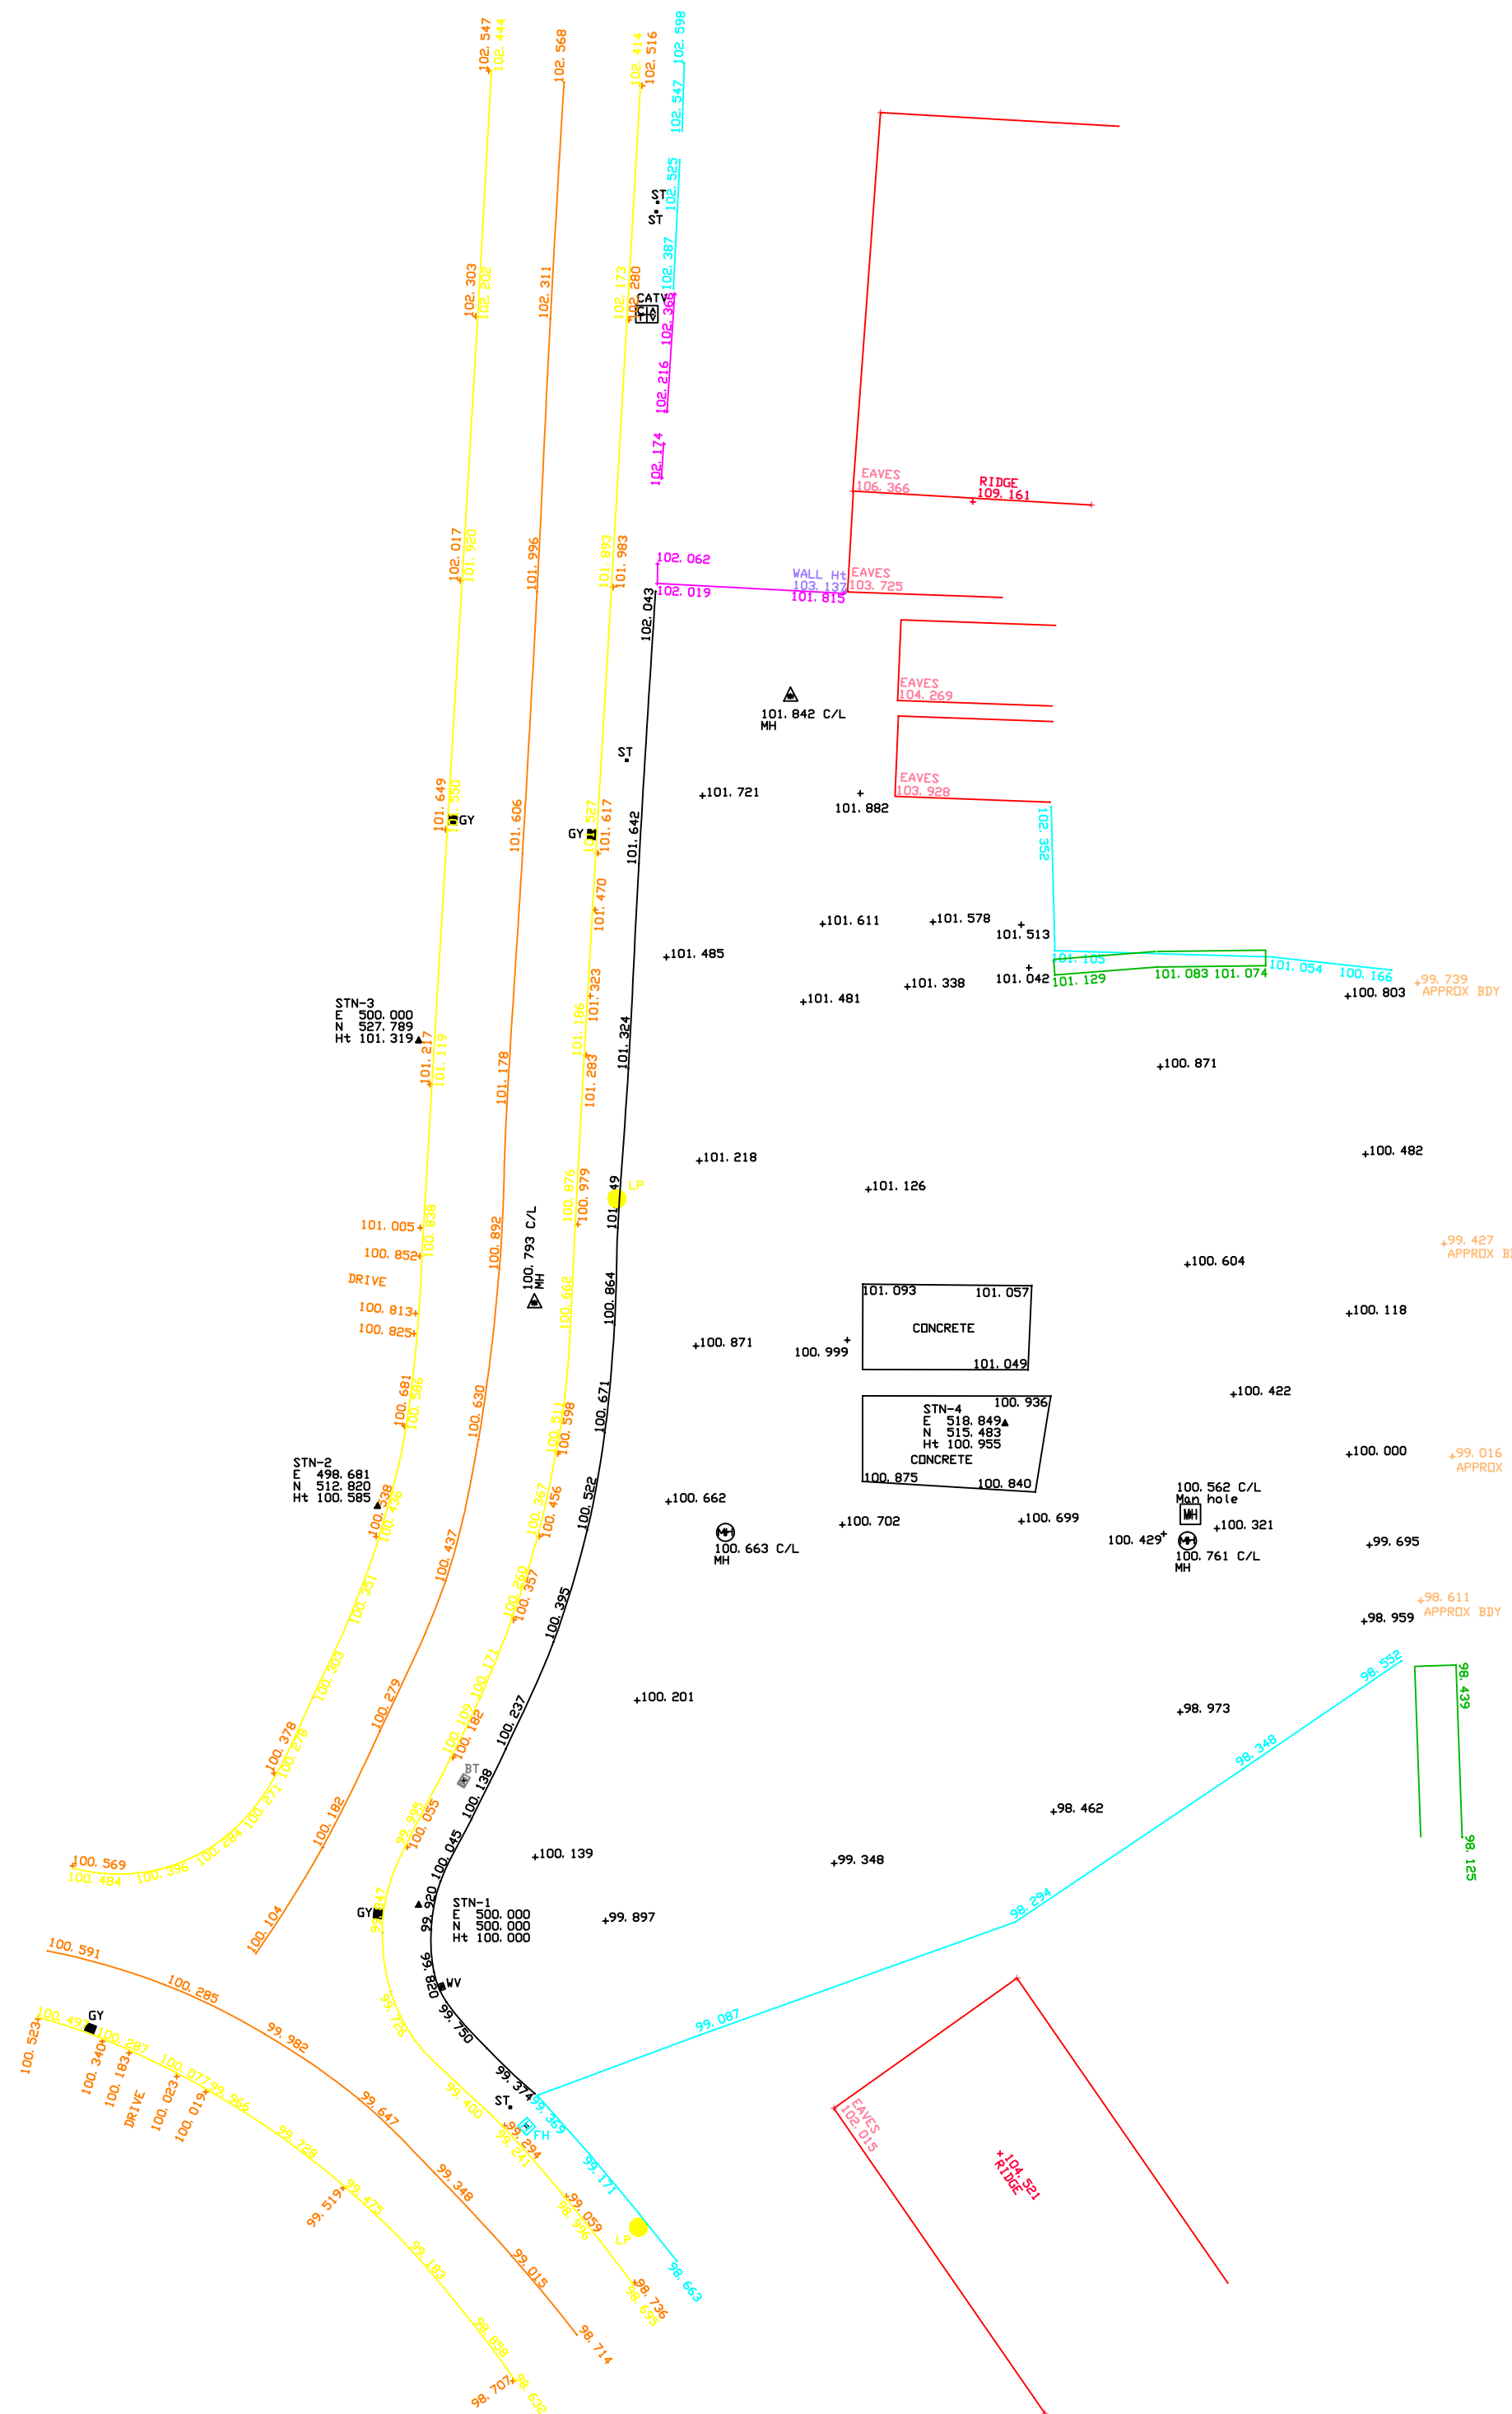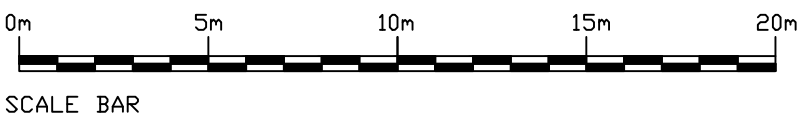

480mN

480mE

540mE