




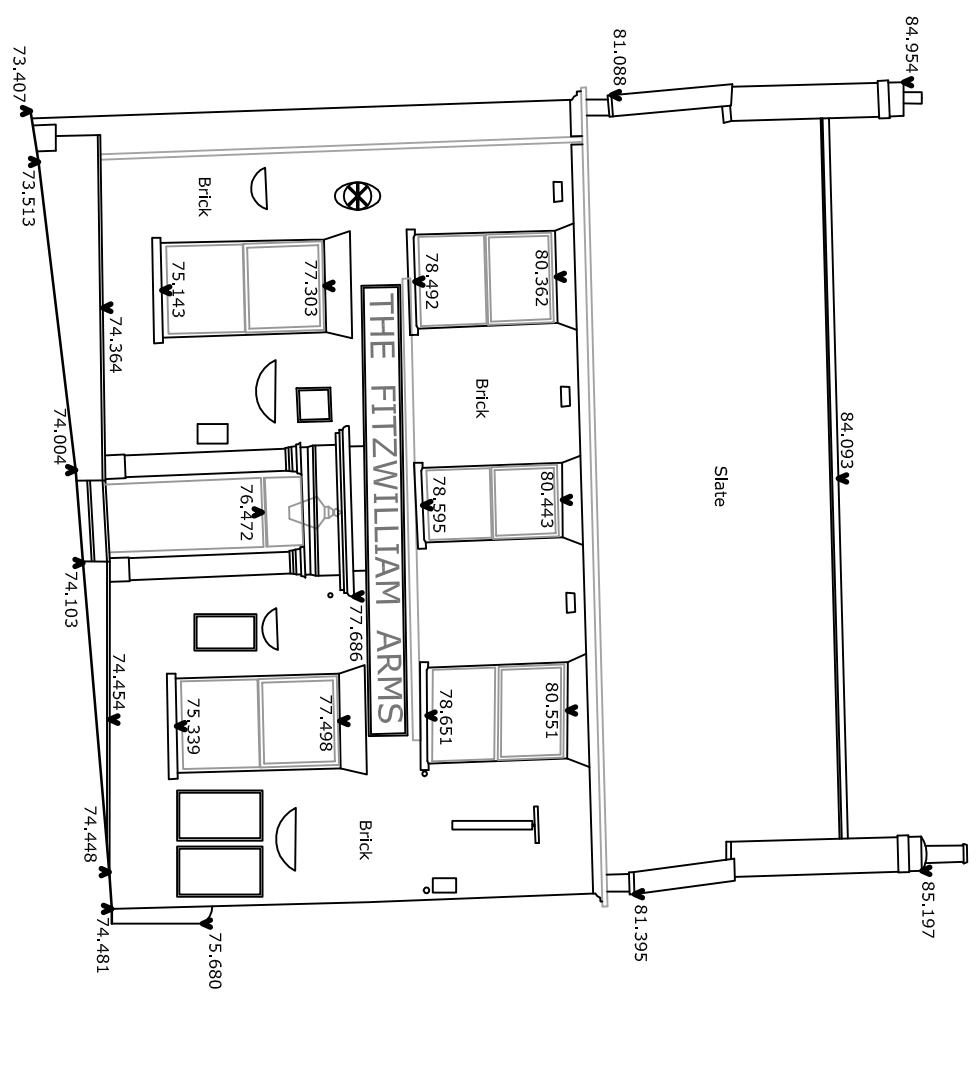


Elevation 1

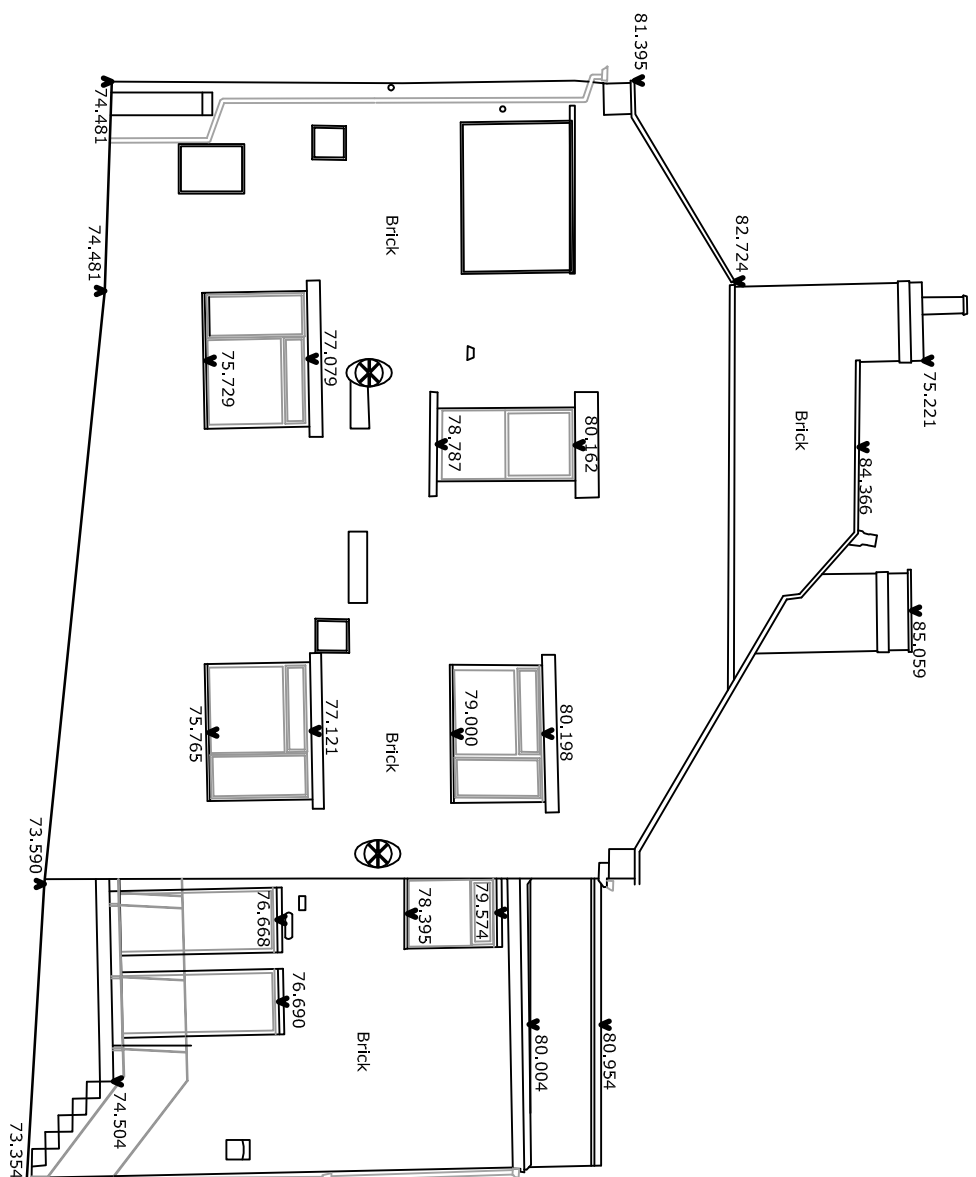

Elevation 2

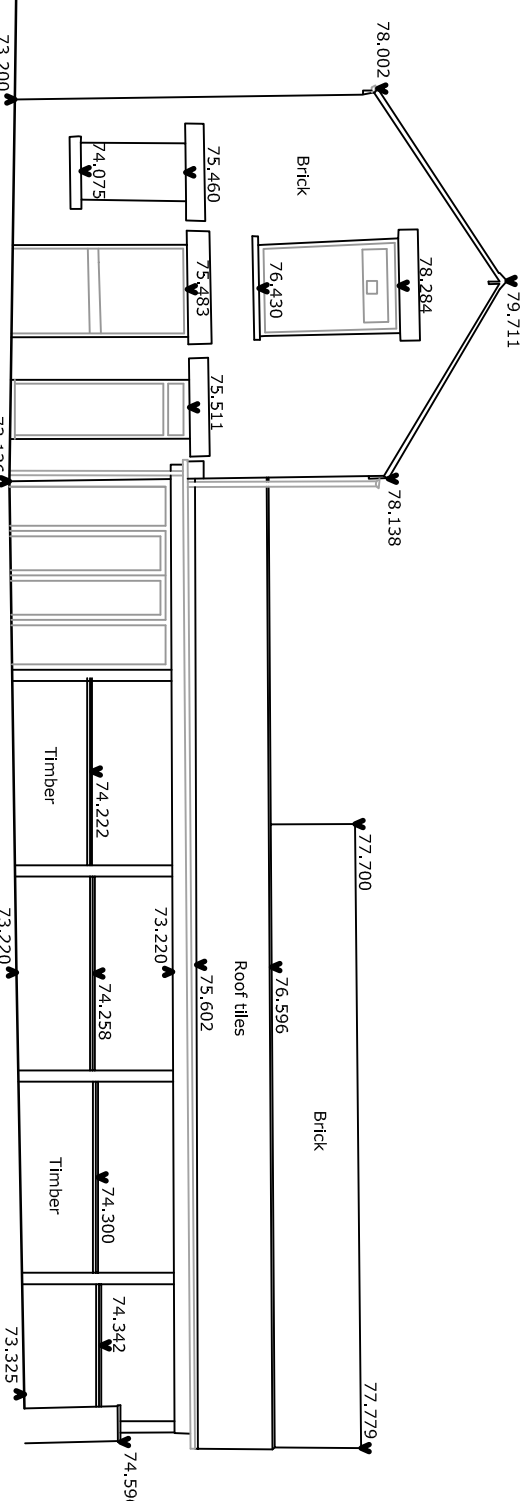


Elevation 2

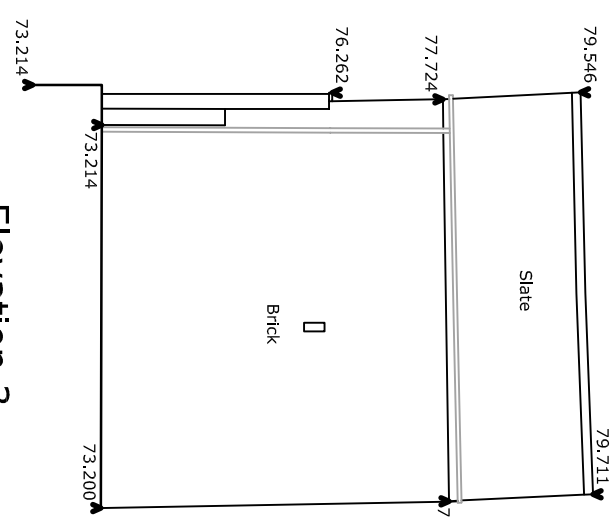


Elevation 3

Datum 70.000m


Datum 70.000m

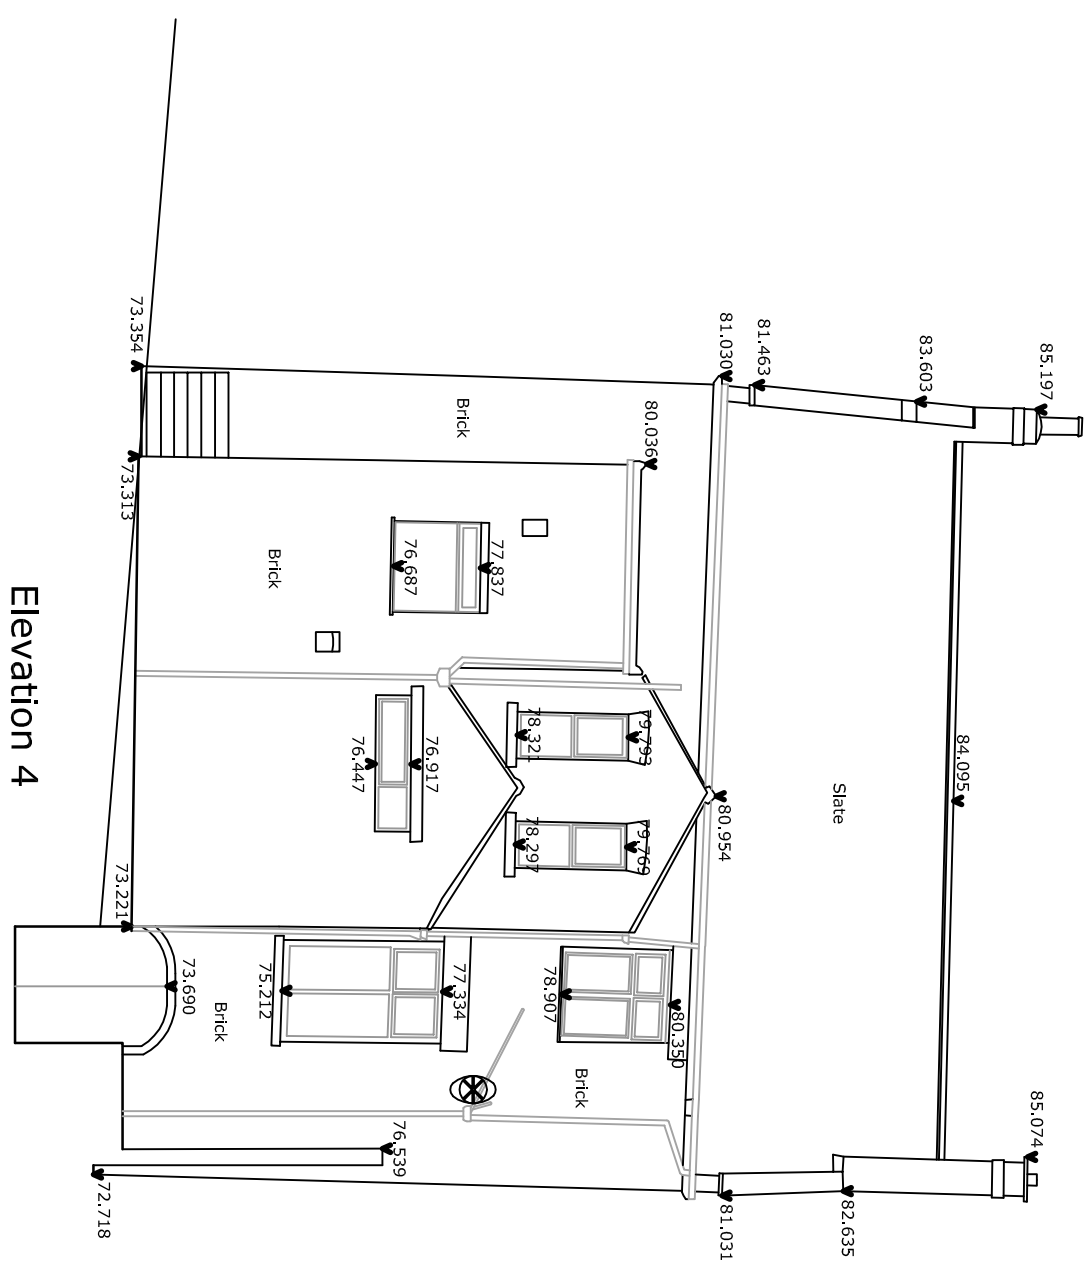

Elevation 4

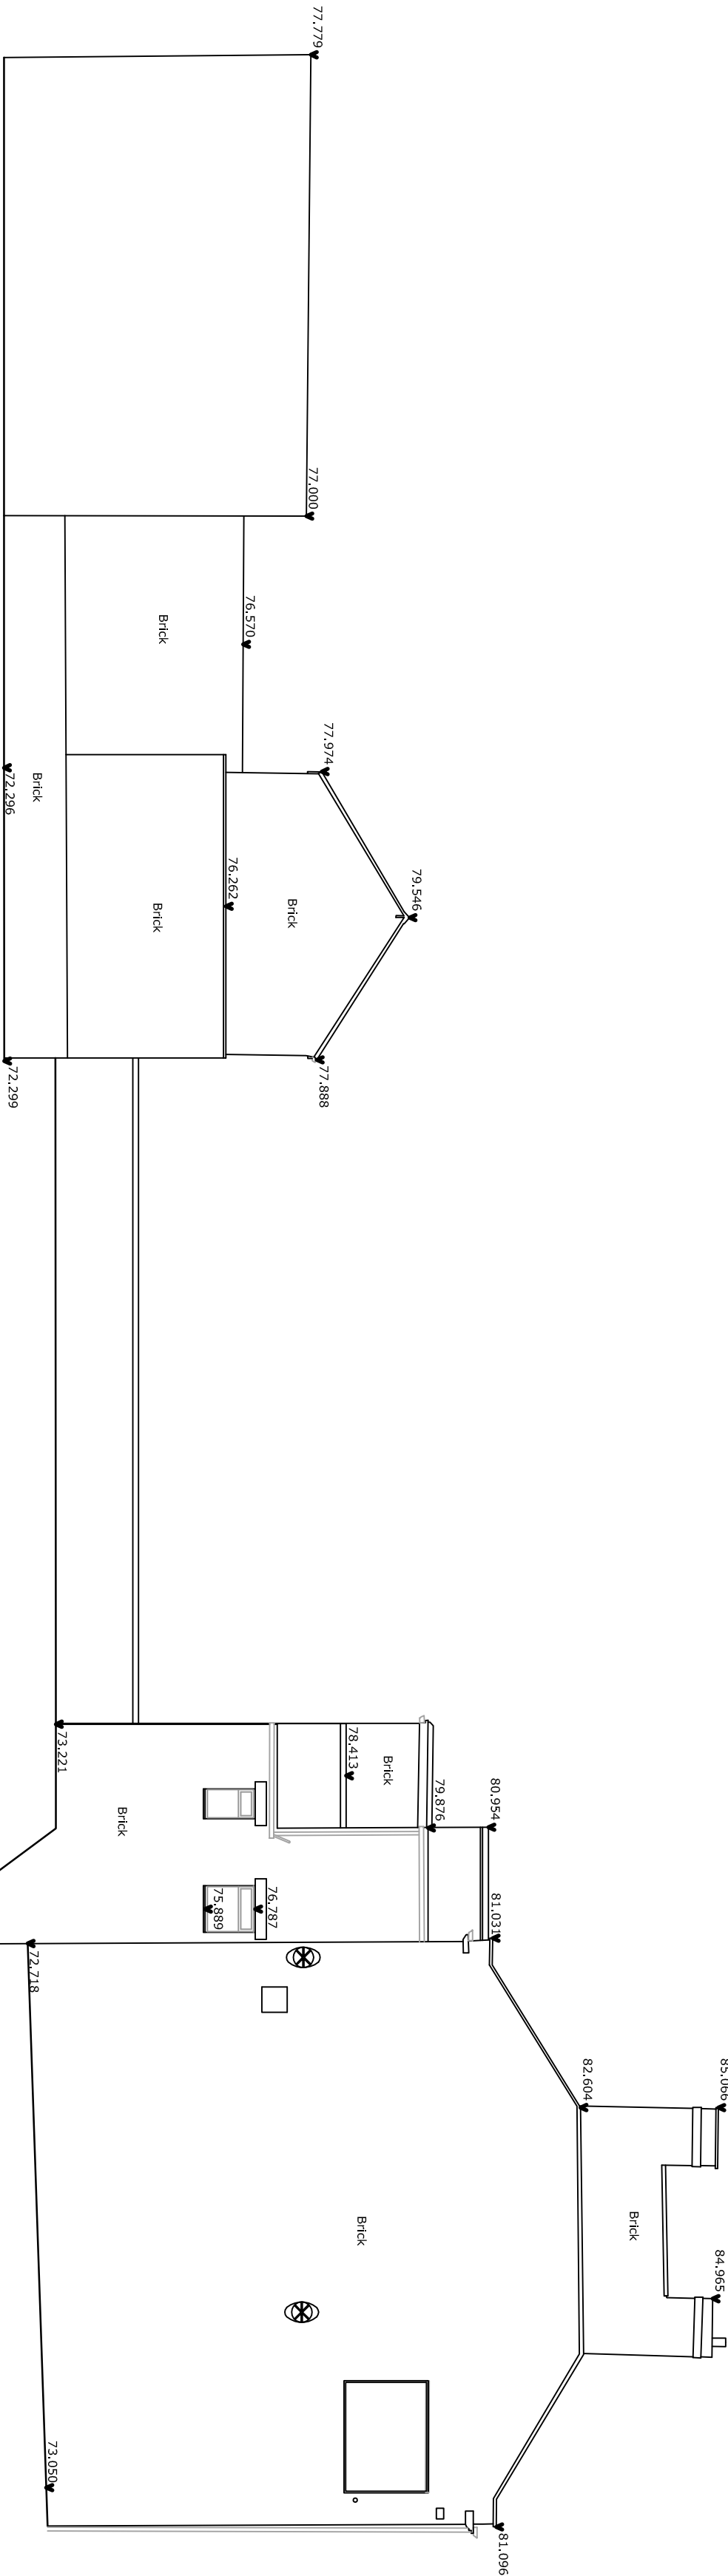

Elevation 5

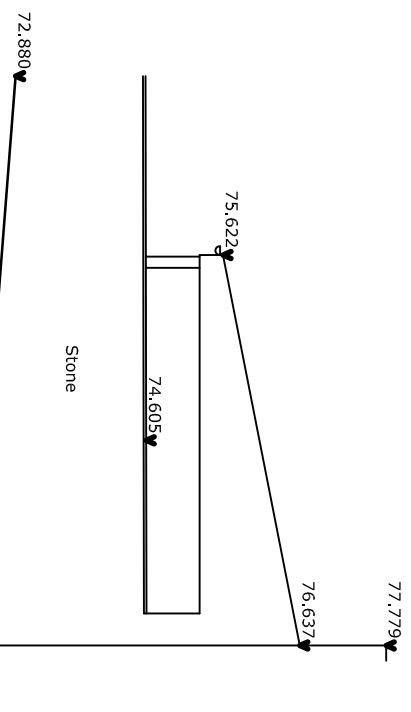

Elevation 6

Datum 70.000m

Datum 70.000m

[illegible]