


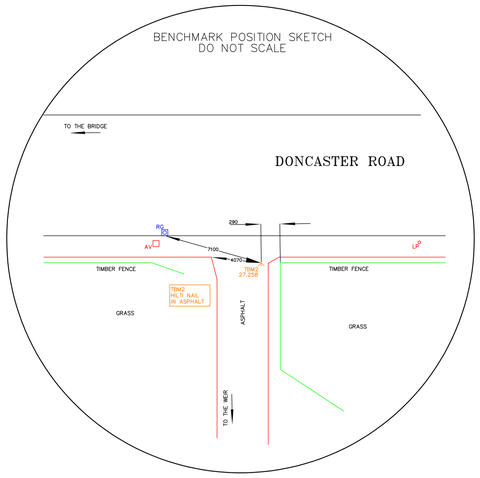


## Notes

This drawing and the information contained therein is issued in confidence and is the copyright of Met Surveys Limited. Disclosure of this information to Third Parties and unauthorised copying or replication of this data without approval is forbidden.

Direction of North

Grid - OS National Grid.
Using the OS GPS Network and applying OSTN02 transformation and then removing the scale factor for true distances.

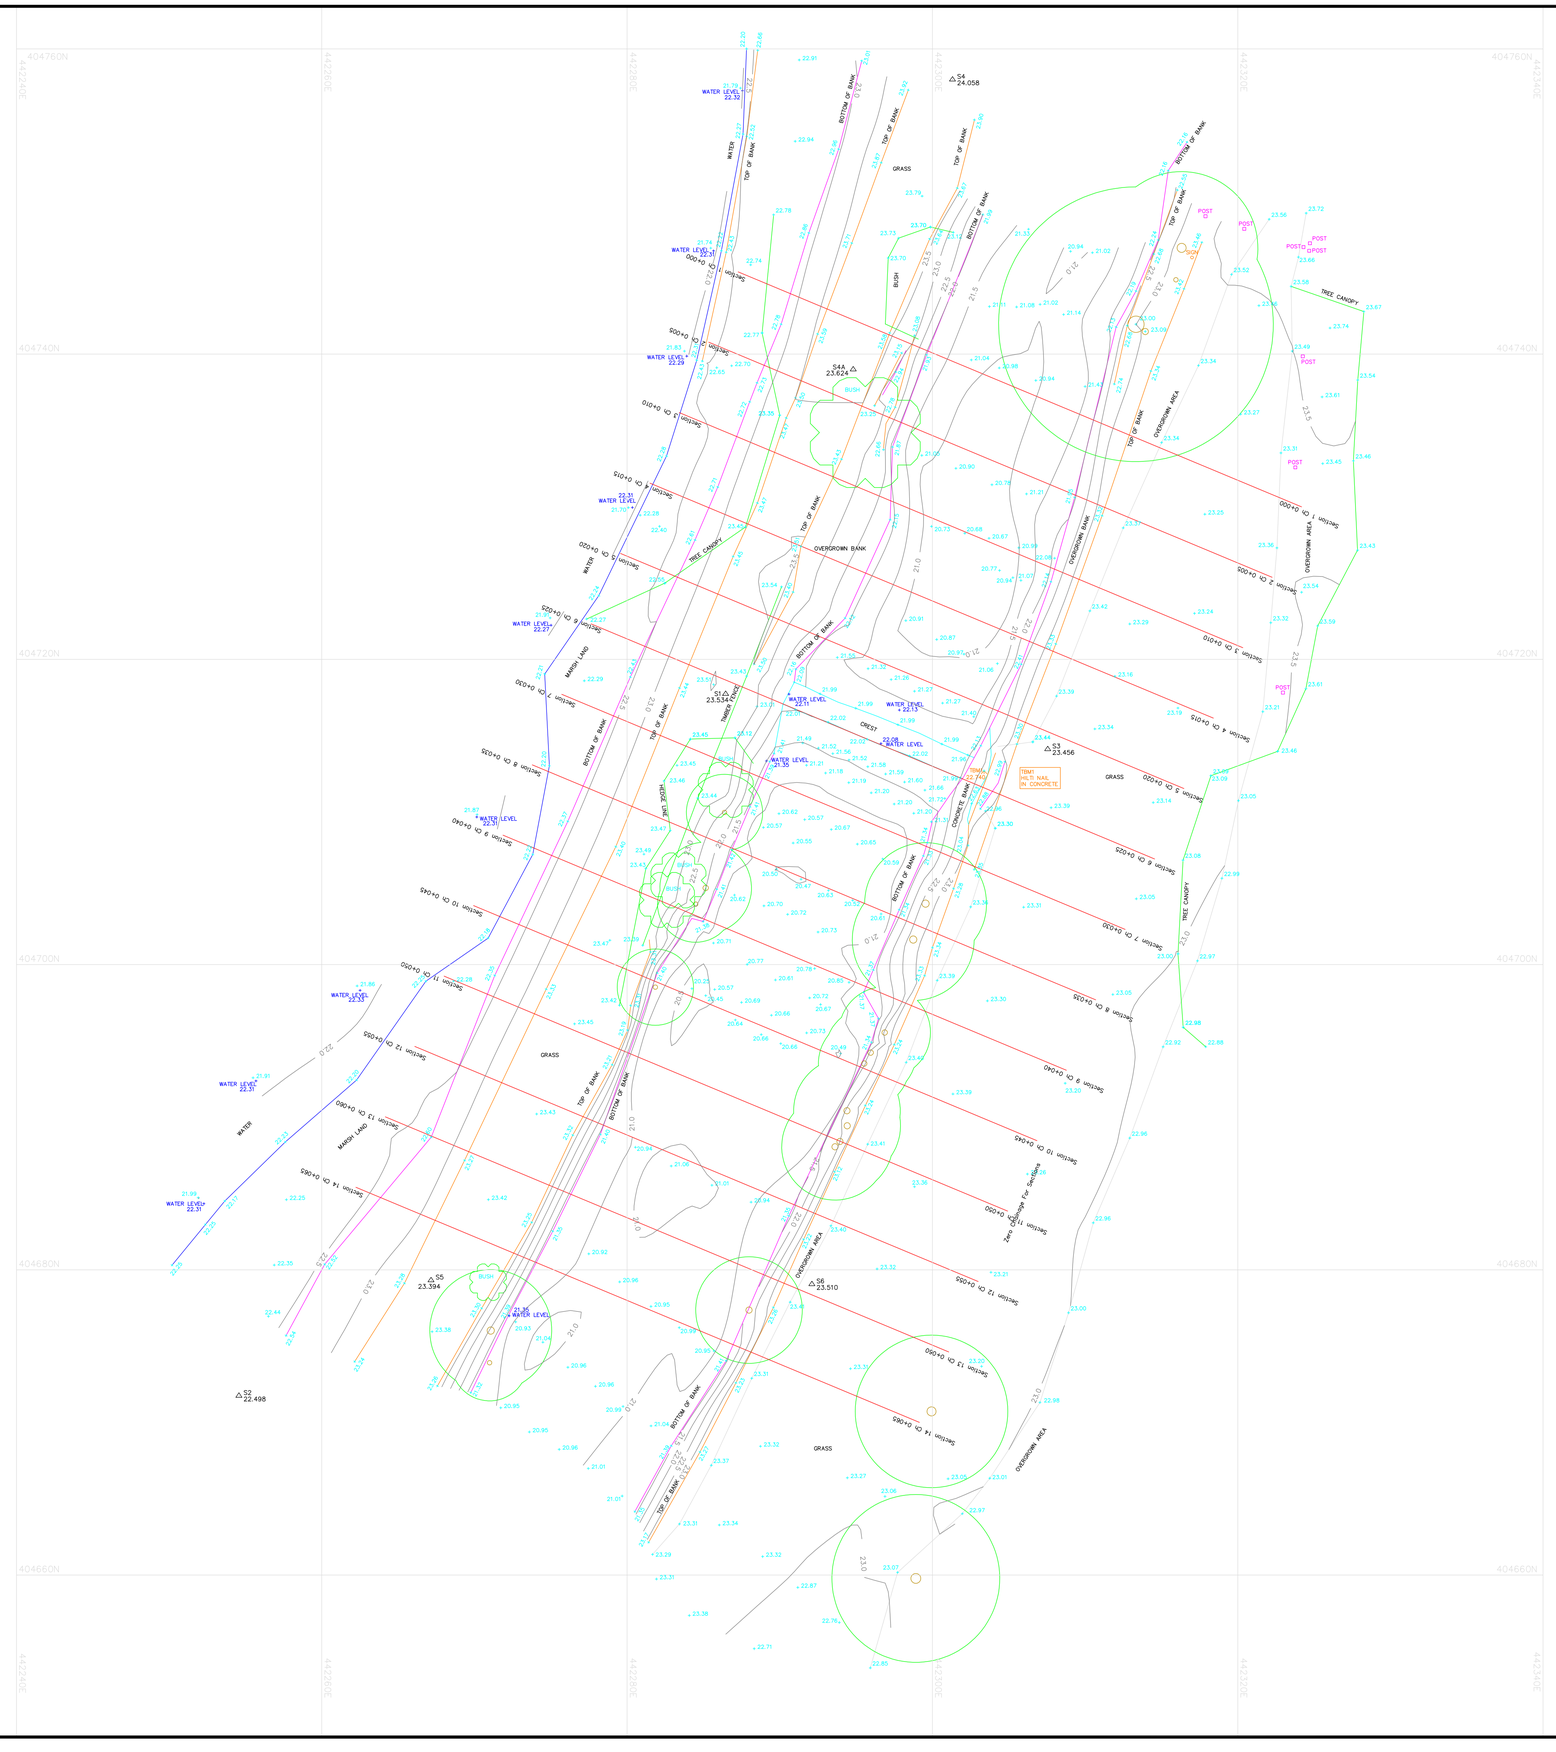Datum - OS Level Datum.
Using the OS GPS Network and applying OSGM02 National Geoid Model to obtain local area corrections.

## KEY

| | | | |
|---|---|---|---|
| AIR VALVE | AV | MANHOLE (CIRCULAR) | MH |
| BENCH MARK | BM | MANHOLE (RECTANGULAR) | MH |
| BIN | BIN | MANHOLE (TRIANGULAR) | MH |
| BOLLARD | BOL | MARKER POST | MKR |
| BORE HOLE | BH | PEG | PEG |
| BRITISH TELECOM COVER | BT | PIPE | PIPE |
| BUS STOP | BUS | POST | POST |
| CABLE TV COVER | CATV | ROAD GULLY | RG |
| CABLE TV SUPPLY | CA | RODDING EYE | RE |
| COLUMN | COL | SIGN POST | SIGN |
| EARTHING POINT | ER | TELECOM COVER | TEL |
| ELECTRICITY COVER | ELEC | TELEGRAPH POLE | TP |
| ELECTRICITY POLE | EP | THRESHOLD LEVEL | THL |
| FIRE HYDRANT | FH | TRAFFIC LIGHT | TL |
| GAS VALVE | GAS | TRIAL PIT | PIT |
| GATE | | WASH OUT | WO |
| INSPECTION COVER (CIRCULAR) | IC | WATER METER | WM |
| INSPECTION COVER (RECTANGULAR) | IC | WATER STOP COCK | SC |
| KERB OUTLET | KO | WATER STOP VALVE | SV |
| LAMP POST | LP | UNABLE TO RAISE | UTR |
| | | UNABLE TO MEASURE | UTM |

| Rev | Date | Drawn | Description | Ch'k'd |
|---|---|---|---|---|
| - | --/--/---- | -- | -- | -- |


Met Surveys Ltd
Southgate House
Pontefract Road
Stourton, Leeds
West Yorkshire
LS10 1SW

T: +44 [0] 113 200 8900
F: +44 [0] 113 200 8901
E: admin@metsurveys.com
W: www.metsurveys.com


Client: ARUP

Site: DARFIELD WEIR
RIVER DEARN, DARFIELD

Title: TOPOGRAPHICAL SURVEY

| | | | |
|---|---|---|---|
| Surveyed | GR, JW | Drawn | GR |
| Chk. | DA | Date | 15/07/2008 |
| Scale [A1 Sheet] | 1/200 | DWG Ref | 11587-405_3DT |
| Status | FINAL | | |
| Job No | 11587/405 | Rev | 0 |