



Proposed Residential Development at Cote Lane, Thurgoland




Front Elevation

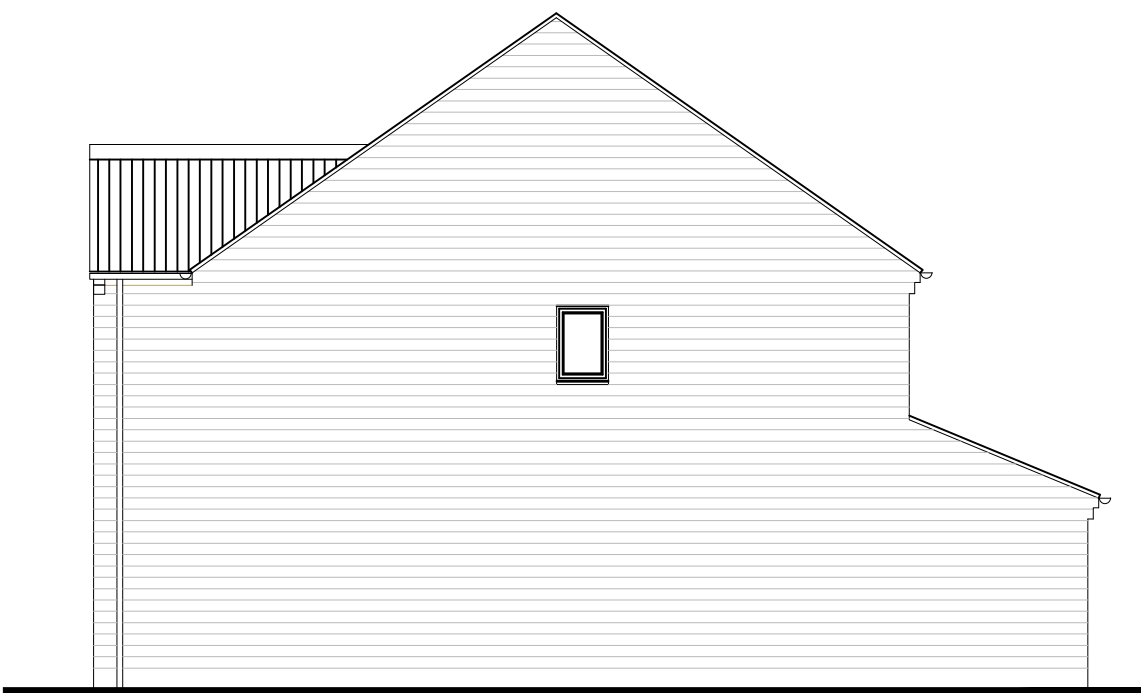


Side Elevation

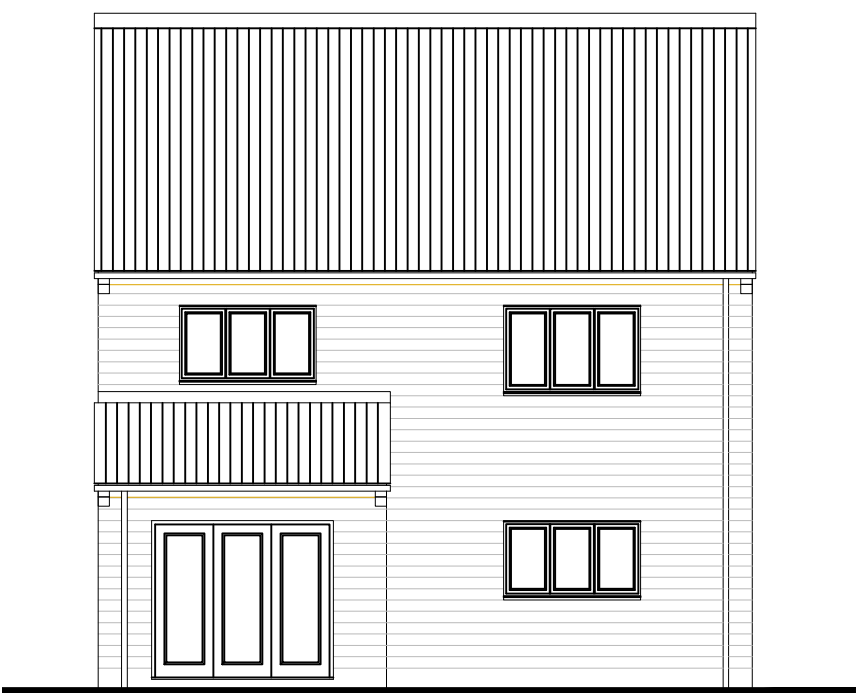

Rear Elevation

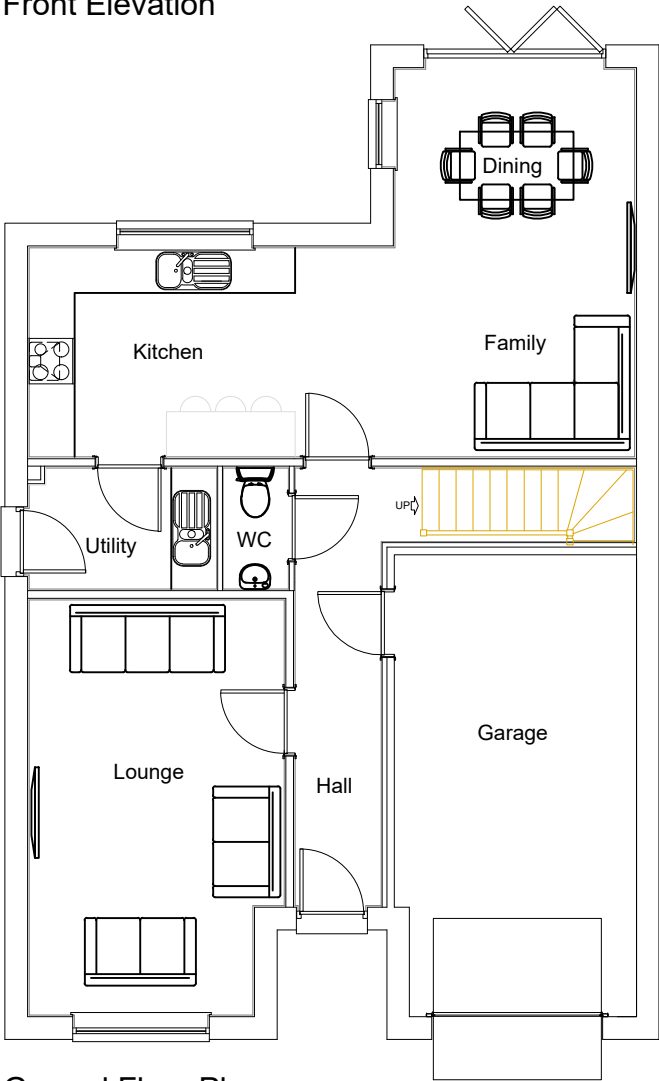

Ground Floor Plan

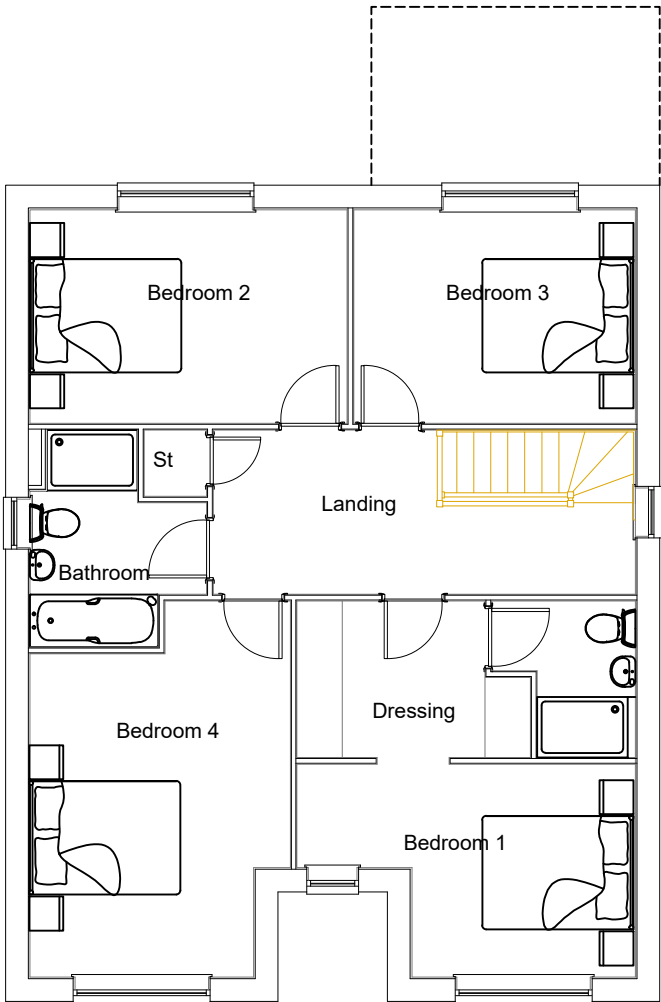

First Floor Plan



Side Elevation

Rev	By	Note	Date



Thorp Arch Grange Walton Road Thorp Arch Wetherby LS23 7BA
T: 01937 543 595 F: 01937 582 333 E: info@berkeleydeveer.co.uk

PROJECT	Cote Lane, Thurgoland
TITLE	B402 House Type
DATE	Feb 2019
DWG. NO	B402.01
DRAWN	
CHECKED	
SCALE	1:100@A3
REVISION	-

DO NOT SCALE FROM DRAWINGS. ANY DISCREPANCIES TO BE NOTIFIED TO THE ARCHITECTS. COPYRIGHT RESERVED

B402 House Type