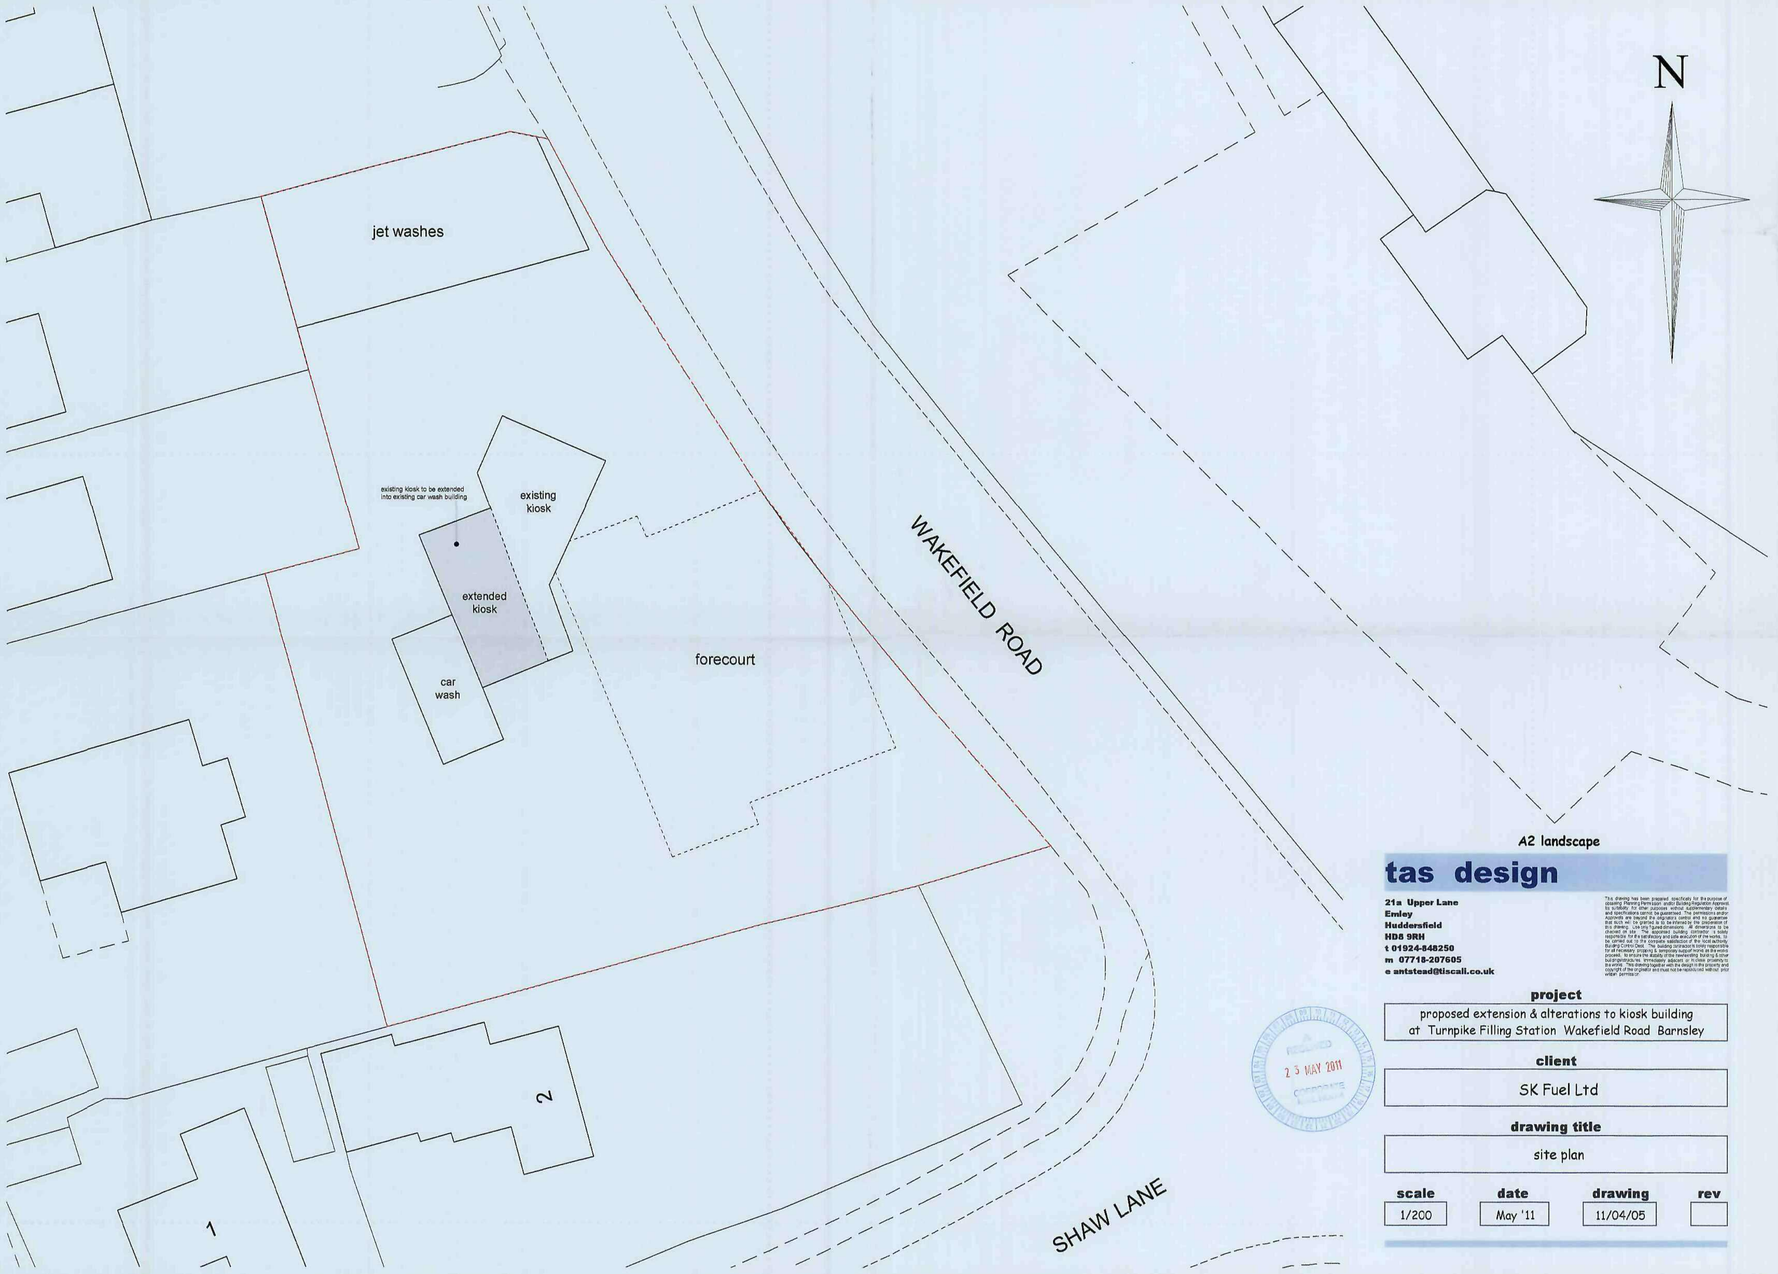

A2 landscape

tas design

21a Upper Lane
Emley
Huddersfield
HD8 9RH
t 01924-848250
m 07718-207605
e antstead@tiscali.co.uk

This drawing has been prepared specifically for the purpose of obtaining Planning Permission and/or Building Regulation Approval, its suitability for other purposes without supplementary details and specifications cannot be guaranteed. The permissions and/or approvals are required for the proposed construction and no guarantee that such will be granted is to be interpreted by the preparation of this drawing. Use only figured dimensions. All dimensions to be checked on site. The approved building contractor is solely responsible for the satisfactory and safe execution of the works, to be carried out by the contractor satisfaction of the local authority Building Control Dept. The building contractor is solely responsible for all necessary propping & temporary support works at the entire process. To ensure the stability of the new/existing building & other buildings/structures, immediately adjacent or in close proximity to the entire. This drawing together with the design is the property and copyright of the originator and must not be reproduced without prior written permission.

RECEIVED 23 MAY 2011 CORPORATE SERVICES

project

proposed extension & alterations to kiosk building at Turnpike Filling Station Wakefield Road Barnsley

client

SK Fuel Ltd

drawing title

site plan

scale	date	drawing	rev
1/200	May '11	11/04/05	



front elevation

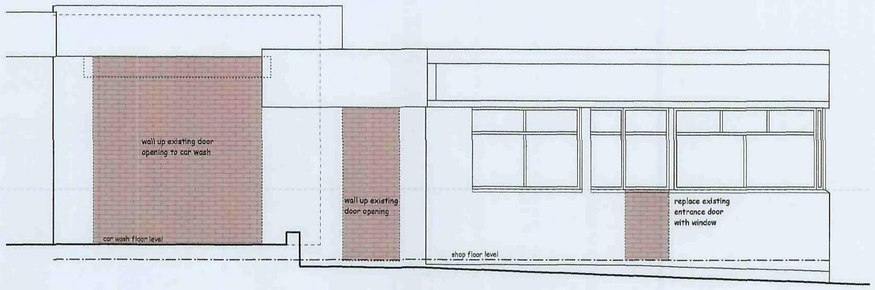

side elevation

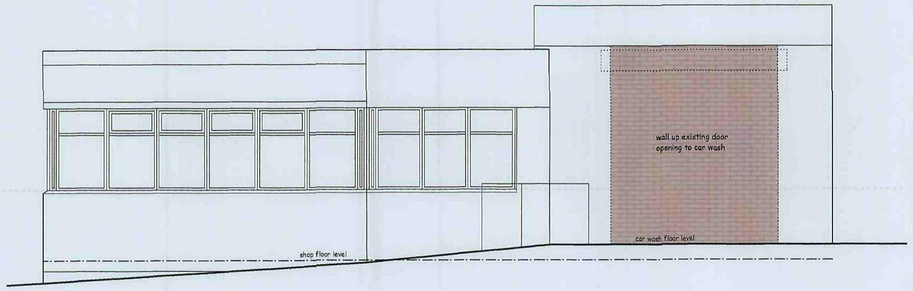

side elevation

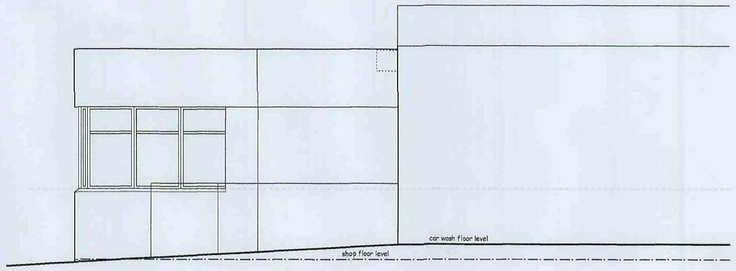

rear elevation

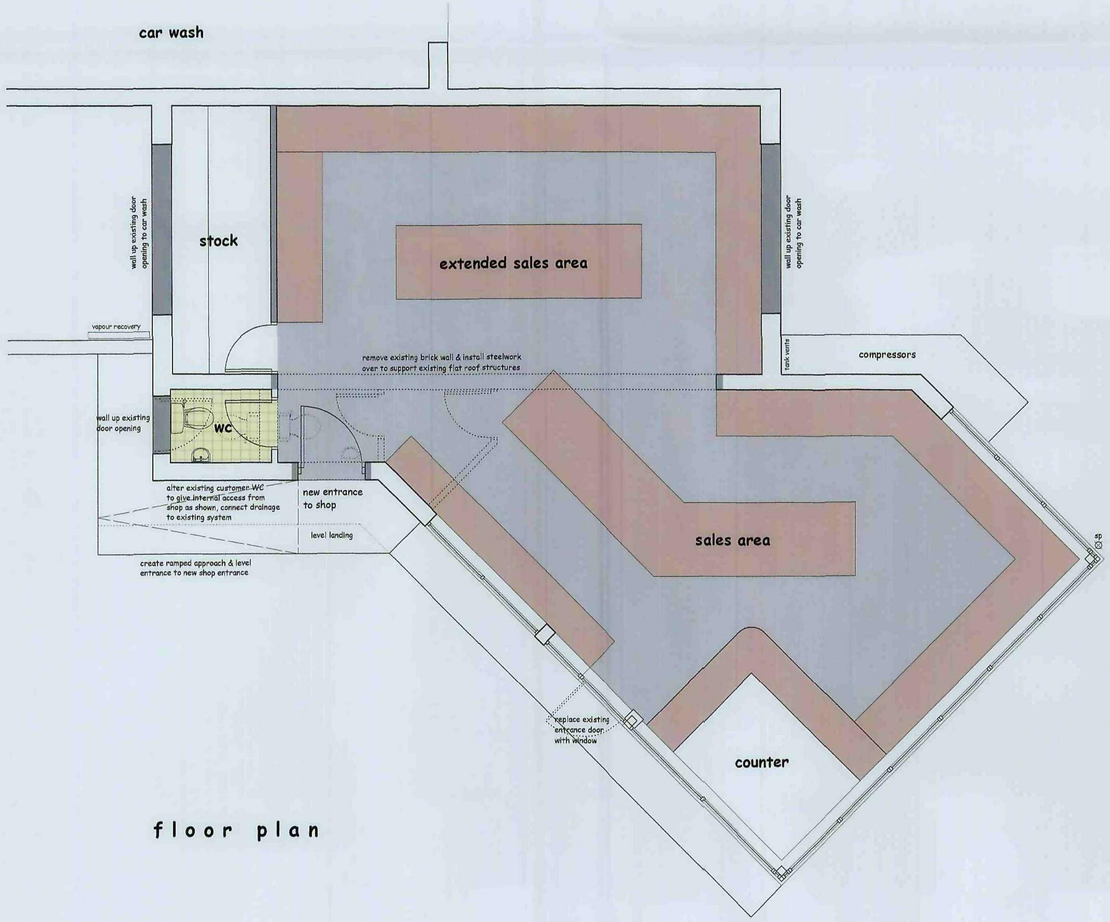

floor plan



location 1/1250

A1 landscape

RECEIVED
23 MAY 2011
CORPORATE
DEPARTMENT

tas design

21a Upper Lane
Emley
Huddersfield
HD8 9RH
t 01924-848250
m 07718-207605
e antstead@tiscali.co.uk

This drawing has been prepared specifically for the purpose of obtaining Planning Permission and/or Building Regulation Approval. Its suitability for other purposes without supplementary details and specifications cannot be guaranteed. The permissions and/or Approvals are beyond the originators control and no guarantee that such will be granted is to be inferred by the preparation of this drawing. Use only figured dimensions. All dimensions to be checked on site. The appointed building contractor is solely responsible for the satisfactory and safe execution of the works, to be carried out to the complete satisfaction of the local authority Building Control Dept. The building contractor is solely responsible for all necessary propping & temporary support works as the works proceed, to ensure the stability of the new/existing building & other buildings/structures immediately adjacent or in close proximity to the works. This drawing together with the design is the property and copyright of the originator and must not be reproduced without prior written permission.

project

proposed extension & alterations to kiosk building
at Turnpike Filling Station Wakefield Road Barnsley

client

SK Fuel Ltd

drawing title

general arrangement as proposed

scale	date	drawing	rev
1/50	March '11	11/04/01	B

Rev. A (12/05/11) Amended for planning application submission
Rev. B (15/05/11) Amended to client instructions

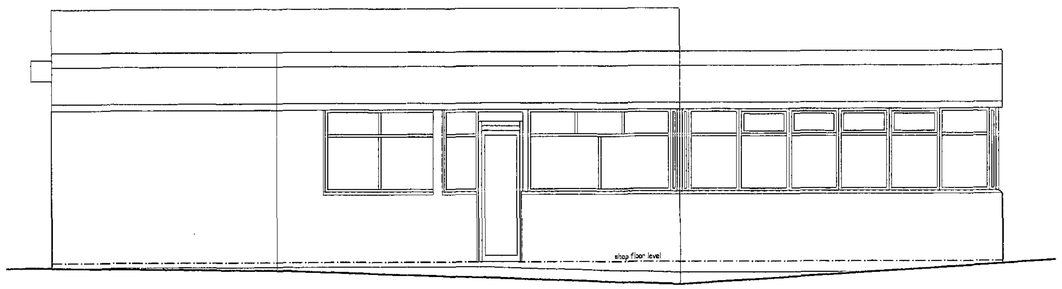

front elevation

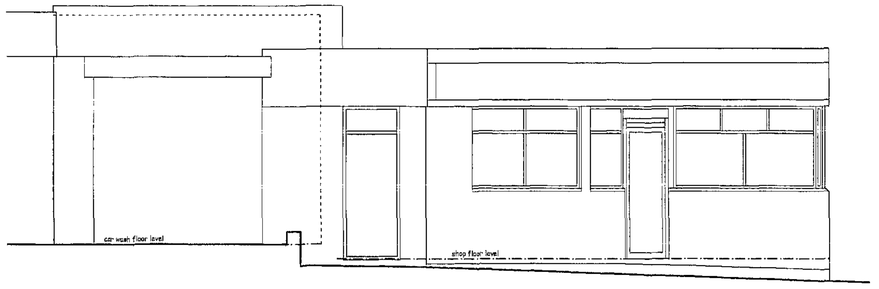

side elevation

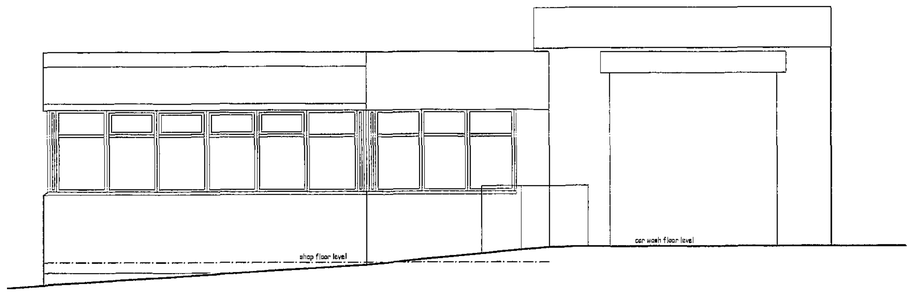

side elevation

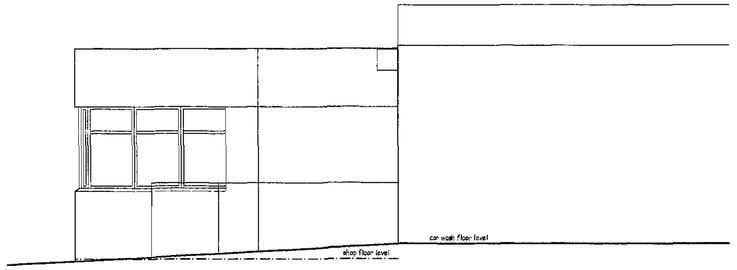

rear elevation

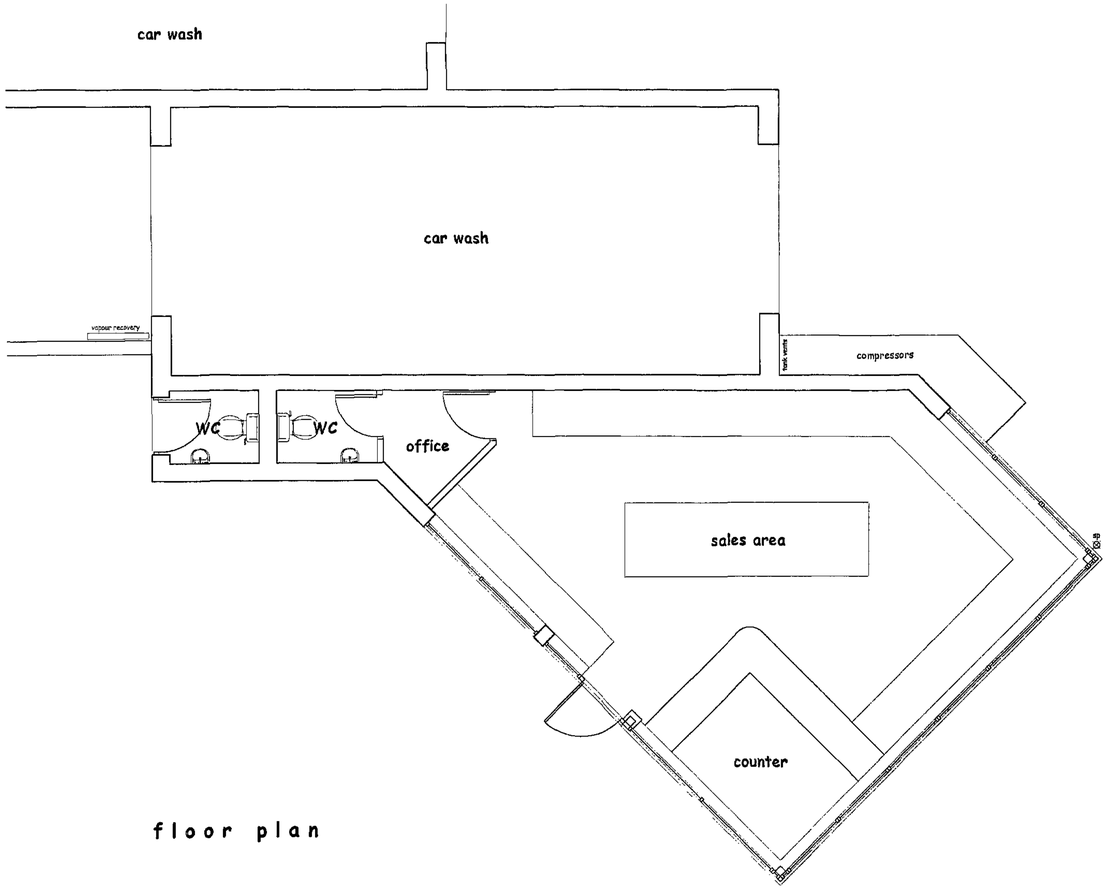

floor plan

tas design

21a Upper Lane
Emley
Huddersfield
HD8 9RH
t 01924-848250
m 07718-207605
e antstead@tiscali.co.uk

This drawing has been prepared specifically for the purpose of obtaining Planning Permission and/or Building Regulation Approval. Its suitability for other purposes without supplementary details and specifications cannot be guaranteed. The permissions and/or Approvals are beyond the originators control and no guarantee that such will be granted is to be inferred by the preparation of this drawing. Use only figured dimensions. All dimensions to be checked on site. The appointed building contractor is solely responsible for the satisfactory and safe execution of the works, to be carried out to the complete satisfaction of the local authority building Control Dept. The building contractor is solely responsible for all necessary propping & temporary support works as the works proceed. To ensure the stability of the newbuilding, building & other buildings/structures immediately adjacent or in close proximity to the works. This drawing together with the design is the property and copyright of the originator and must not be reproduced without prior written permission.

25 MAY 2011

project

proposed extension & alterations to kiosk building
at Turnpike Filling Station Wakefield Road Barnsley

client

SK Fuel Ltd

drawing title

general arrangement as existing

scale	date	drawing	rev
1/50	March '11	11/04/00	