




Front

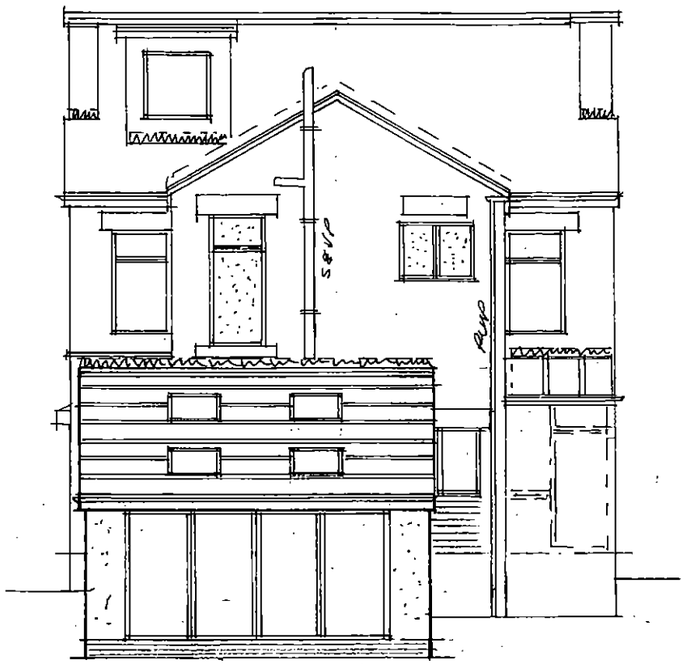

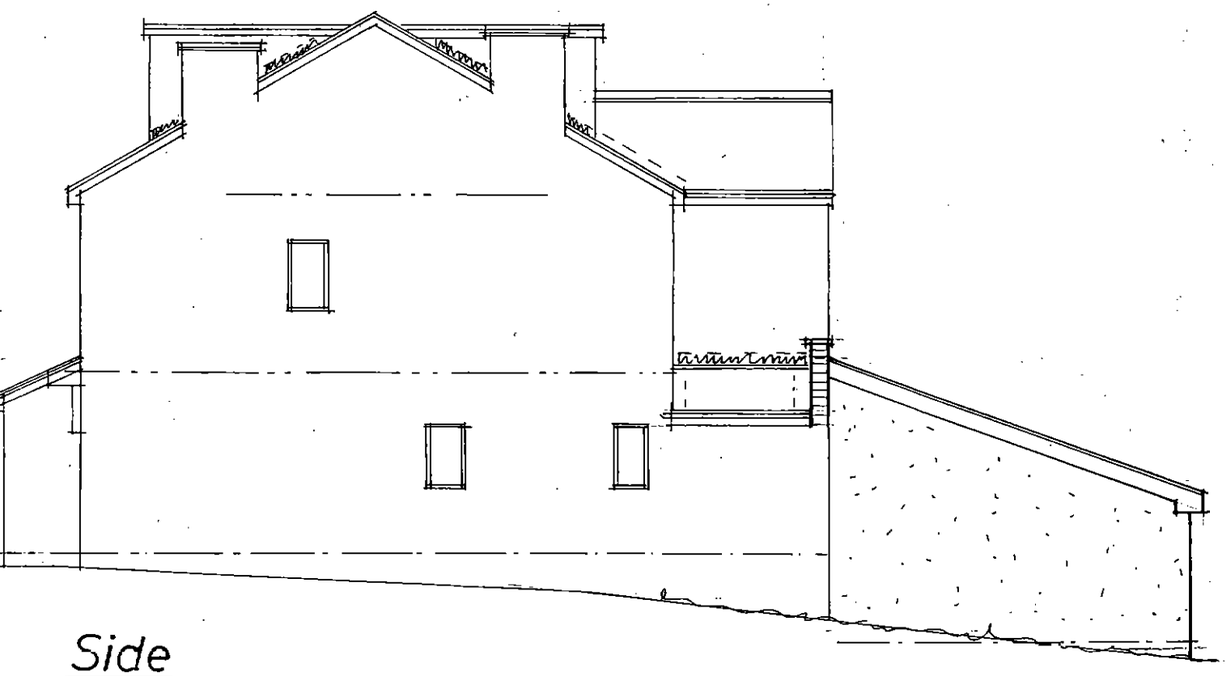

Side

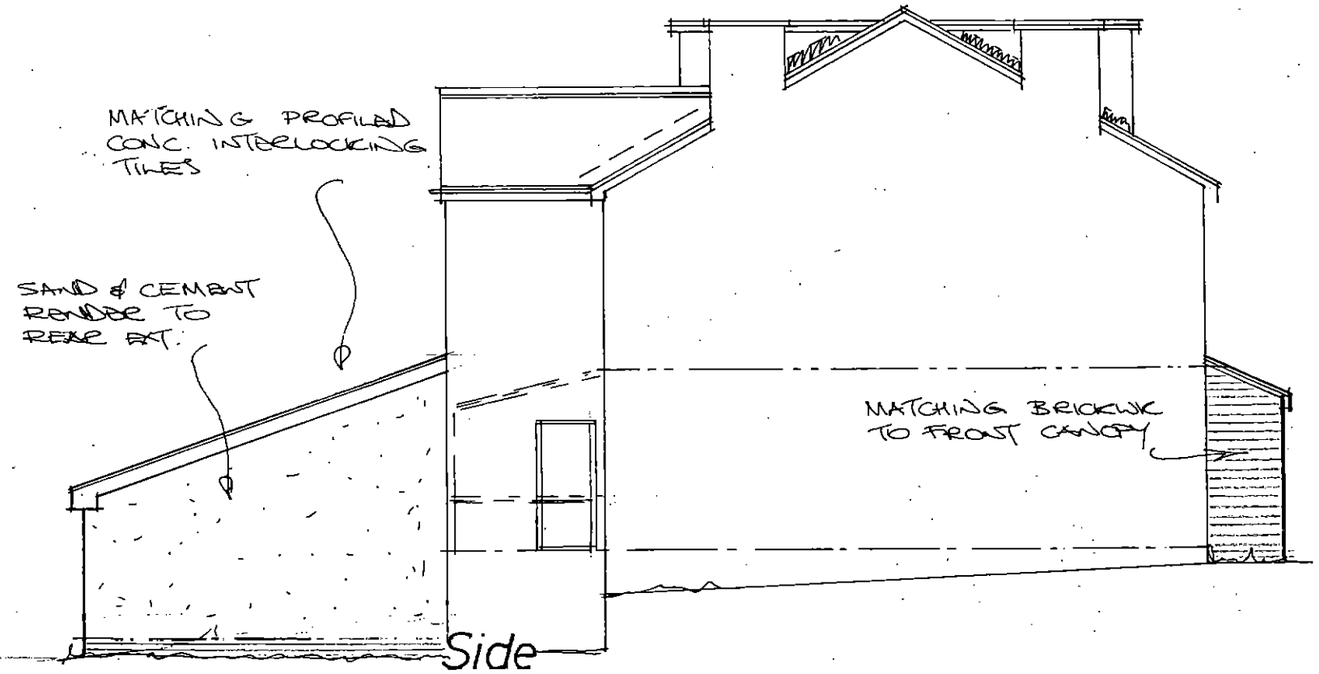

Side

Rev	Notes	Date

Garry Greetham Associates
Residential Design Consultant
Westwood House
18 Carr Lane
Tankersley
Barnsley S75 3BE
Tel(01226)746573

PROJECT Extensions / Alterations

CLIENT Mr. & Mrs. W. Whittaker

TITLE Elevations as Proposed


ADDRESS 96 Midland Road, Royston, Barnsley. S71 4QT

DRAWN BY 999


SCALE 1:100 DATE Apr 19

DRAWING No 898-04 REV


Member of the Chartered Institute of Architectural Technologists

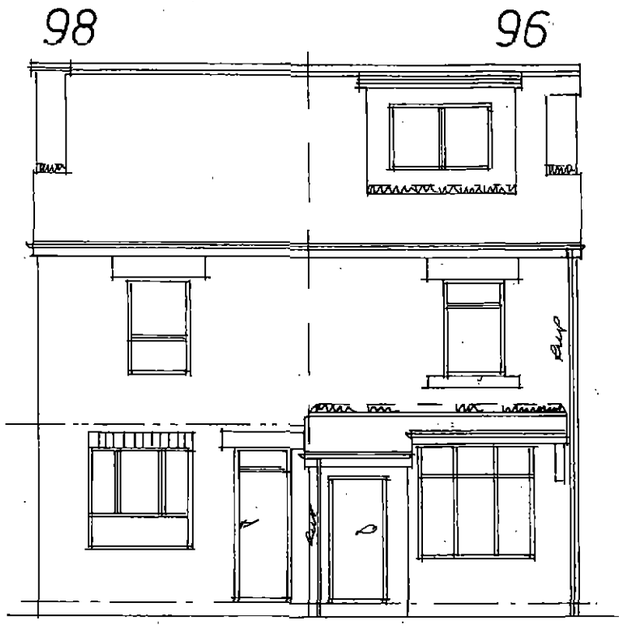


Front

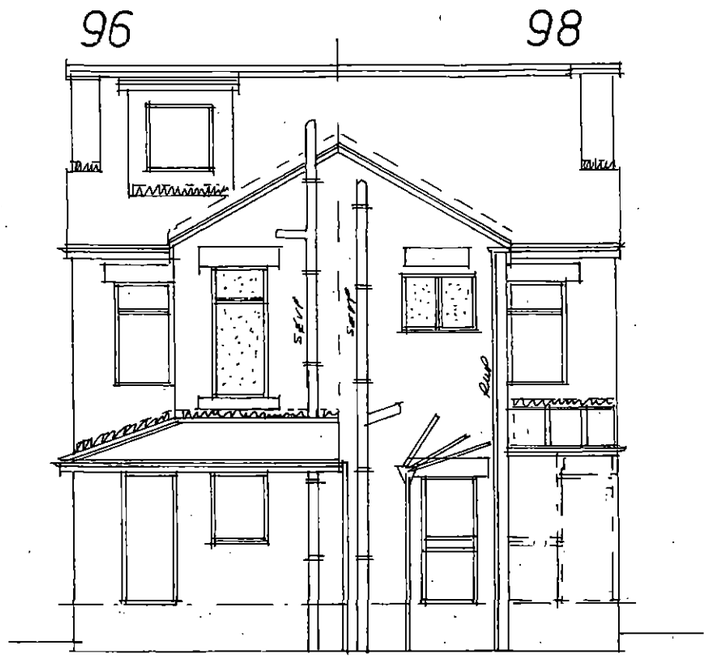

Rear

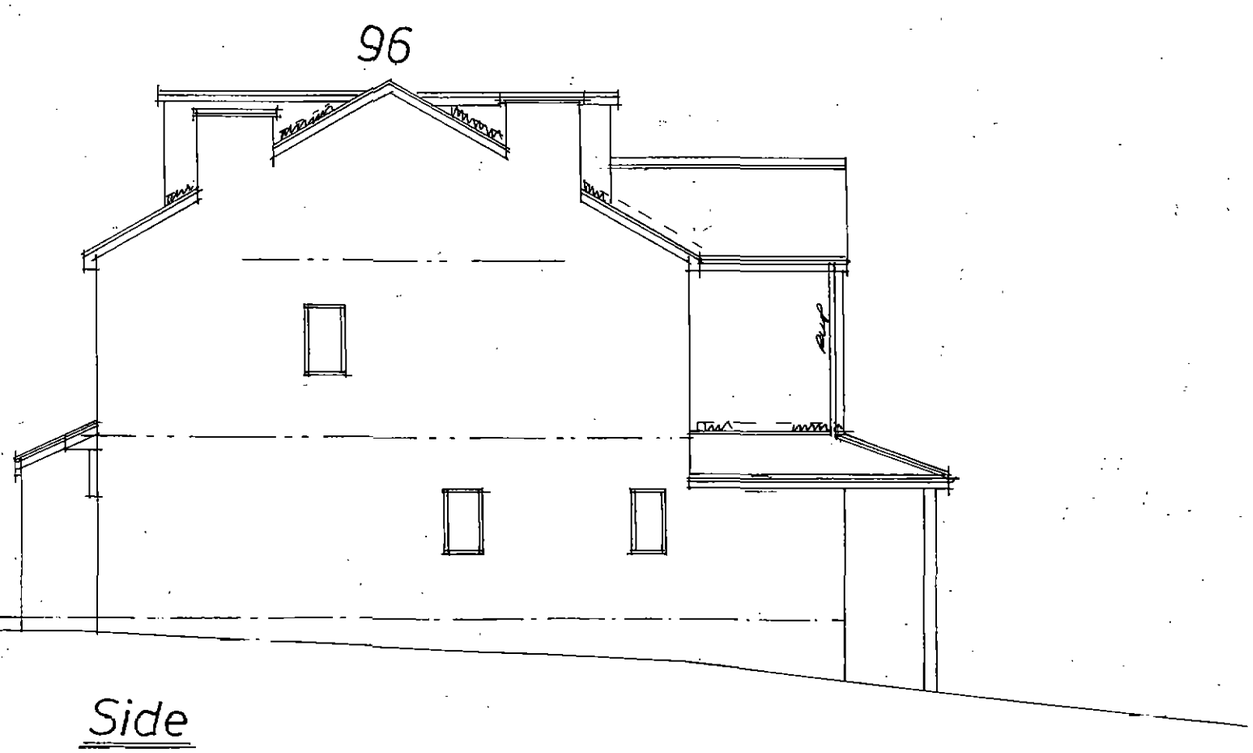

Side

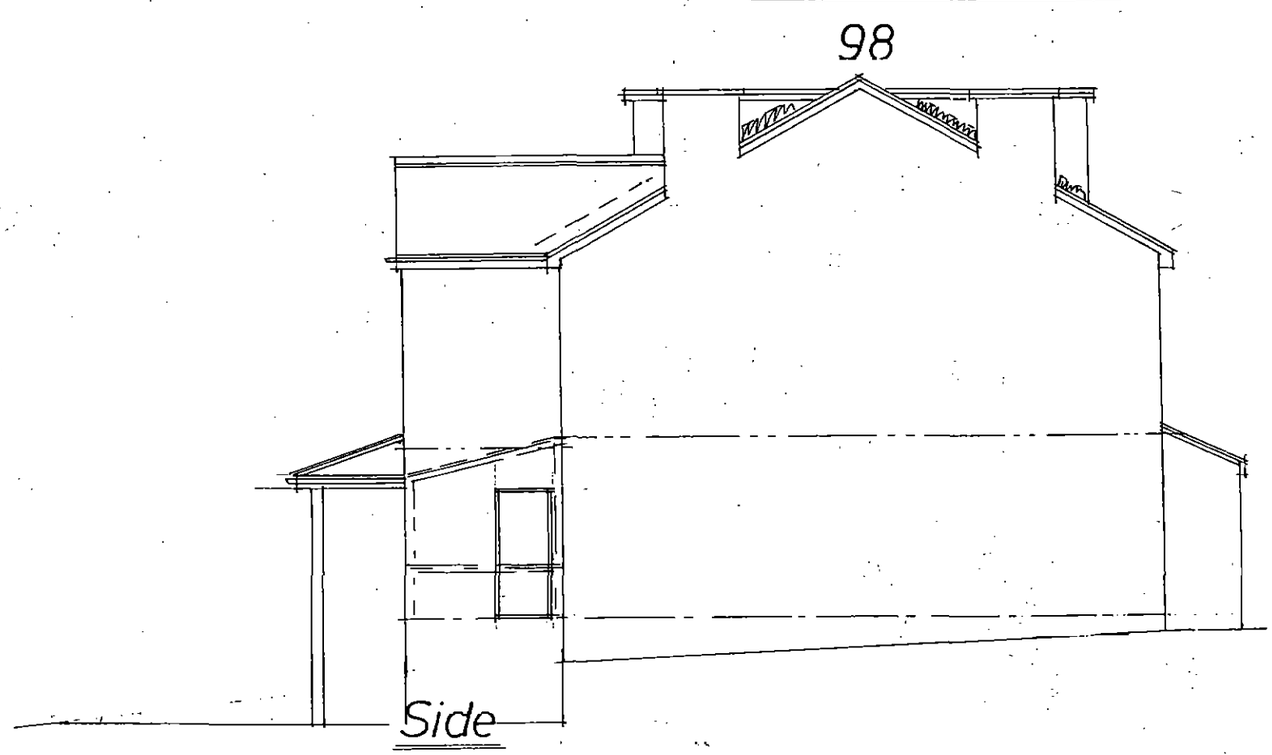

Side

Rev	Notes	Date

Garry Greetham Associates
Residential Design Consultant
Westwood House
18 Carr Lane
Tankersley
Barnsley S75 3BE
Tel(01226)746573

PROJECT Extensions / Alterations

CLIENT Mr. & Mrs. W. Whittaker

TITLE Elevations as Existing


ADDRESS 96 Midland Road, Royston, Barnsley. S71 4QT

DRAWN BY ggg


SCALE 1:100 DATE Apr 19

DRAWING No 898-02 REV


Member of the Chartered Institute of Architectural Technologists

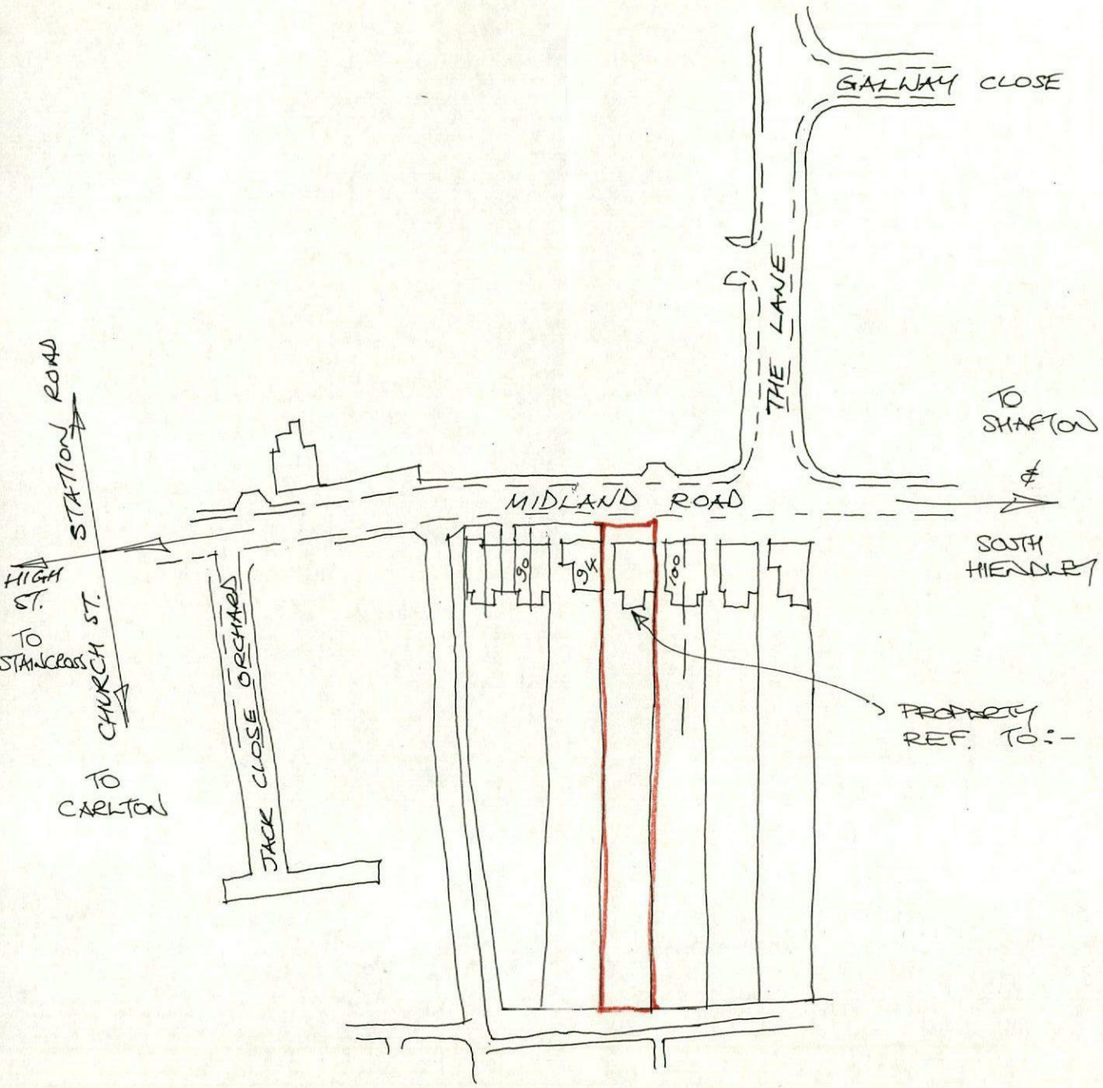

Location Layout 1:1250

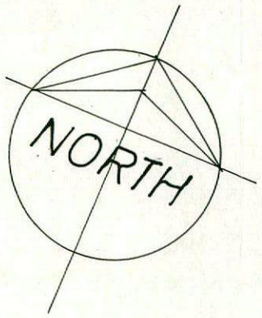

Site Layout 1:500

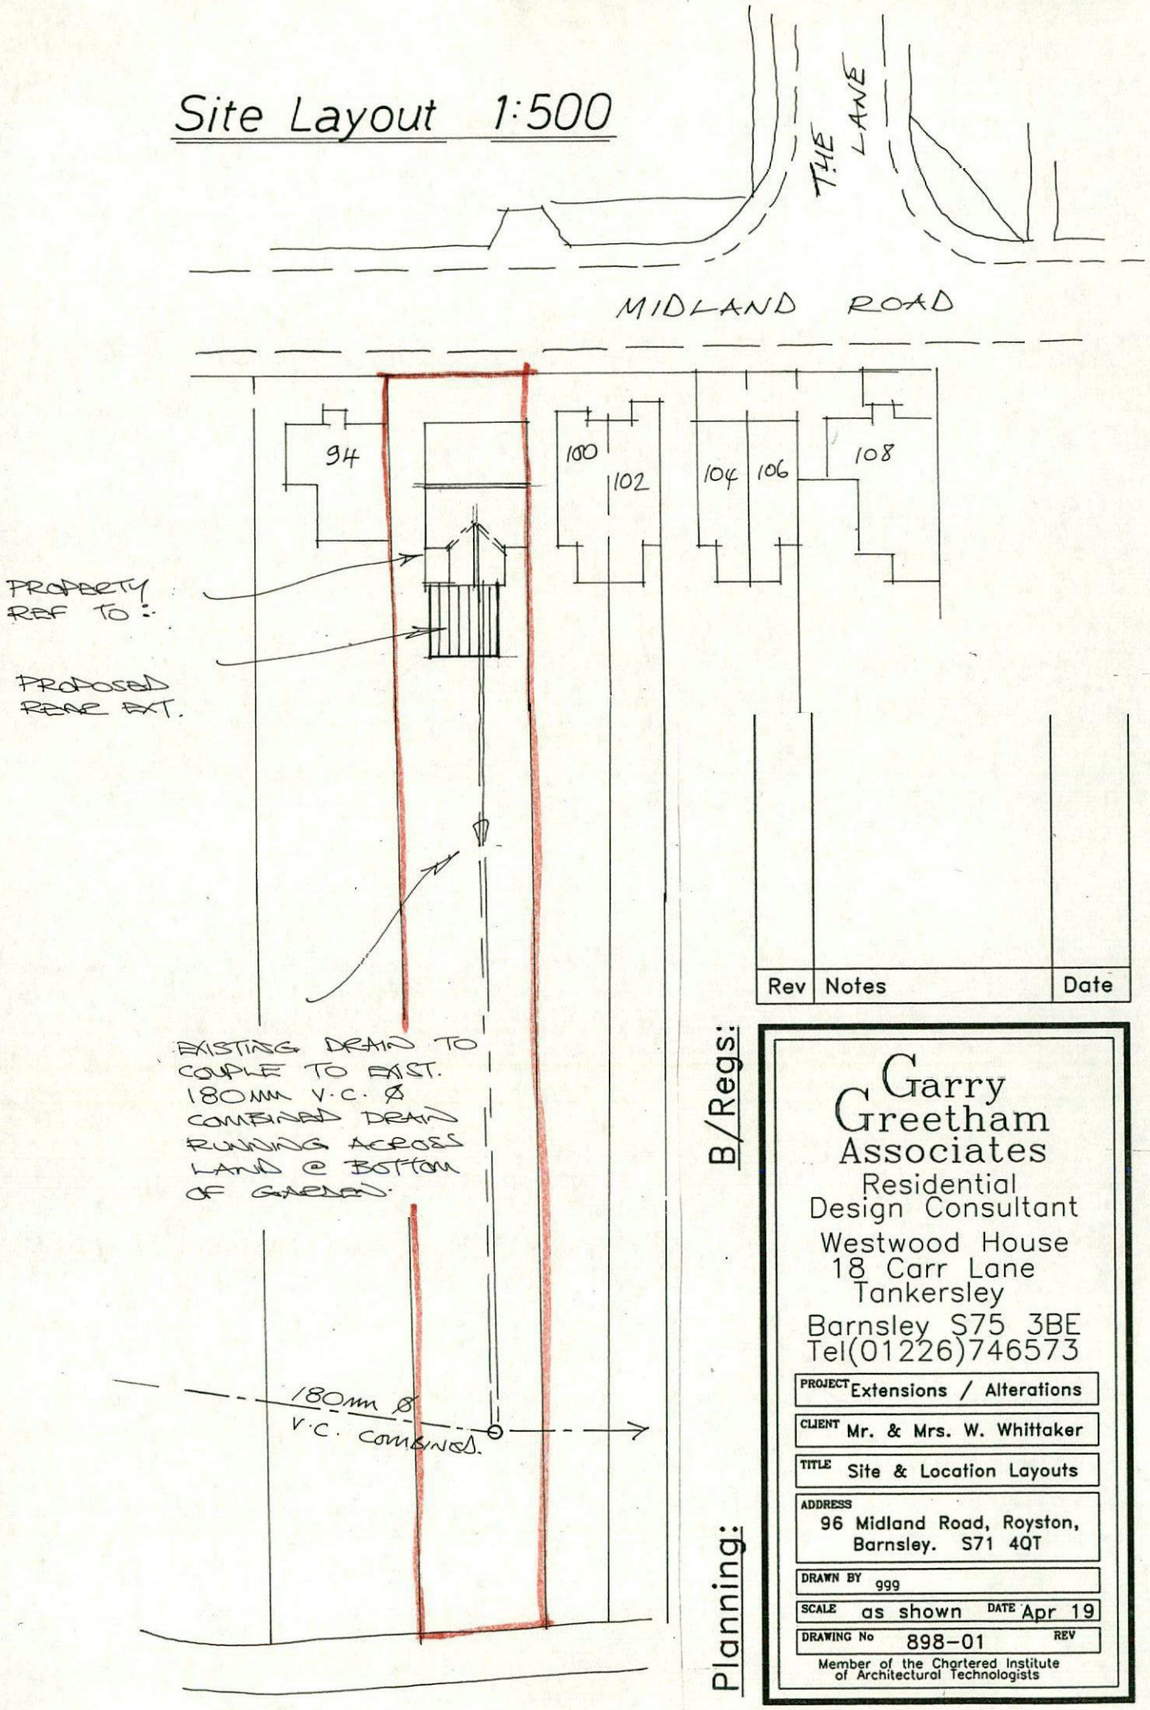

Rev	Notes	Date

B/Regs:

Planning:

Garry Greetham Associates
Residential Design Consultant
Westwood House
18 Carr Lane
Tankersley
Barnsley S75 3BE
Tel(01226)746573

PROJECT	Extensions / Alterations
CLIENT	Mr. & Mrs. W. Whittaker
TITLE	Site & Location Layouts
ADDRESS	96 Midland Road, Royston, Barnsley. S71 4QT
DRAWN BY	ggg
SCALE	as shown
DATE	Apr 19
DRAWING No	898-01
REV	

Member of the Chartered Institute of Architectural Technologists