


Room Schedule		
Room	Area (m²)	Area (ft²)
Cup'd	Not Placed	
U/S ST	Not Placed	
Cup'd	Not Placed	
Cup'd	Not Placed	
Living / Dining	19.72 m²	212 ft²
Kitchen	7.86 m²	85 ft²
Hall	7.40 m²	80 ft²
W/C	2.17 m²	23 ft²
Cup'd	1.14 m²	12 ft²
Bed 2	13.47 m²	145 ft²
Bed 1	13.43 m²	145 ft²
Landing	6.97 m²	75 ft²
Bath	4.18 m²	45 ft²
Cup'd	0.70 m²	8 ft²



1 Ground Floor
1 : 100

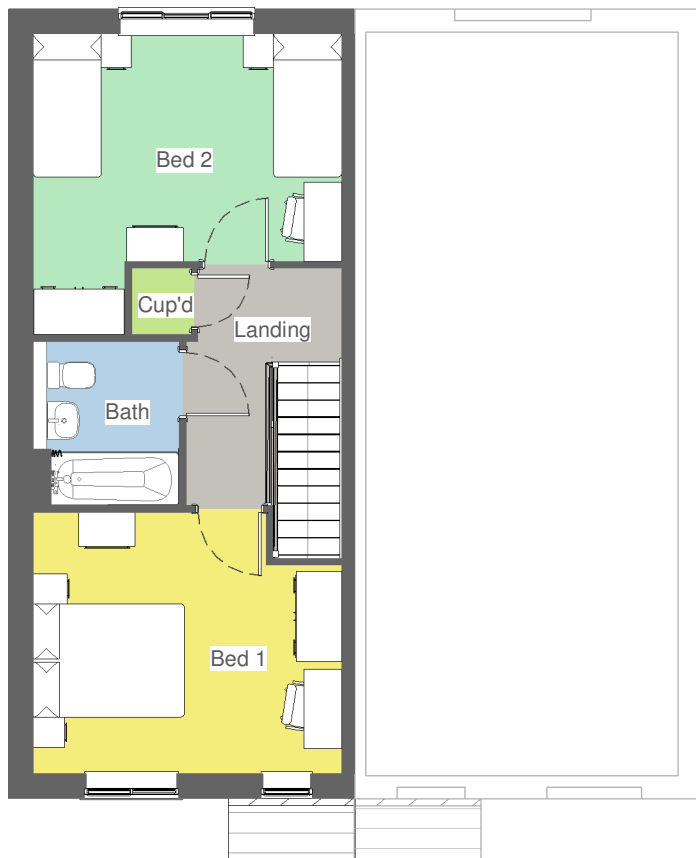

2 First Floor
1 : 100

Revision Schedule		
Rev	Date	Description
A	29 May 2019	See Amendment Schedule

PLANNING / LAND

Bellway
www.bellway.co.uk

Bellway Group Technical
Seaton Burn House, Dudley Lane, Seaton Burn
Newcastle upon Tyne NE13 6BE
Tel: 0191 217 0717 | Fax: 0191 236 6230

Project
The Artisan Collection
2018 Issue
Working Drawings



Drawing Title		
The Baker		
876 ft² 2b Semi/Terr All Traditional Variants		
Planning Layouts		
BA-2B-2S-AT		
Drawn By	First Issue Date	Scale(s)
DL	28 Feb 2019	1 : 100
Job No	Drg Status	Revision
	Construction	A
Drawing No.		A/876/00/AT/01

Do not scale - if in doubt, ask