


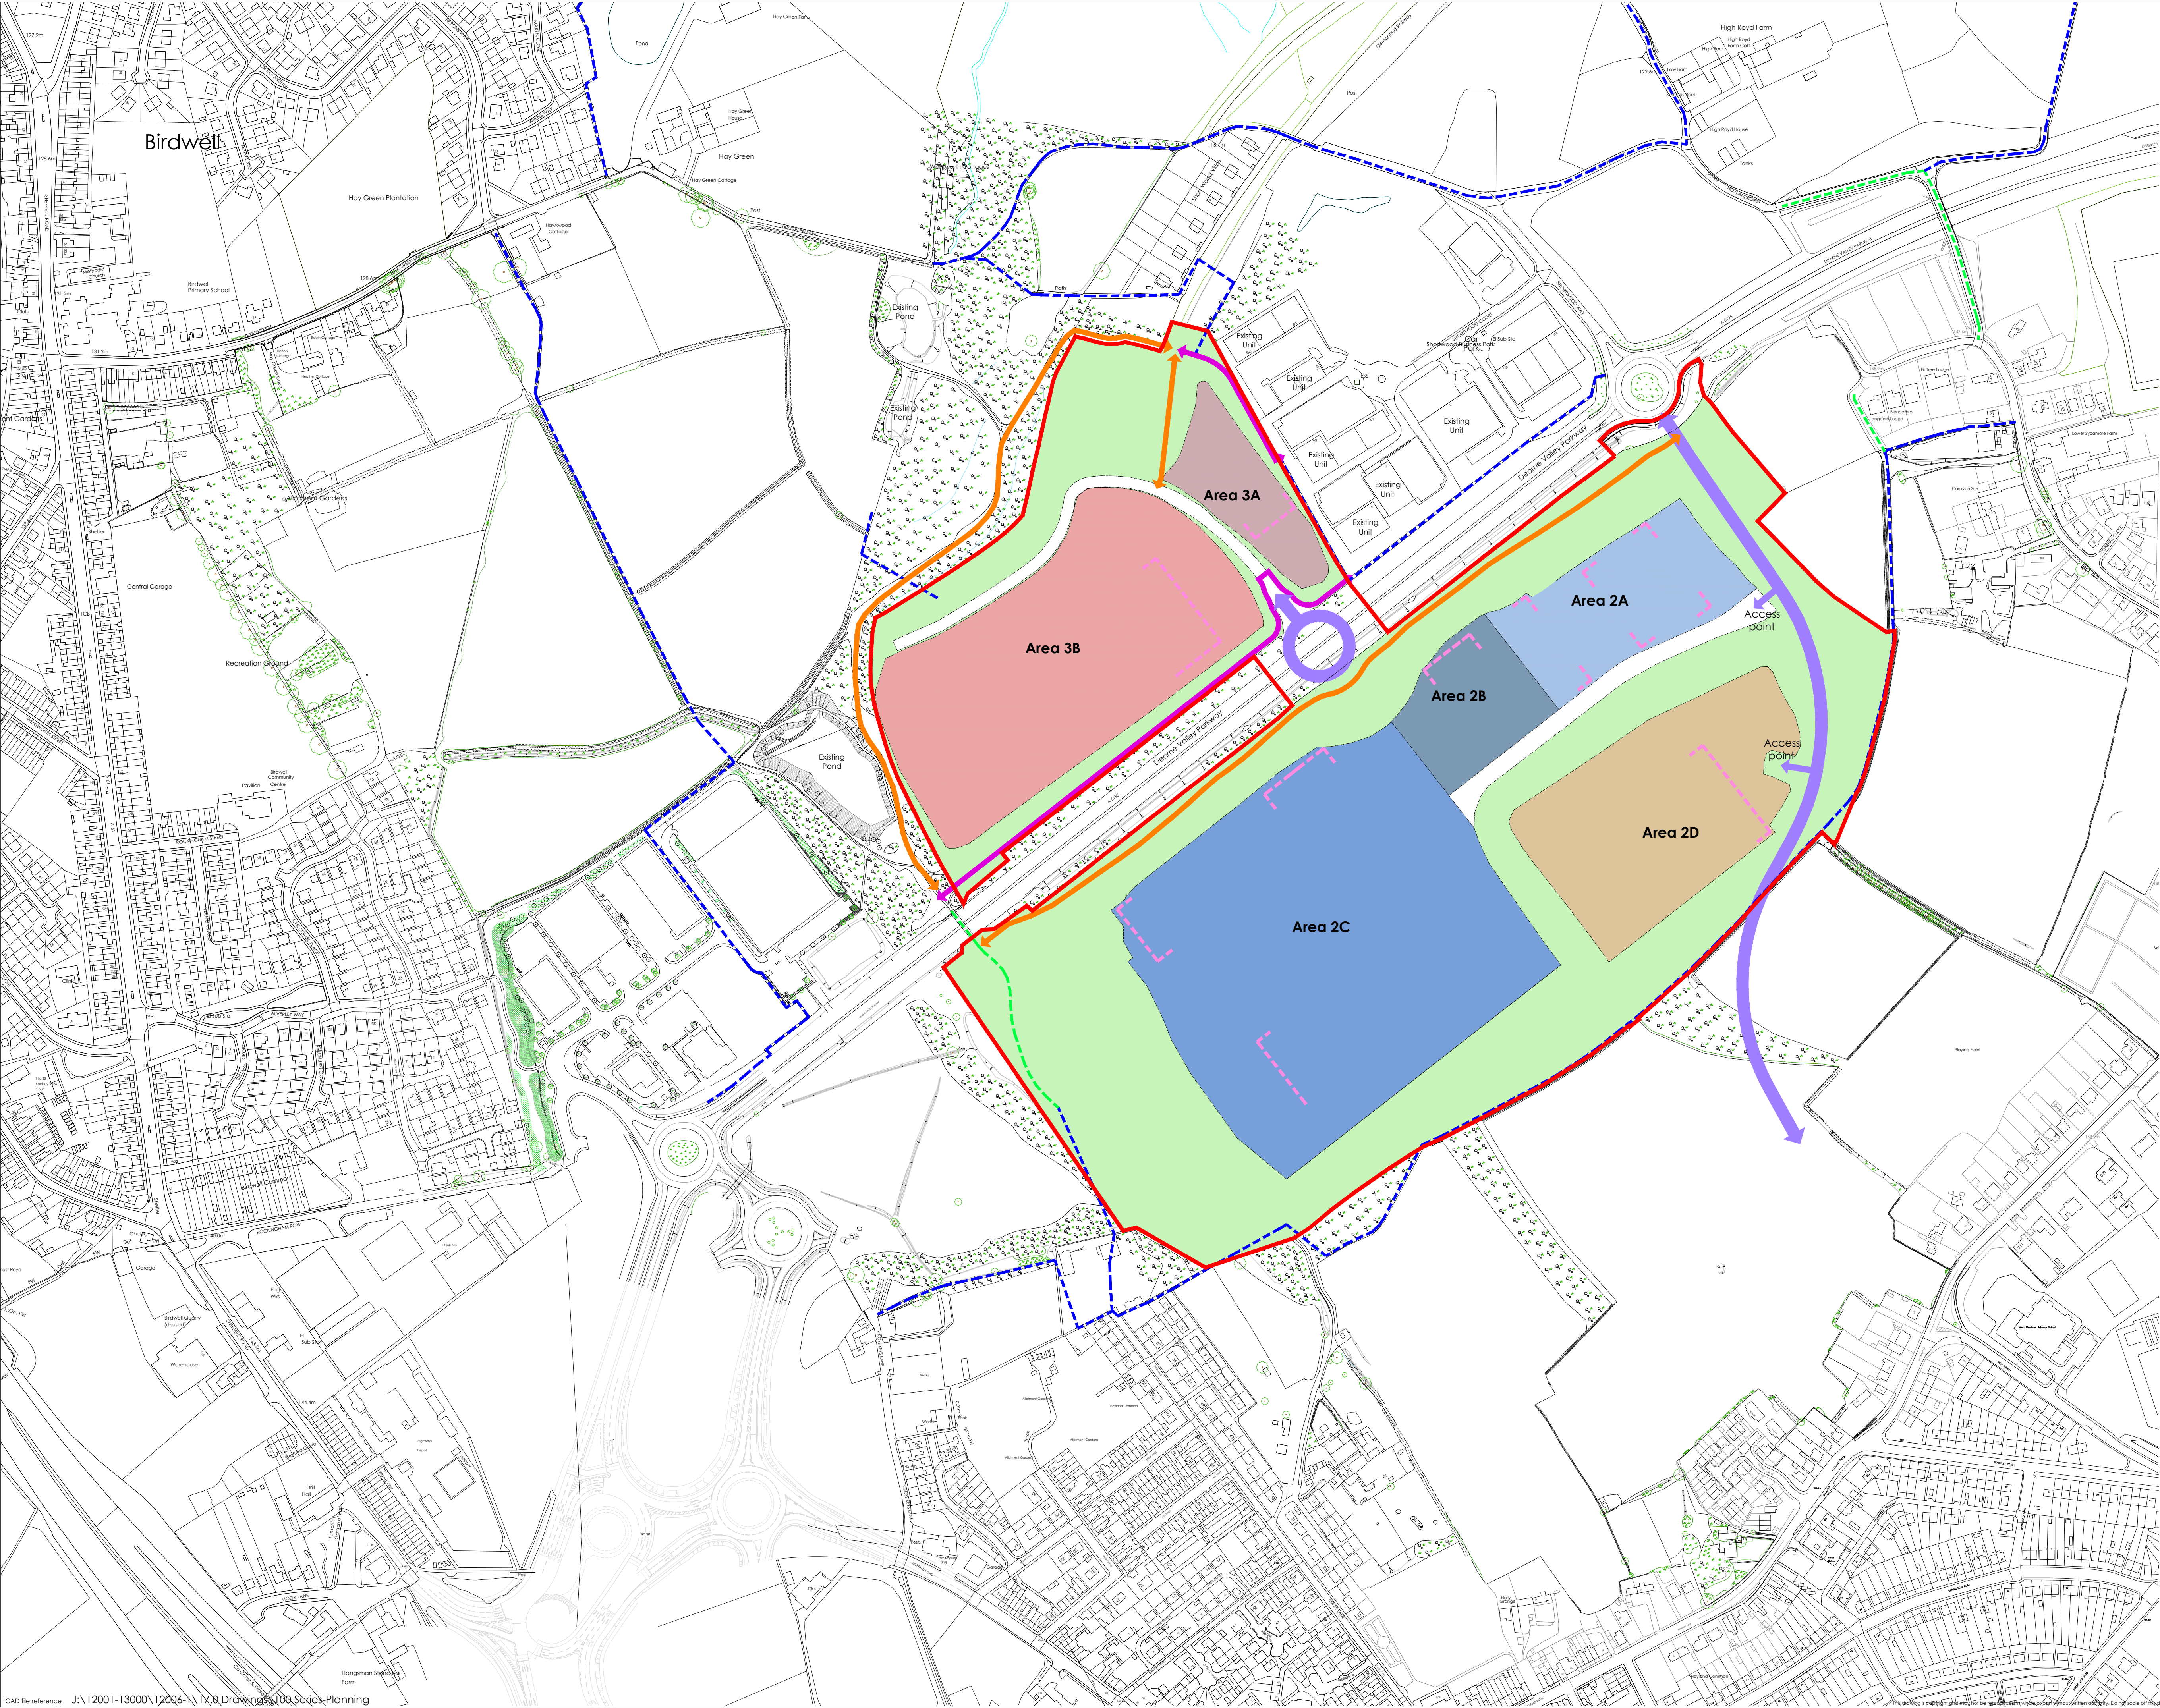


- Land Ownership
- Application Boundary
- Existing PROW
- Existing Bridleway
- Proposed Footpath Diversion
- Indicative proposed New footpath / cycle Links
- Proposed Active Frontage Zone
- Proposed Highways access points

 Soft landscape framework areas

- Area 2A**
Max. FFL: 148.5 m
Max. building height: 10.5 m
- Area 2B**
Max. FFL: 147.0 m
Max. building height: 12 m
- Area 2C**
Max. FFL: 147.0 m
Max. building height: 15.5 m
- Area 2D**
Max. FFL: 160.50 m
Max. building height: 12.0 m
- Area 3A**
Max. FFL: 129.5 m
Max. building height: 12.0 m
- Area 3B**
Max. FFL: 128.5m
Max. building height: 18.5 m

Note:
Information is based on OS map and received information and is subject to full topographical and building survey.
Assumed site boundary and site constraints subject to confirmation.
All Legal easements and extent of existing underground services locations are subject to confirmation.

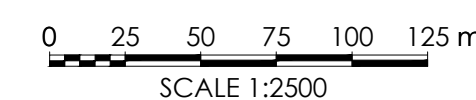[illegible]

- ☒ 2 St. Johns North,
Wakefield, WF1 3QA
t. 01924 291800
- ☐ Carvers Warehouse, 77 Dale Street,
Manchester, M1 2HG
t. 0161 2388555
- ☐ The Old Rectory, 79 High Street,
Newport Pagnell, MK16 8AB
t. 01908 211577
- ☐ 101 London Road,
Reading, RG1 5BY
t. 0118 9507700
- ☐ 10 Gees Court, St Christophers Place,
London, W1U 1JJ
t. 0207 4091215



ARCHITECT
www.harrisonpartnership.com