


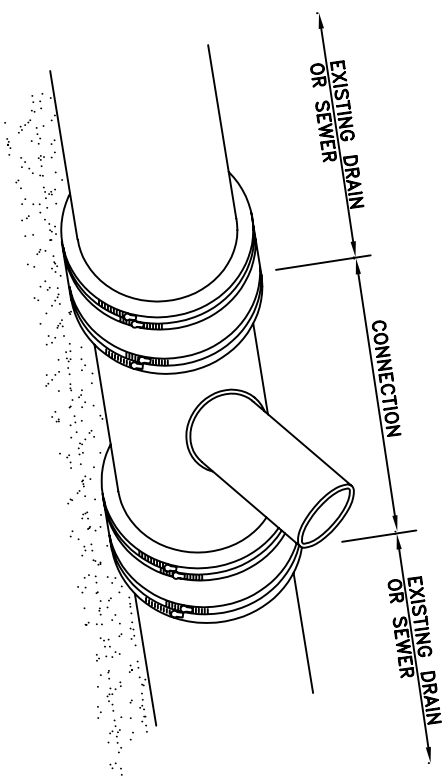


- CONNECTION JUNCTION SHALL MATCH DIAMETERS OF EXISTING DRAIN OR SEWER AND THE PROPOSED PIPE CONNECTING TO IT.
- PROPRIETY COUPLINGS SHALL BE FITTED IN ACCORDANCE WITH MANUFACTURERS INSTRUCTIONS.
- SLEEVES (AND BUSHINGS IF REQUIRED) SHALL BE MADE FROM SYNTHETIC ELASTOMER CONFORMING TO THE PERFORMANCE REQUIREMENTS OF B.S.2494.
- CLAMPING BANDS SHALL BE MANUFACTURED FROM 300 SERIES AUSTENITIC STAINLESS STEEL.

JUNCTION CONNECTION

GENERAL NOTE

- THE CONTRACTOR MAY USE EITHER OF THE ABOVE CONNECTIONS EXCEPT WHERE:-
- THE CONTRACT SPECIFIES A PARTICULAR TYPE OF CONNECTION, OR
 - THE EXISTING DRAIN DIAMETER IS LESS THAN 225mm, OR IN THE CASE OF PUBLIC SEWERS 375mm DIAMETER OR LESS.
- IN THESE CASES THE SADDLE CONNECTION SHALL NOT BE USED.

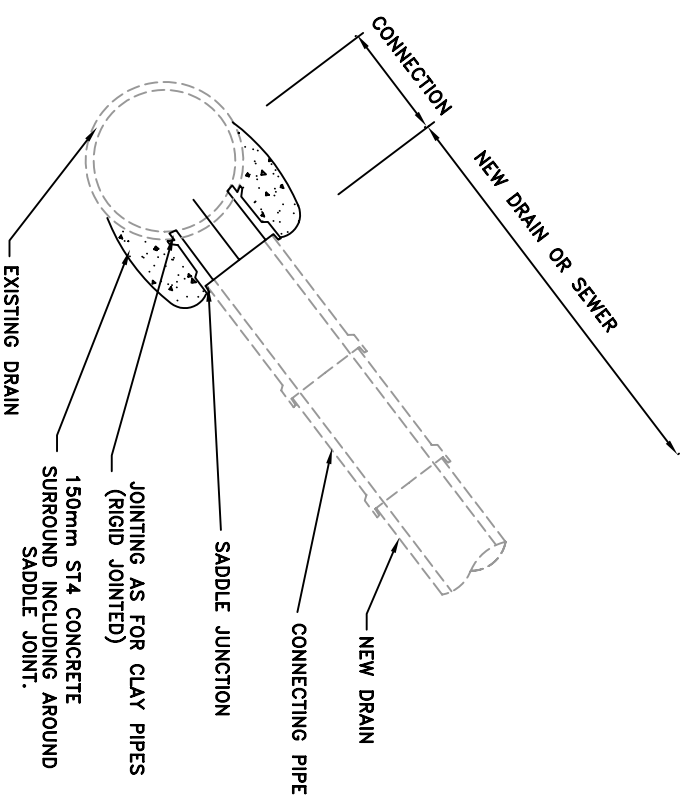

SADDLE CONNECTION

NOT TO BE USED



BARNLSLEY

Metropolitan Borough Council

Environment and Development
G. J. Birrell, BSc(Hons), CEng, M.I.C.E.
Assistant Director Highways & Engineering
Central Offices, Kendray street, Barnsley, S70 2TN
Tel. (01226) 770770 Fax. (01226) 772222

Title	STANDARD DETAIL	No.	Amendments	Date	Drawing No.
CONNECTION TO EXISTING DRAIN			A ORIGINAL ISSUE B GENERAL NOTE AMEND. C CONCRETE GRADE D SADDLE NOT TO BE USED ADDED	6/93 10/93 8/94 11/09	BCD/510D
					OCTOBER 1993