




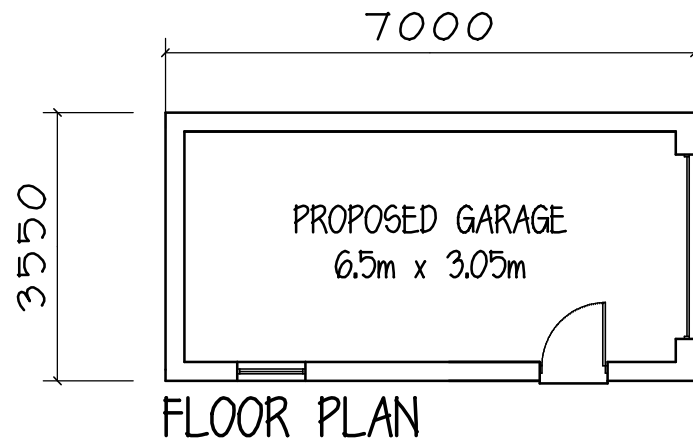


PROPOSED DOUBLE GARAGE
14 KNABBS LANE
SILKSTONE COMMON
1:100@A4 Rev B

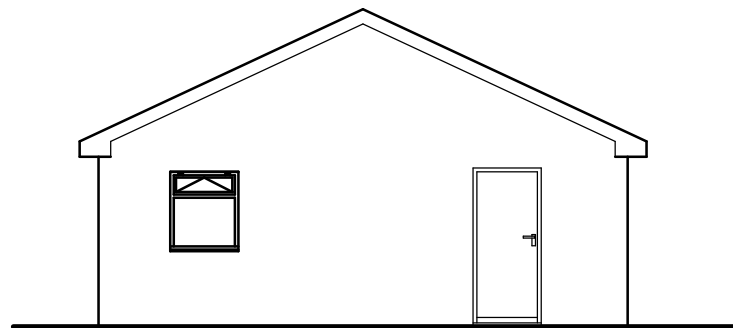


SIDE ELEVATION

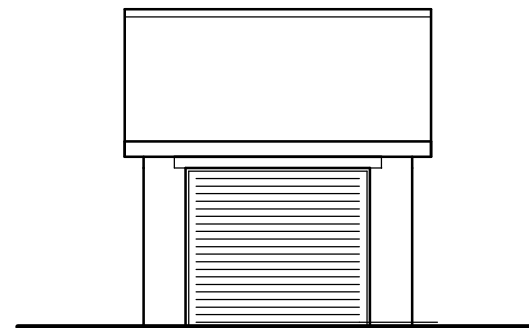

FRONT ELEVATION

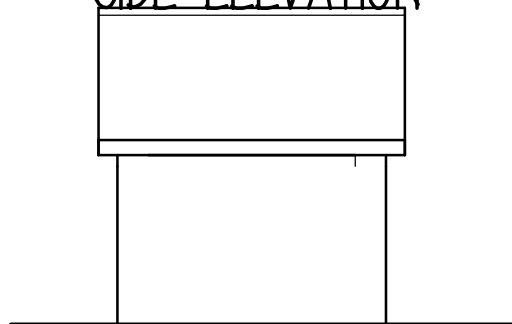

REAR ELEVATION

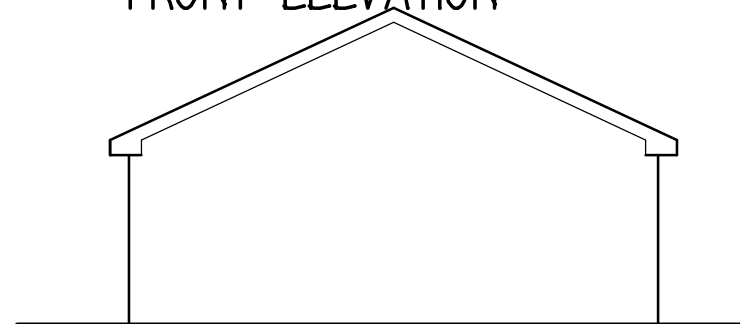

SIDE ELEVATION