


PREDICTED VIEW


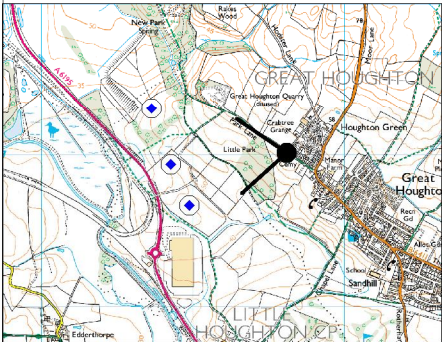


VIEWPOINT INFORMATION		PHOTOGRAPHY INFORMATION		WIND FARM INFORMATION		DOCUMENT REFERENCE		LAST REVISION DATE	
						PSR097		May 2013	
Grid Reference: 442616, 407015		Viewer Height: 2m		Turbine Tip Height: 126.5m		SITE DESIGN VERSION		SCALE	
Ground Height: 75 AOD		Date: 24/04/12		Turbine Hub Height: 80m		V5		OS Map - 1:50,000 @ A3	
Bearing: 266.4		Time: 13:15 PM		Tip Visibility: 3		DRAWN		CHECKED	
Viewing Distance: 300mm				Hub Visibility: 2		RH		LM	
				Distance to nearest turbine: 0.73km				APPROVED	
								KL	
									
								FIGURE 6.8b	

EXISTING VIEW




WIREFRAME

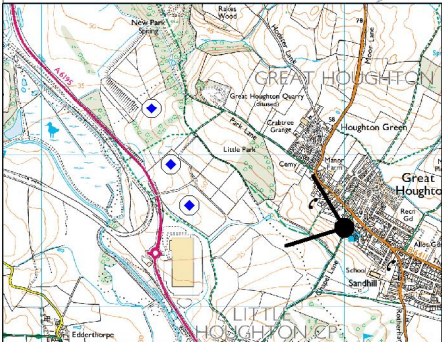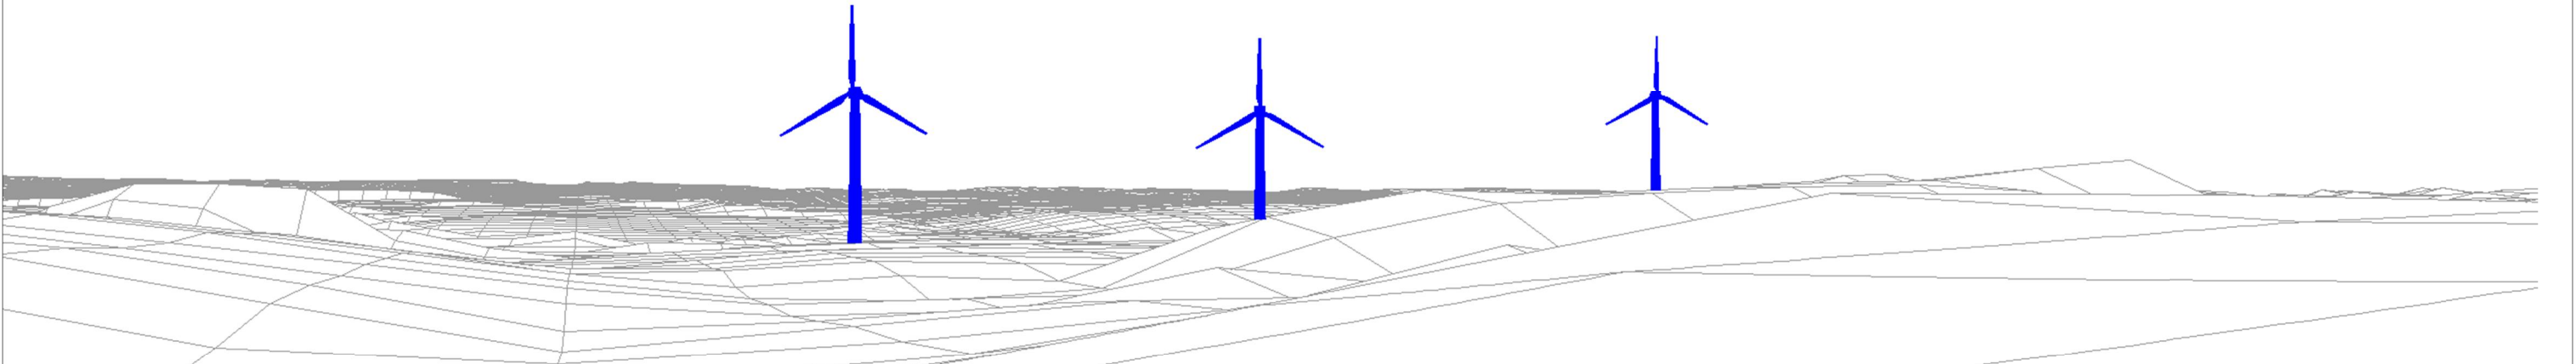

VIEWPOINT INFORMATION		PHOTOGRAPHY INFORMATION	WIND FARM INFORMATION	PARK SPRING WIND FARM		
Grid Reference: 442995, 406520 Ground Height: 61 AOD Bearing: 291 Viewing Distance: 300mm		Viewer Height: 2m Date: 24/04/12 Time: 13:43 PM	Turbine Tip Height: 126.5m Turbine Hub Height: 80m Tip Visibility: 3 Hub Visibility: 3 Distance to nearest turbine: 1.02km	Viewpoint 3: Church St and Rodes Ave, Great Houghton		
				DOCUMENT REFERENCE		
				PSR098		
				LAST REVISION DATE		
				May 2013		
				SITE DESIGN VERSION		
				V5		
				SCALE		
				OS Map - 1:50,000 @ A3		
				DRAWN	CHECKED	APPROVED
				RH	LM	KL
				PARSONS BRINCKERHOFF	EDF ENERGY RESOURCES	FIGURE 6.9a

PREDICTED VIEW


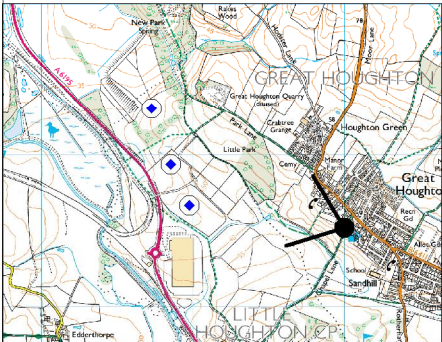


VIEWPOINT INFORMATION		PHOTOGRAPHY INFORMATION		WIND FARM INFORMATION		DOCUMENT REFERENCE		LAST REVISION DATE	
						PSR099		May 2013	
Grid Reference: 442995, 406520		Viewer Height: 2m		Turbine Tip Height: 126.5m		SITE DESIGN VERSION		SCALE	
Ground Height: 61 AOD		Date: 24/04/12		Turbine Hub Height: 80m		V5		OS Map - 1:50,000 @ A3	
Bearing: 291		Time: 13:43 PM		Tip Visibility: 3		DRAWN		CHECKED	
Viewing Distance: 300mm				Hub Visibility: 3		RH		LM	
				Distance to nearest turbine: 1.02km				APPROVED	
						PARSONS BRINCKERHOFF		KL	
									
								FIGURE 6.9b	

EXISTING VIEW




WIREFRAME

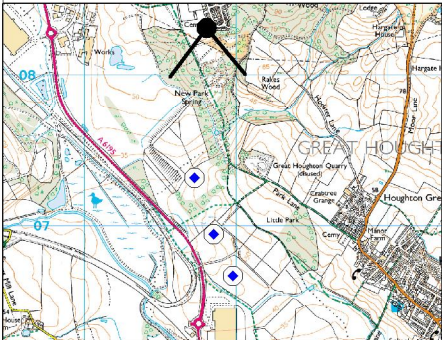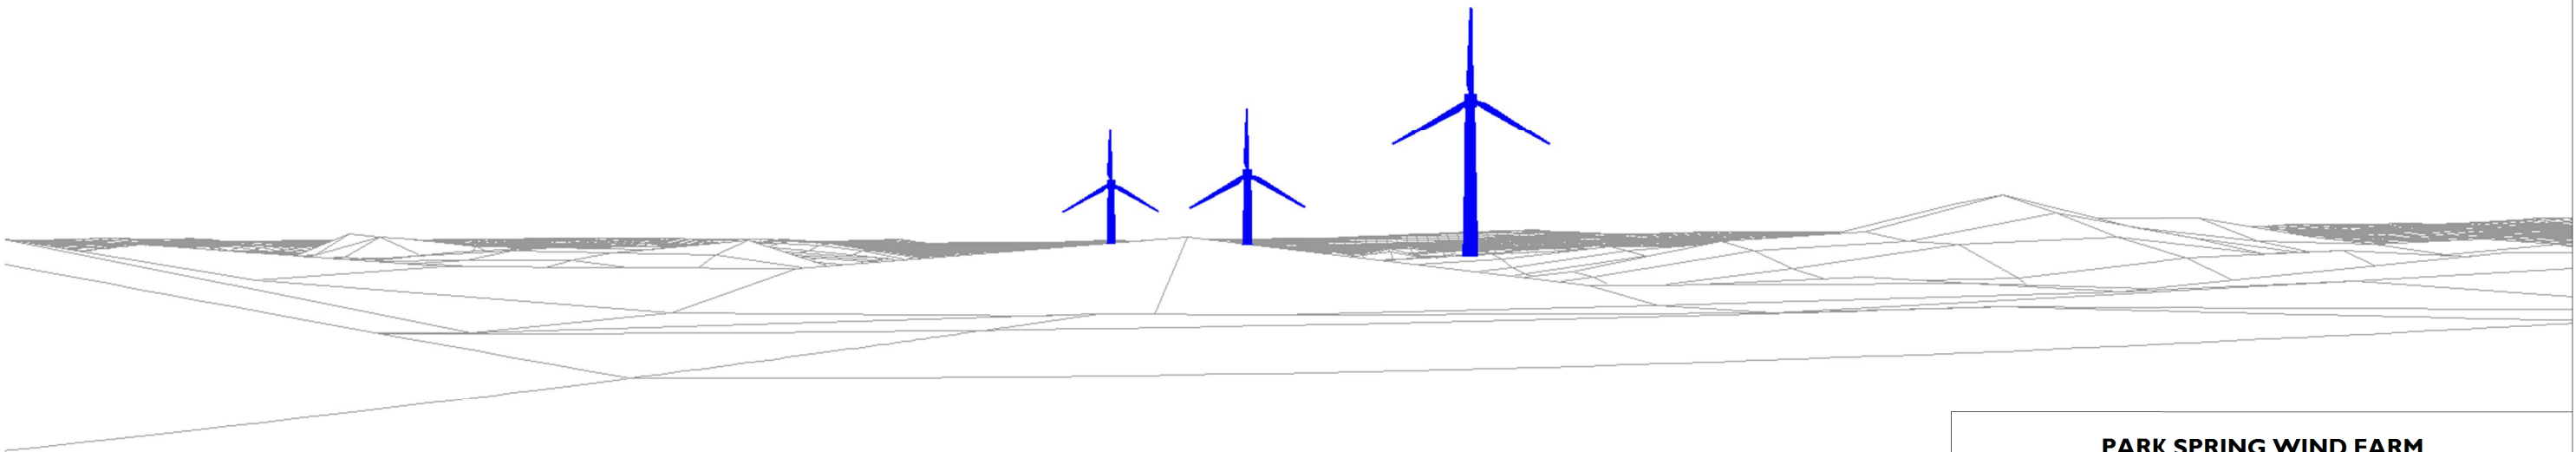

VIEWPOINT INFORMATION		PHOTOGRAPHY INFORMATION	WIND FARM INFORMATION	PARK SPRING WIND FARM		
Grid Reference: 441801, 408311 Ground Height: 75 AOD Bearing: 178.4 Viewing Distance: 300mm		Viewer Height: 2m Date: 24/04/12 Time: 15:01PM	Turbine Tip Height: 126.5m Turbine Hub Height: 80m Tip Visibility: 3 Hub Visibility: 3 Distance to nearest turbine: 0.99km	Viewpoint 4: Chestnut St, Grimethorpe		
				DOCUMENT REFERENCE		
				PSR100		
				LAST REVISION DATE		
				May 2013		
				SITE DESIGN VERSION		
				V5		
				SCALE		
				OS Map - 1:50,000 @ A3		
				DRAWN		
				RH		
				CHECKED		
				LM		
				APPROVED		
				KL		
				PARSONS BRINCKERHOFF		
				EDF ENERGY RESOURCES		
				FIGURE 6.10a		

PREDICTED VIEW


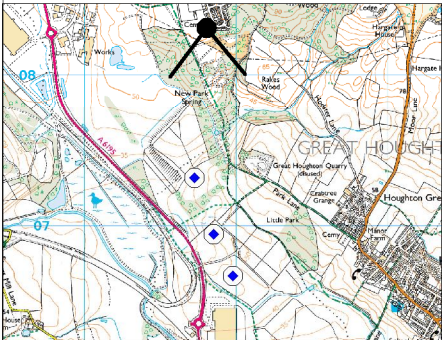


VIEWPOINT INFORMATION		PHOTOGRAPHY INFORMATION		WIND FARM INFORMATION		DOCUMENT REFERENCE		LAST REVISION DATE			
						PSR 101		May 2013			
Grid Reference: 441801, 408311 Ground Height: 75 AOD Bearing: 178.4 Viewing Distance: 300mm		Viewer Height: 2m Date: 24/04/12 Time: 15:01PM		Turbine Tip Height: 126.5m Turbine Hub Height: 80m Tip Visibility: 3 Hub Visibility: 3 Distance to nearest turbine: 0.99km		SITE DESIGN VERSION		SCALE			
						V5		OS Map - 1:50,000 @ A3			
						DRAWN		CHECKED		APPROVED	
						RH		LM		KL	
										FIGURE 6.10b	

EXISTING VIEW




WIREFRAME

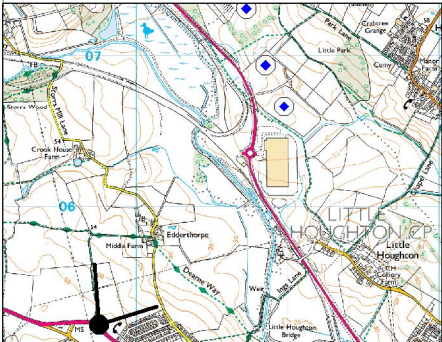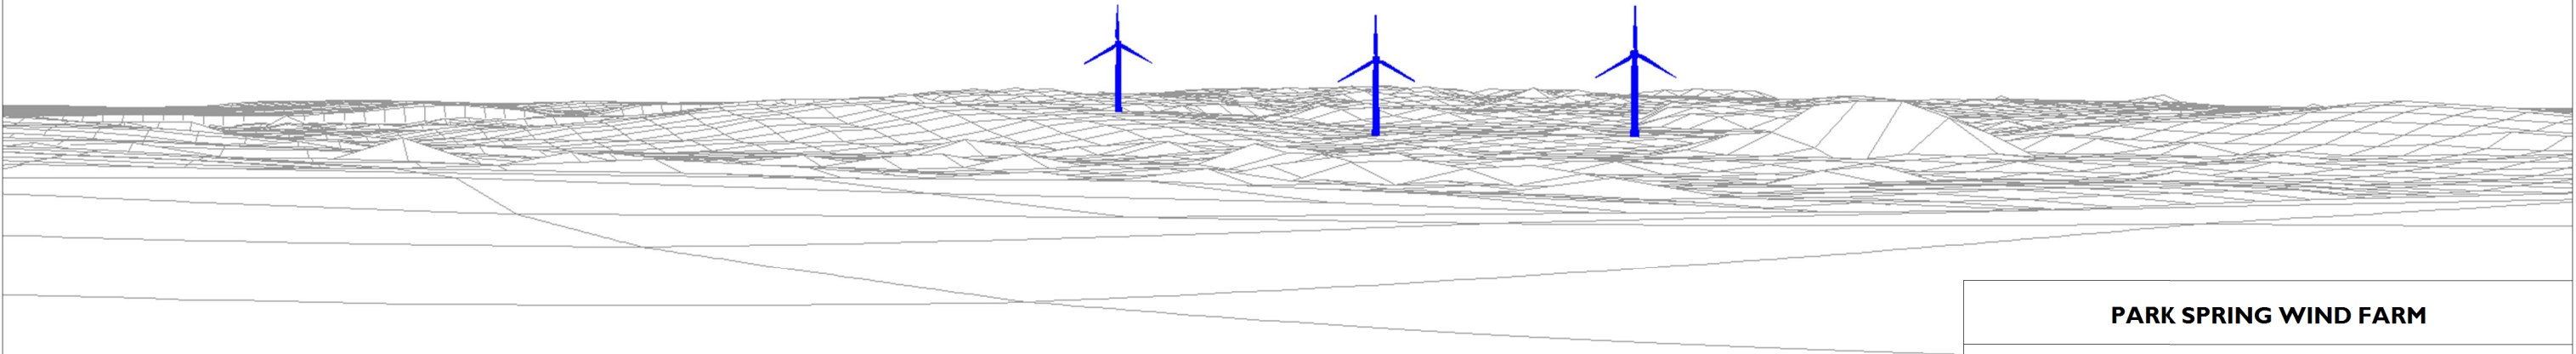

VIEWPOINT INFORMATION		PHOTOGRAPHY INFORMATION		WIND FARM INFORMATION		DOCUMENT REFERENCE		LAST REVISION DATE	
Grid Reference: 440749, 405223		Viewer Height: 2m		Turbine Tip Height: 126.5m		PSR102		May 2013	
Ground Height: 65 AOD		Date: 03/07/12		Turbine Hub Height: 80m		SITE DESIGN VERSION		SCALE	
Bearing: 34.5		Time: 16:15 PM		Tip Visibility: 3		V5		OS Map - 1:50,000 @ A3	
Viewing Distance: 300mm				Hub Visibility: 3		DRAWN		CHECKED	
				Distance to nearest turbine: 1.89km		RH		LM	
						APPROVED			
						KL			
						PARSONS BRINCKERHOFF		EDF ENERGY RESOURCES	
								FIGURE 6.11a	

PREDICTED VIEW

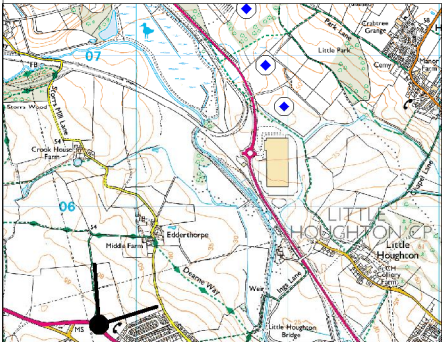

VIEWPOINT INFORMATION		PHOTOGRAPHY INFORMATION		WIND FARM INFORMATION		DOCUMENT REFERENCE		LAST REVISION DATE	
						PSR 103		May 2013	
Grid Reference: 440749, 405223		Viewer Height: 2m		Turbine Tip Height: 126.5m		SITE DESIGN VERSION		SCALE	
Ground Height: 65 AOD		Date: 03/07/12		Turbine Hub Height: 80m		V5		OS Map - 1:50,000 @ A3	
Bearing: 34.5		Time: 16:15 PM		Tip Visibility: 3		DRAWN		CHECKED	
Viewing Distance: 300mm				Hub Visibility: 3		RH		LM	
				Distance to nearest turbine: 1.89km				APPROVED	
								KL	
									
								FIGURE 6.11b	