
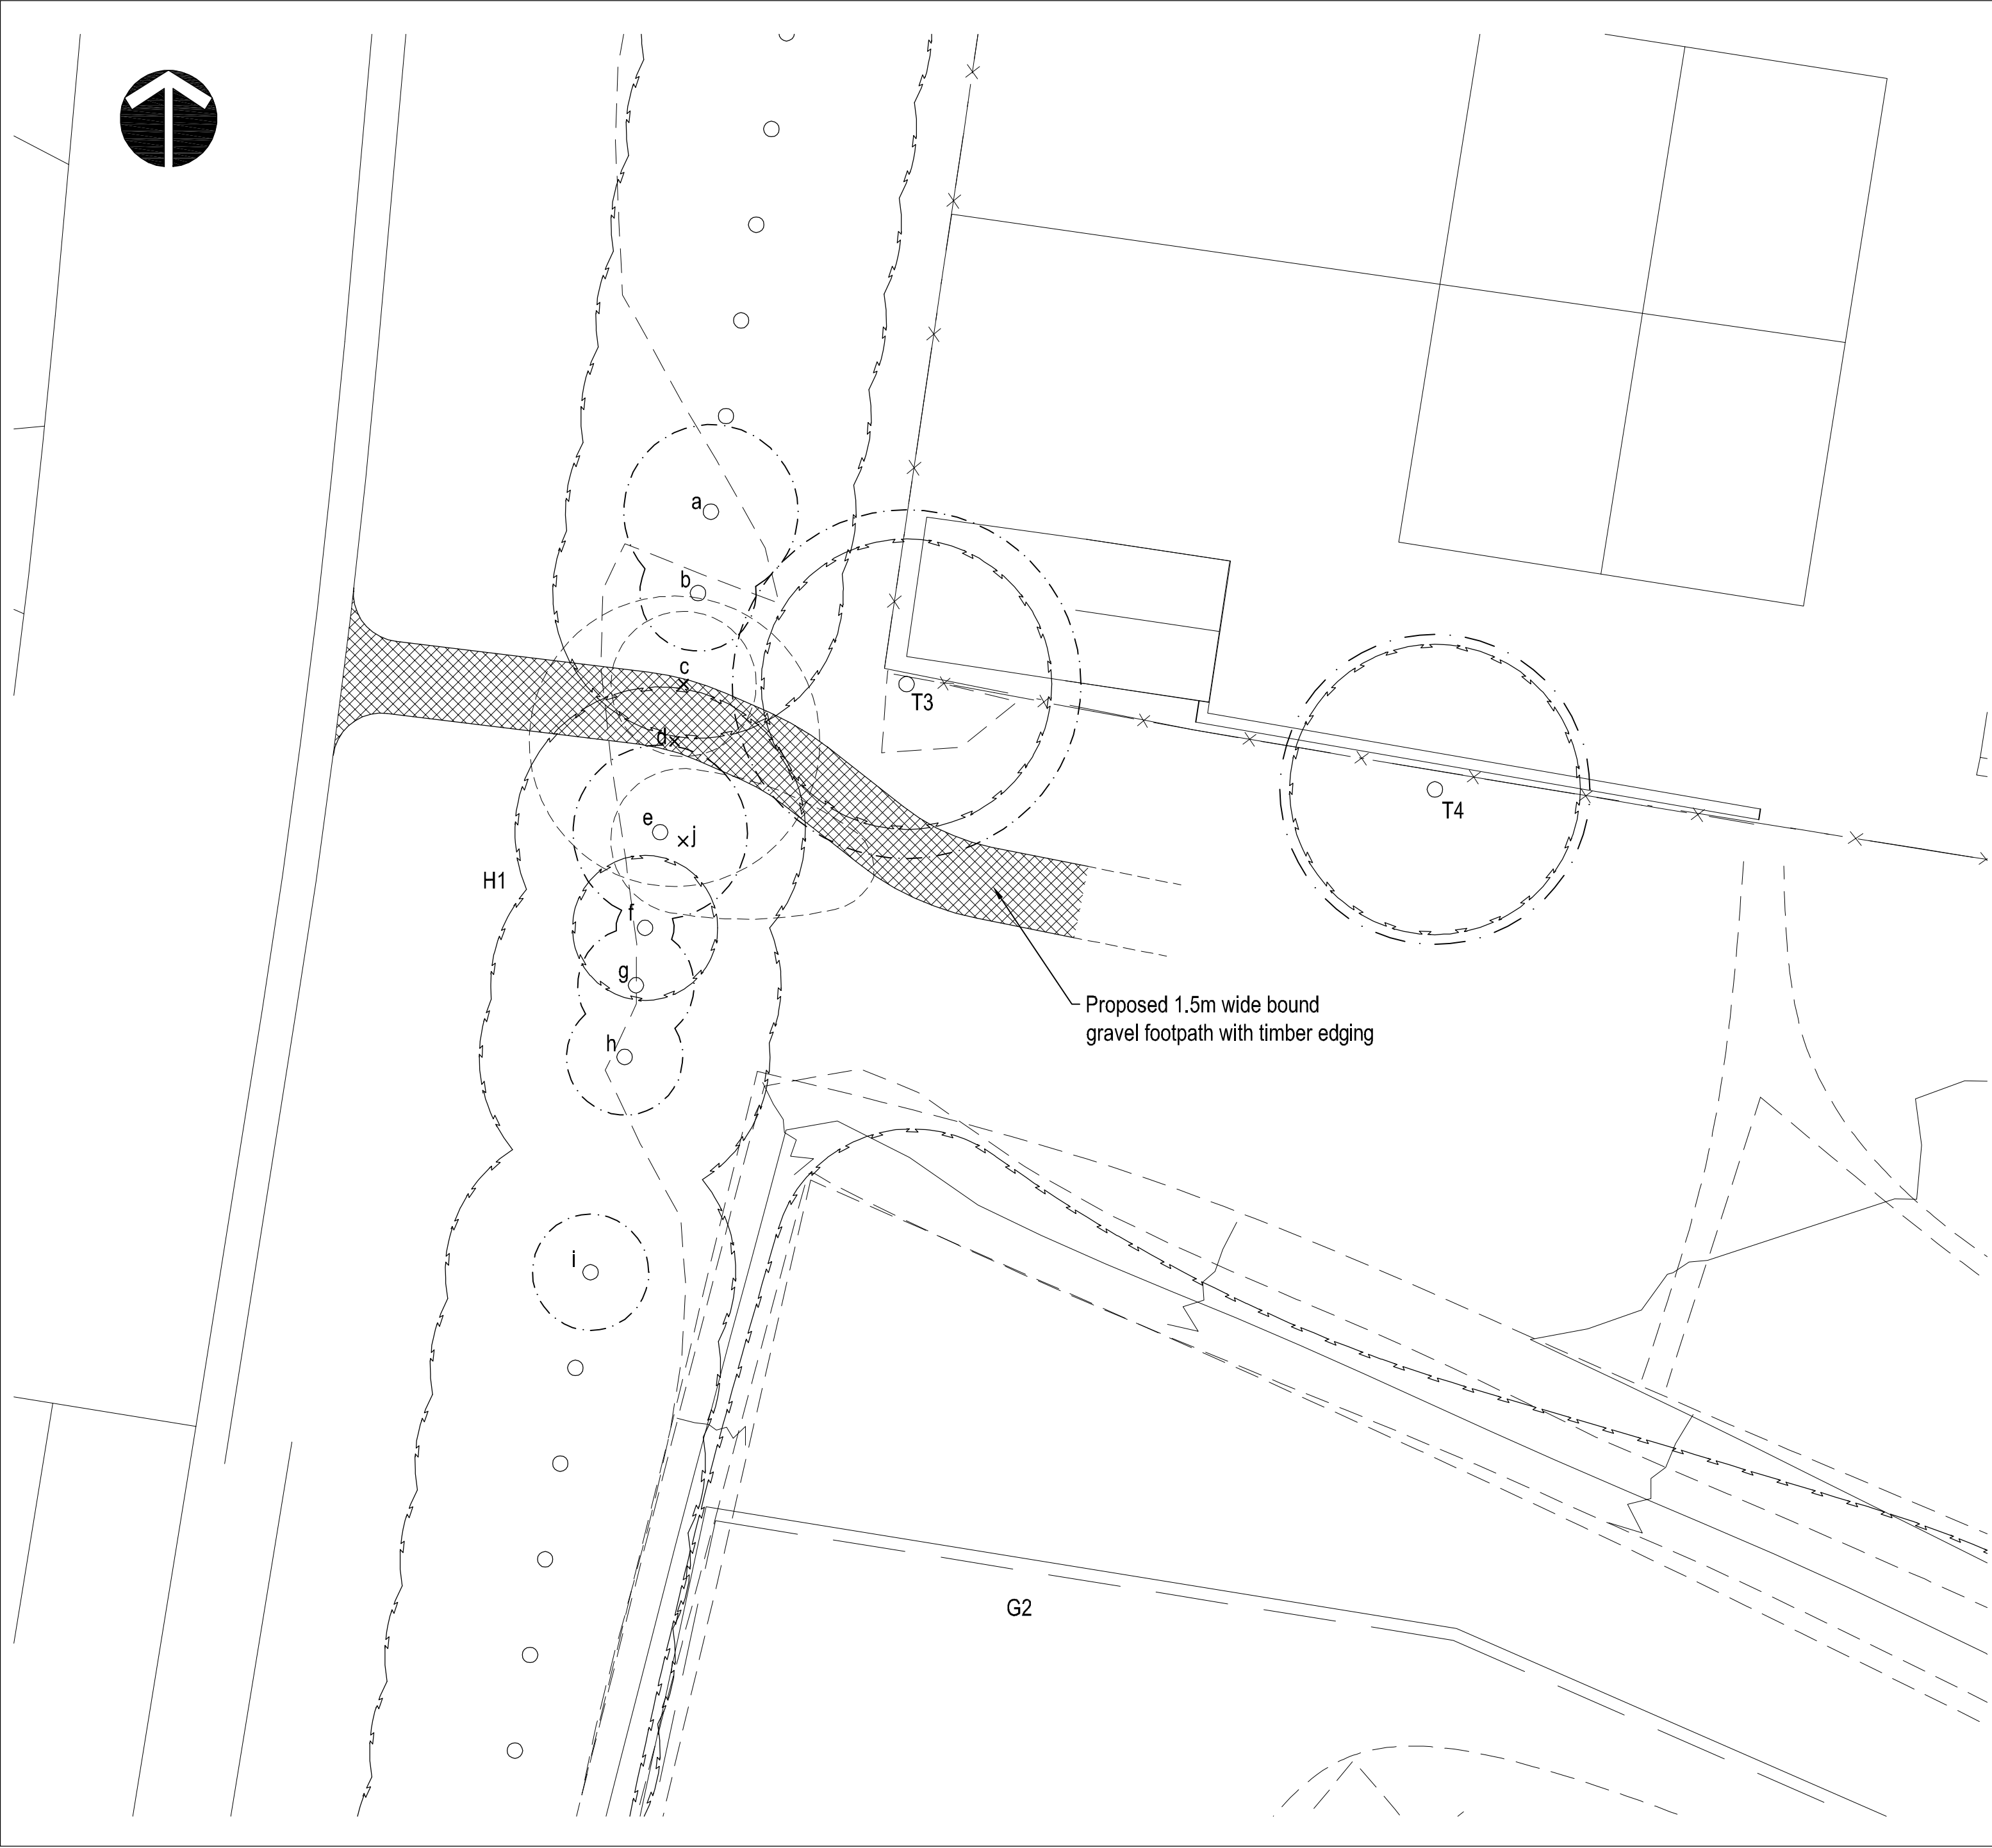
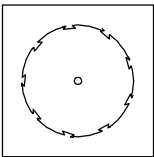
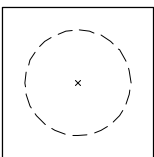
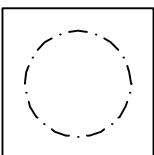


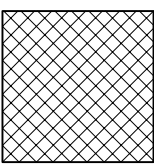

This drawing is the copyright of Rosetta Landscape Design and cannot be reproduced in any form without the express consent of the company. Written and scaled dimensions to be checked on site, any discrepancies reported prior to work commencing. **If in doubt please ask.**

This drawing has been prepared for the purpose of planning approval.

LEGEND

-  Existing tree to be retained
-  Existing tree to be removed
-  Root protection area
Note: Tree retention categories & root protection area as defined by BS 5837:2012
-  Area of no dig construction

Base: Haycock & Todd 'Topographical Survey S7474 & Richard Ward Designs 'Planning Layout' 373/2D received 25Mar14

PROJECT	Lowfield Road, Bolton on Dearne		
TITLE	Proposed Footpath Through Hedge		
CLIENT	Gleeson Homes & Regeneration		
DATE	27 Mar 14	SCALE 1 : 100	SHEET A2
DRAWN	MP/bp	DRAWING NO	2292/2
CHECKED	MP	REVISION	-



Chartered Landscape Architects

1 Isis Court Rosetta Way
York YO26 5NA
Telephone +44 (0)1904 794276
Facsimile +44 (0)1904 786962

Email design@rosettalandscap.co.uk
Web www.rosettalandscap.co.uk