South Elevation 1:100

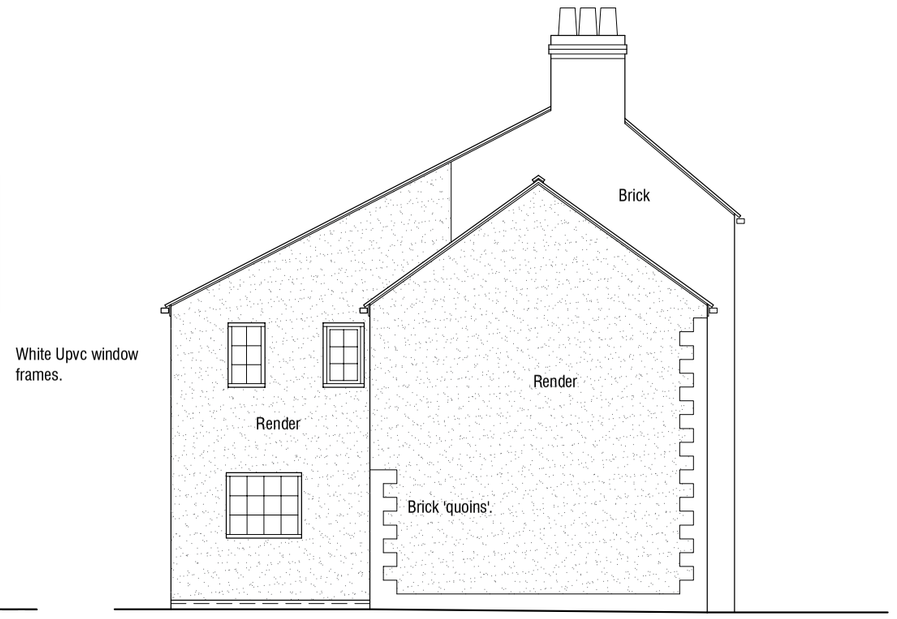

East Elevation 1:100

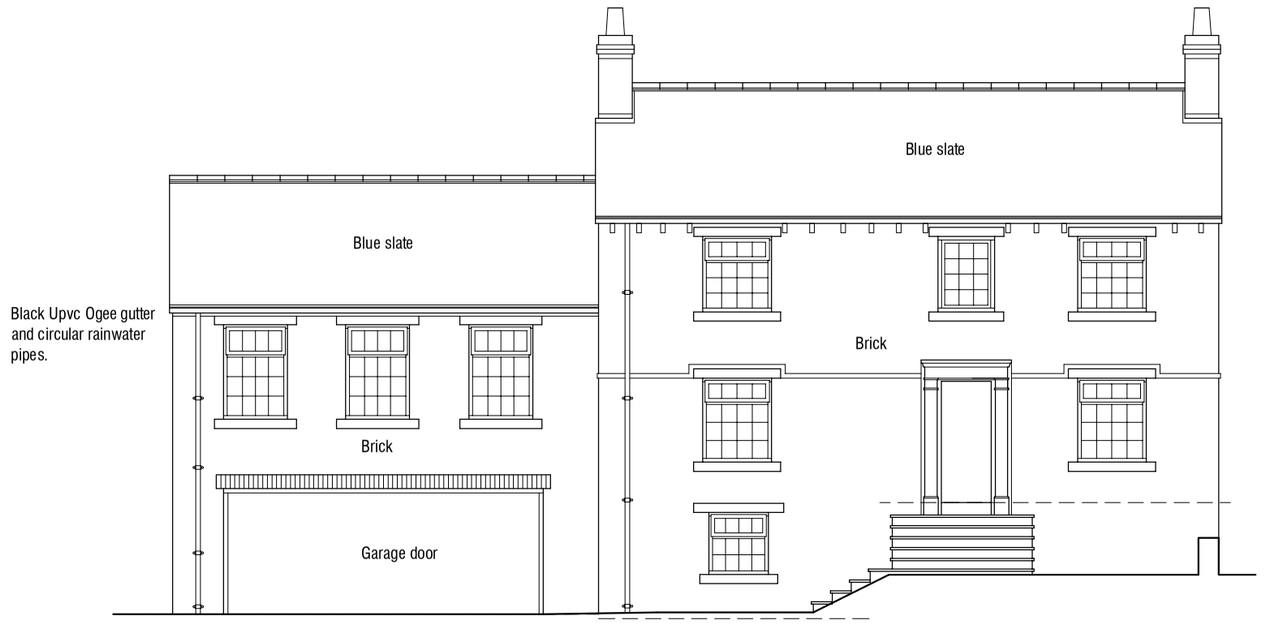

North Elevation 1:100

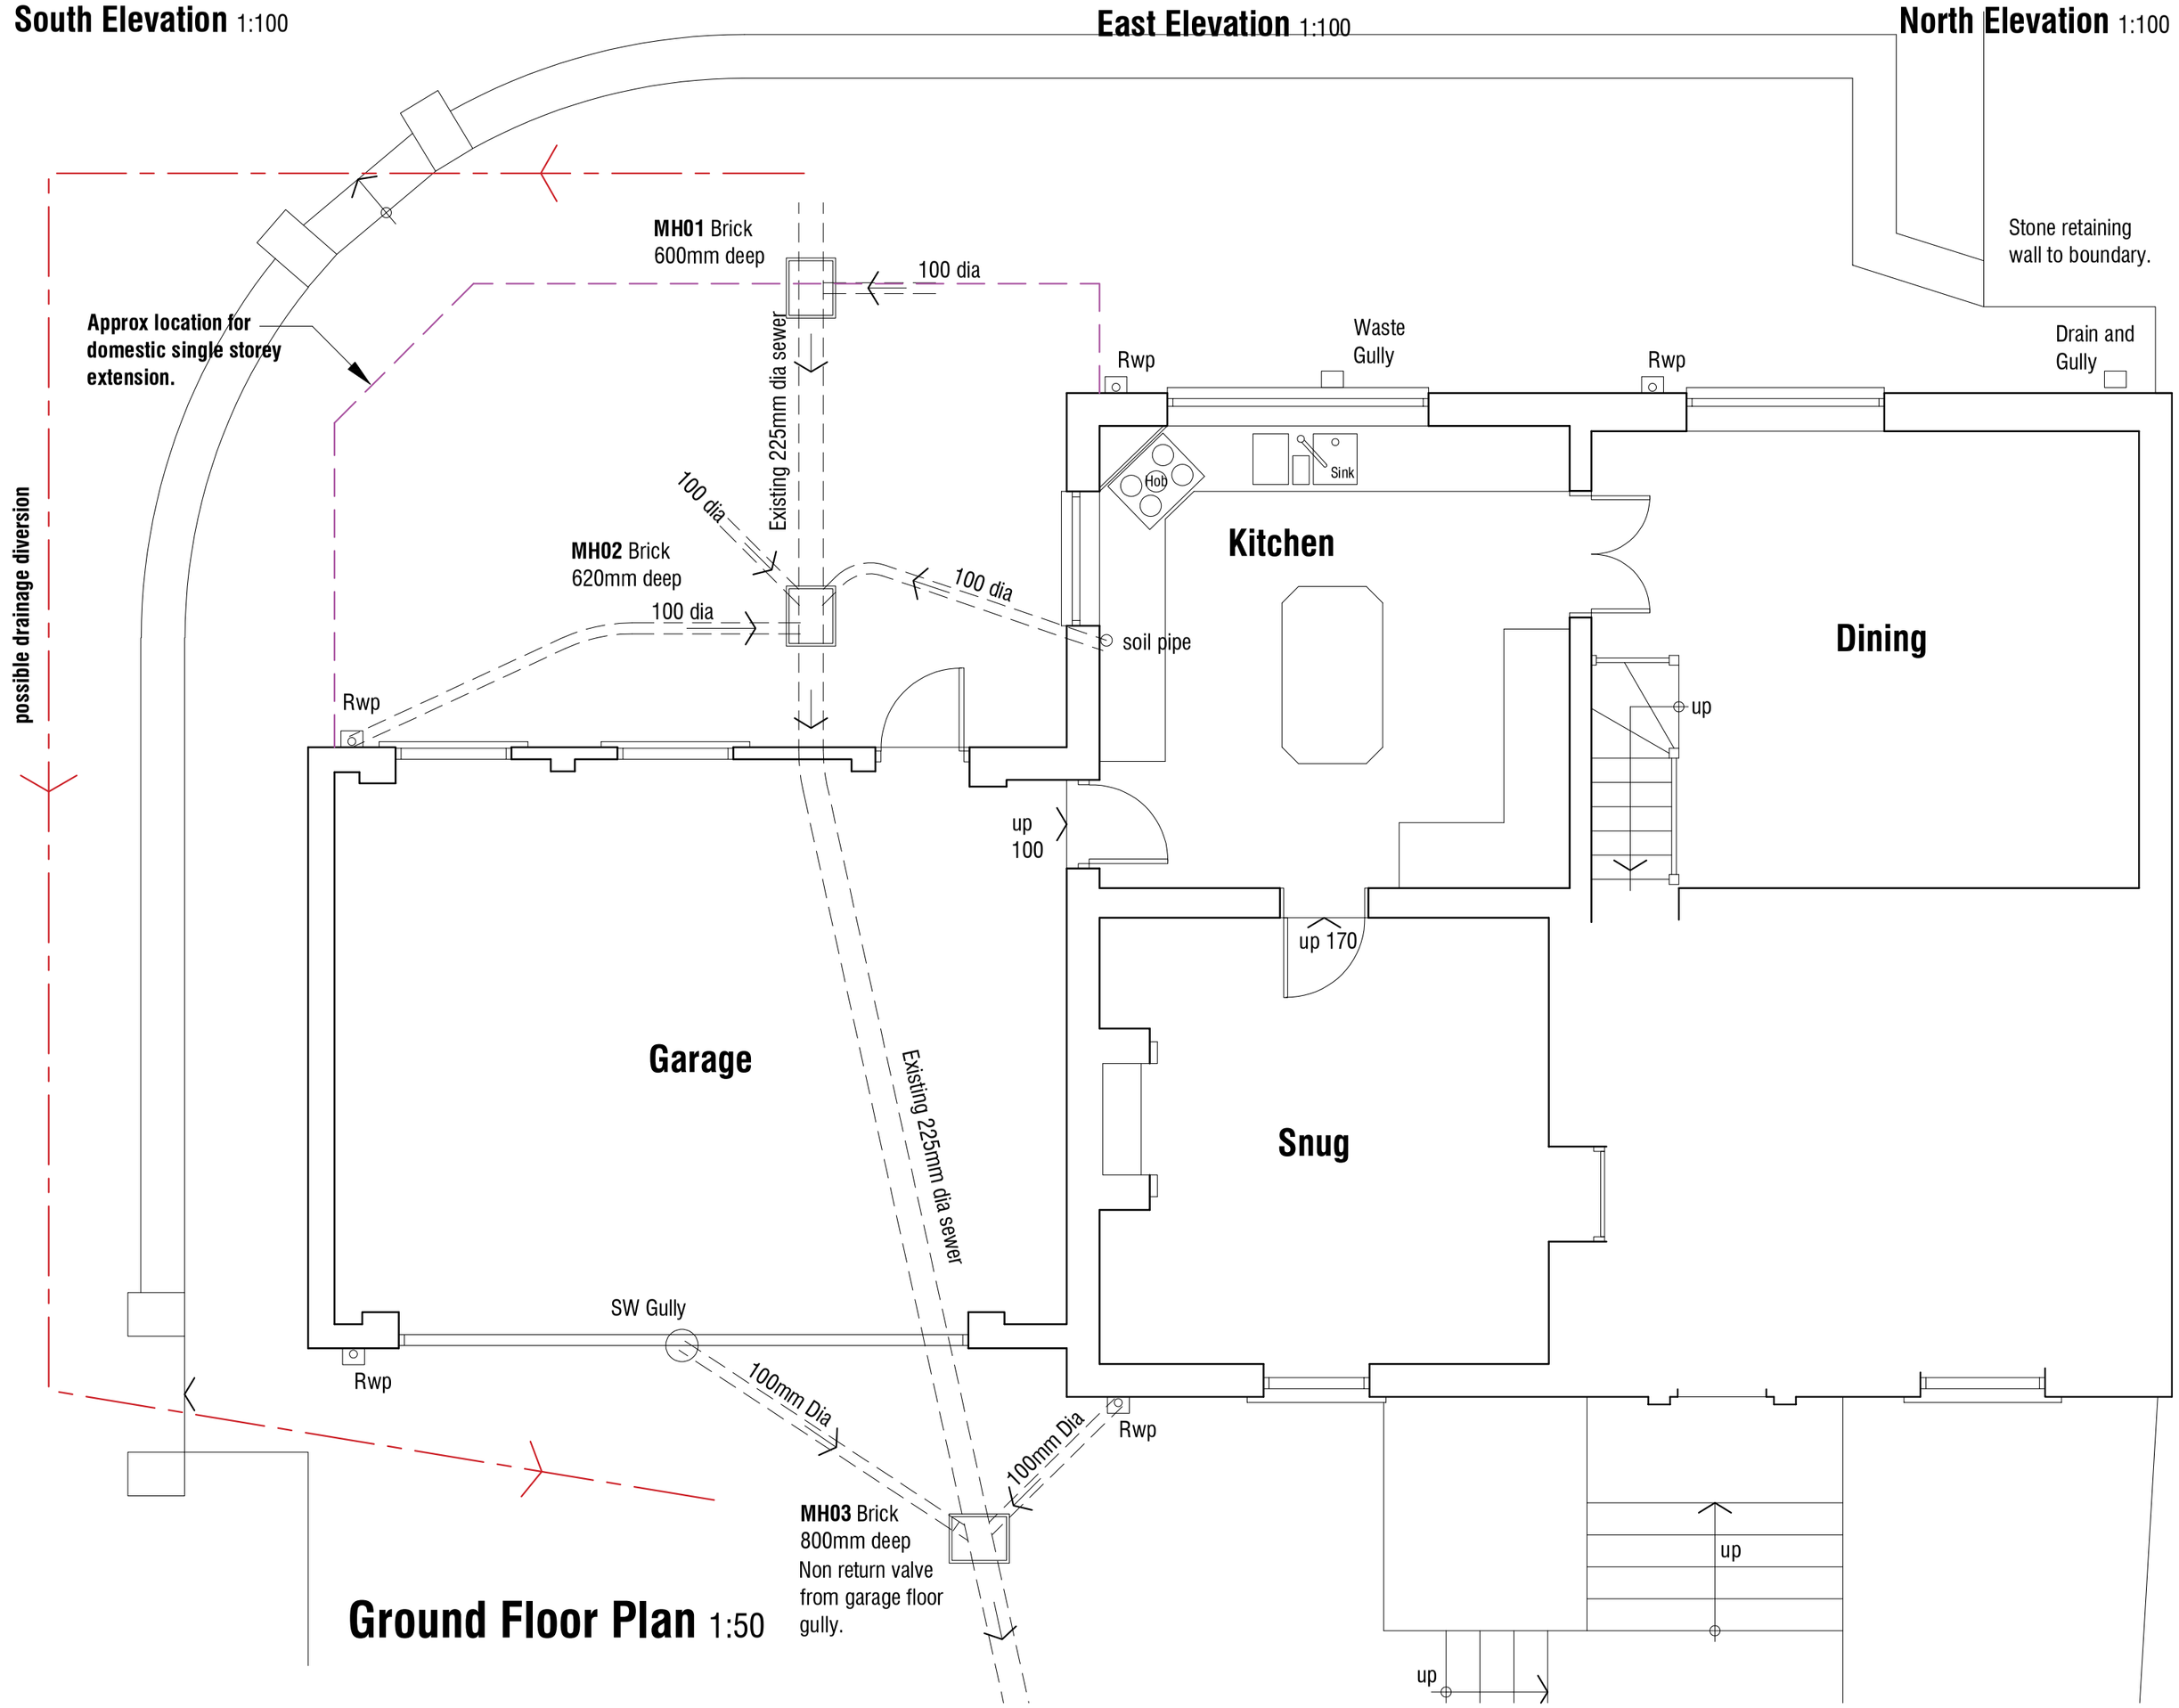

Ground Floor Plan 1:50

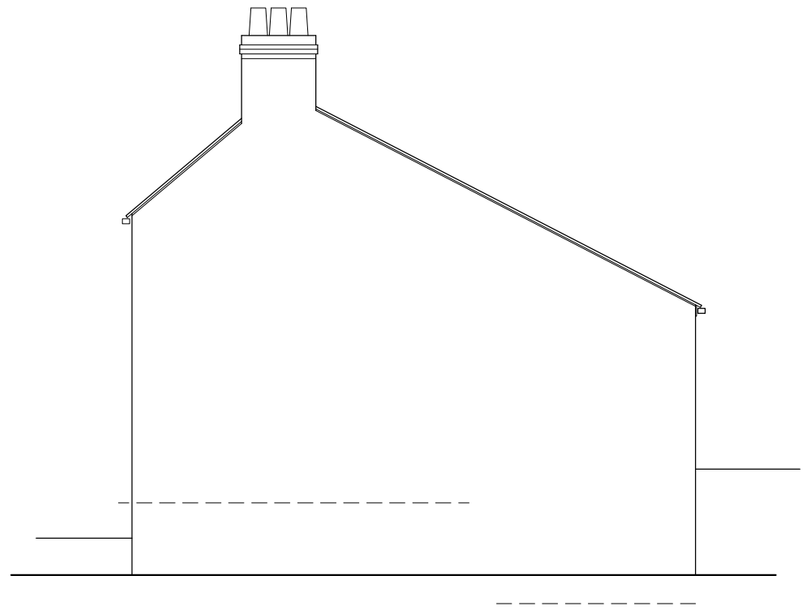

West Elevation 1:100

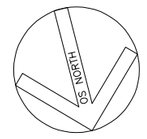

Rev A 05.11.24 - Add Existing West Elevation.

11 Tivy Dale
Cawthorne
Barnsley

SURVEY

PLANS & ELEVATIONS

mboothdesign
architectural design and building consultants
Fairfield House
Berneslai Close Barnsley
S70 2FL
Tel: 07881898300
E: mark@mboothdesign.co.uk

Scale	1:50 1:100 @ A1	Drawn	MJB
Date	May 2024	Ref.	24.16
Dwg No.	**S2**	Rev.	**A**

0cm 2cm 4cm 6cm

Copyright mboothdesign. All dimensions in millimeters unless otherwise stated. Dimensions for setting out in existing buildings are to be checked and verified on site.