




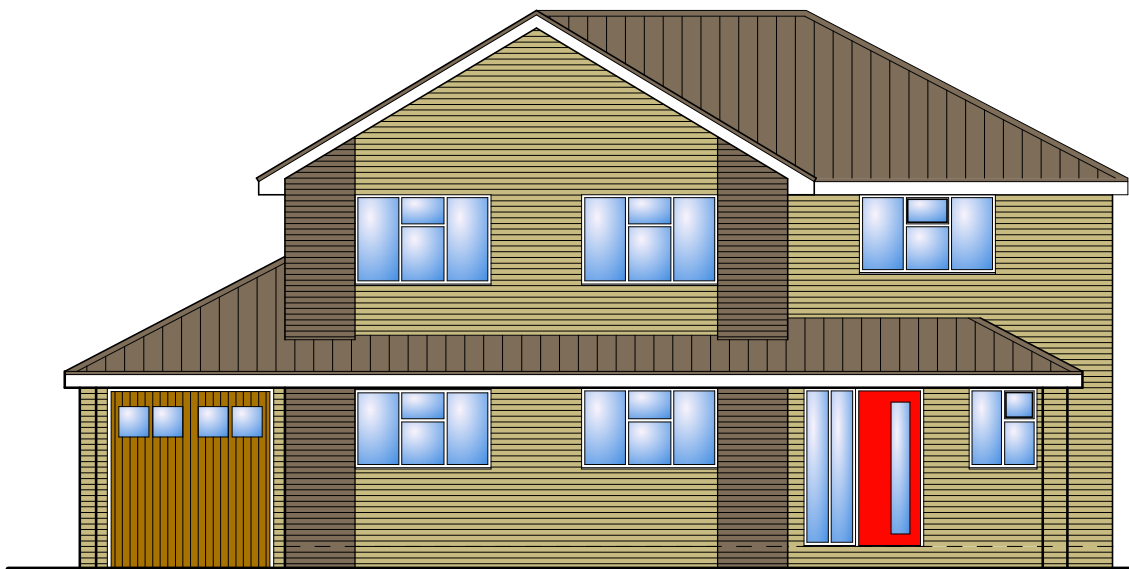

PROPOSED FRONT ELEVATION

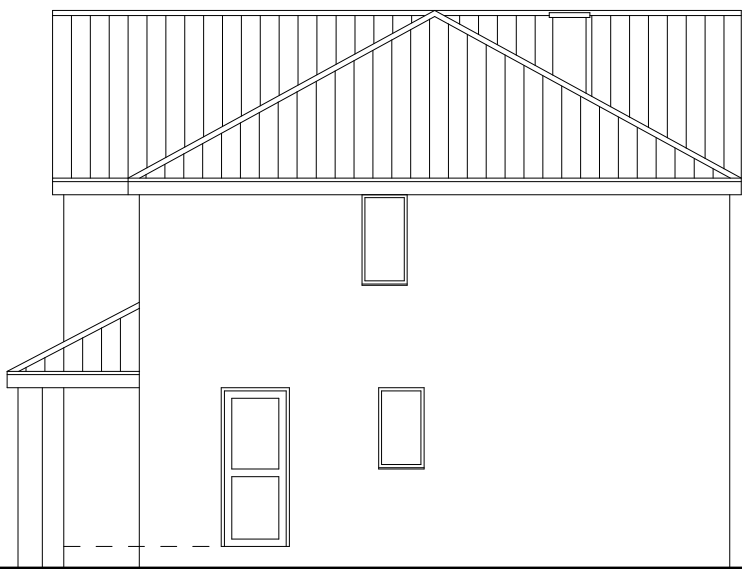



PROPOSED SIDE ELEVATION

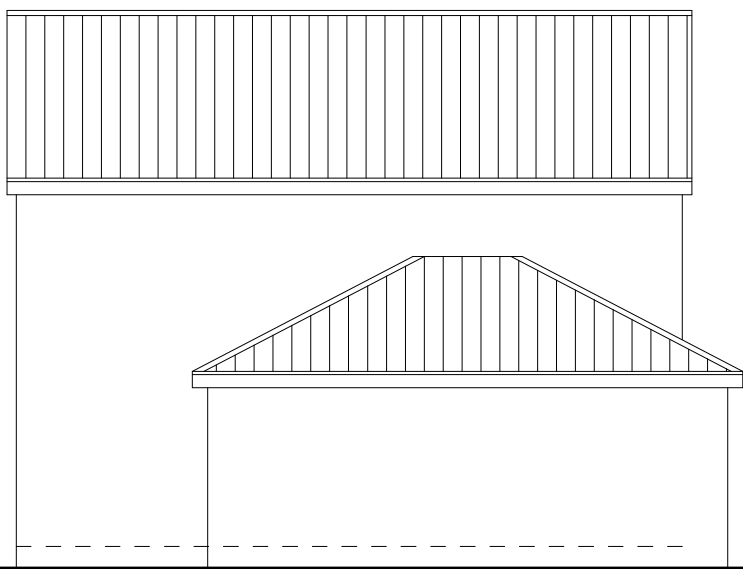


PROPOSED SIDE ELEVATION




PROPOSED REAR ELEVATION

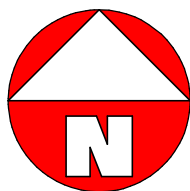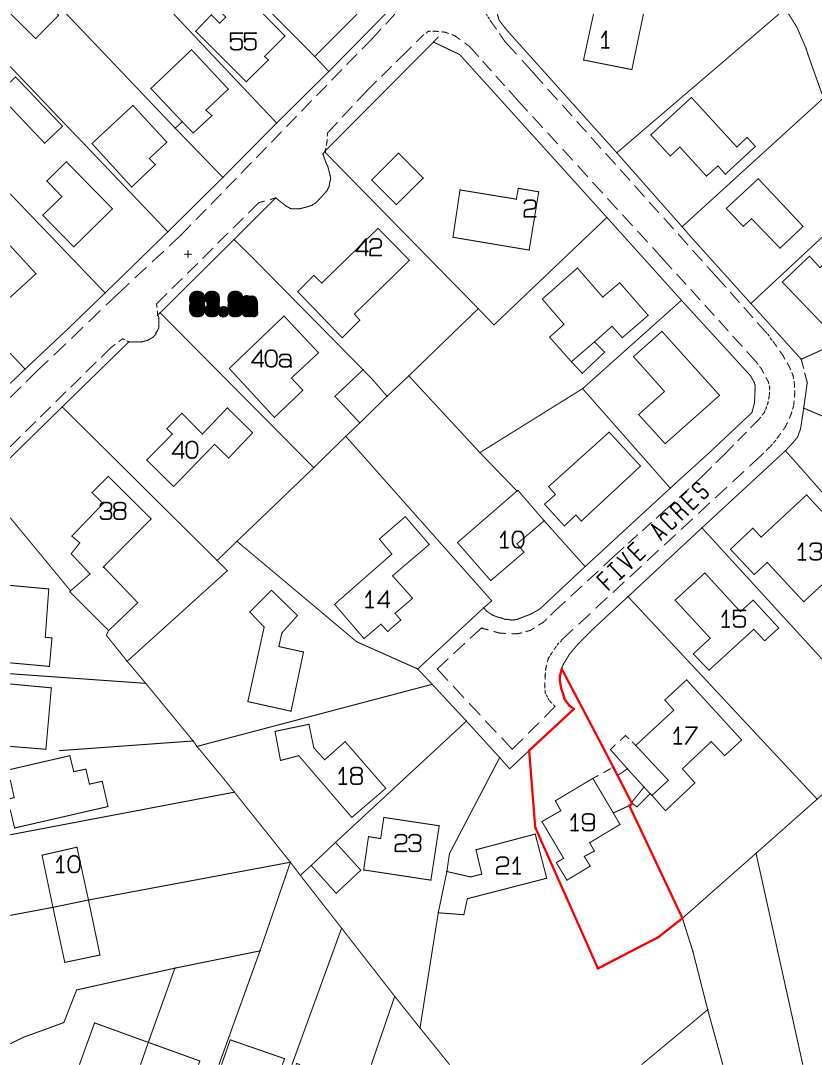


LOCATION PLAN 1:1250

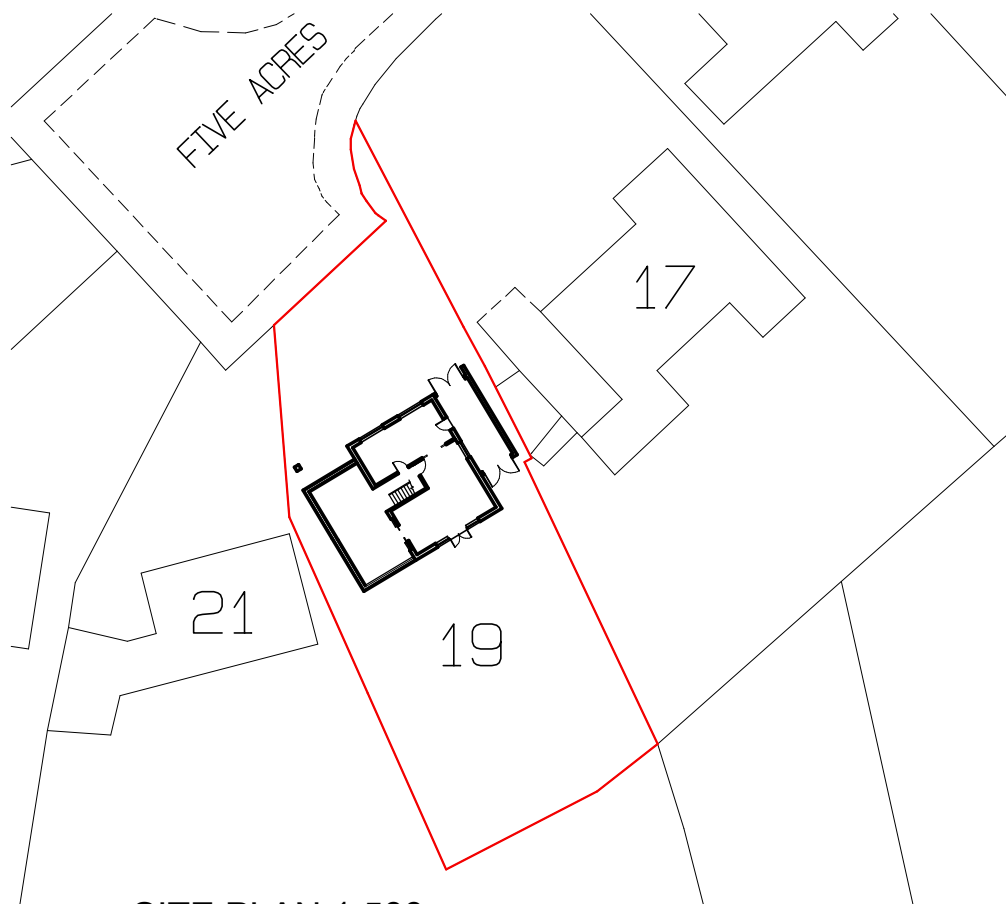


SITE PLAN 1:500

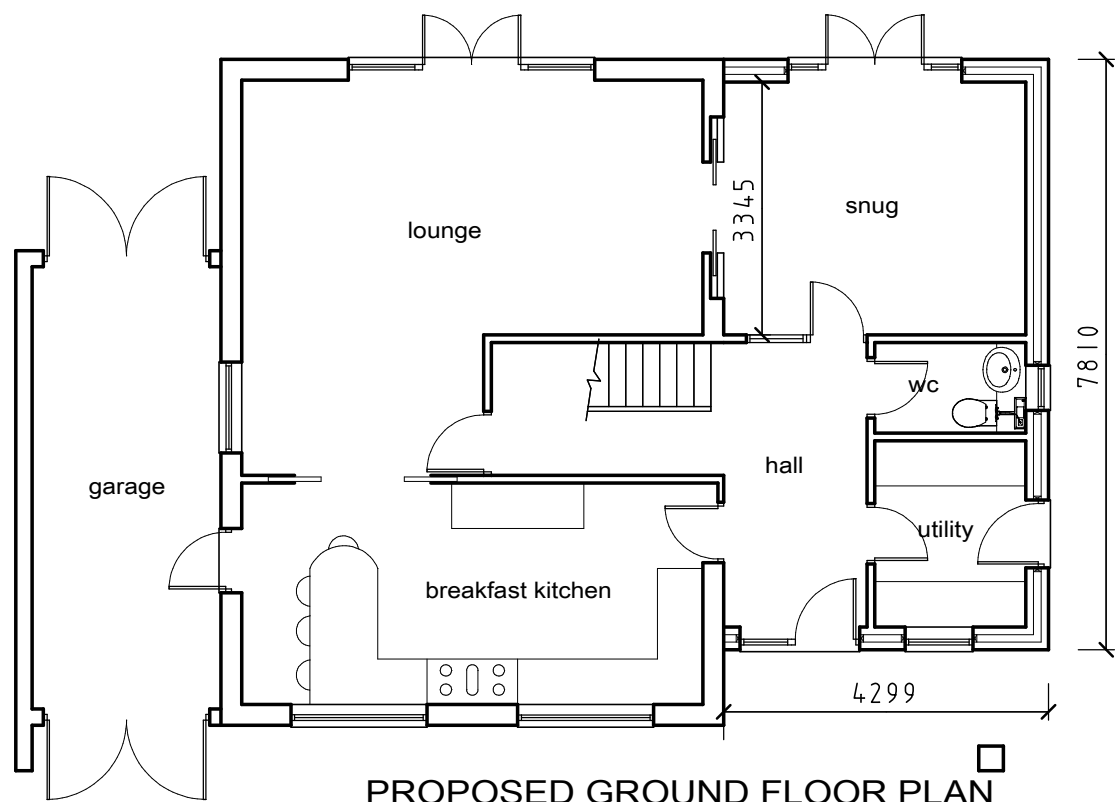

PROPOSED GROUND FLOOR PLAN

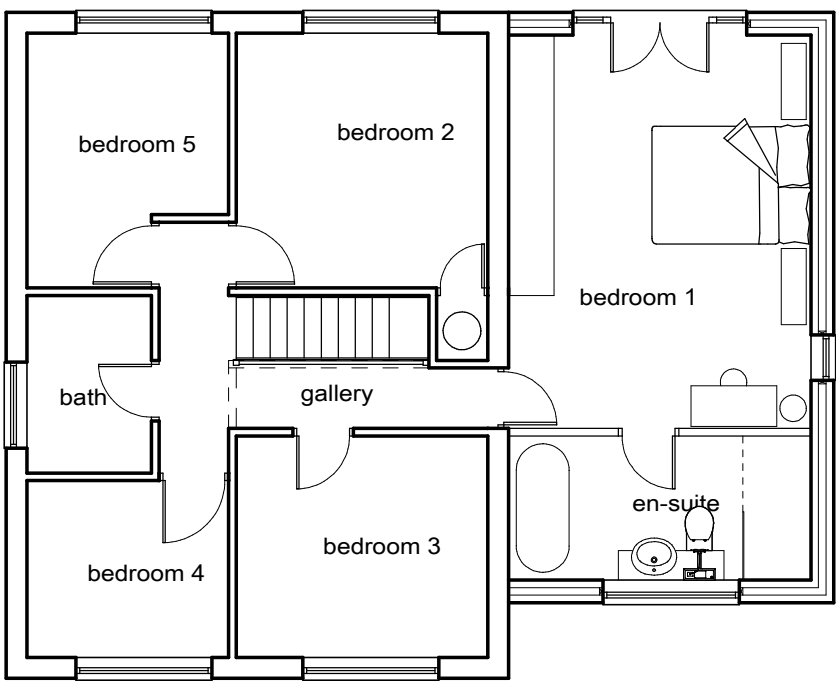

PROPOSED FIRST FLOOR PLAN

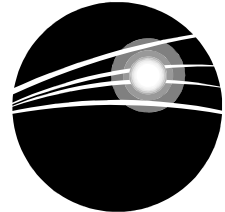CLIENT R HENSHAW		
TITLE PROPOSED PLANS 19 FIVE ACRES HAWTHORNE S75 4HZ		
 ANDY CUDWORTH ARCHITECTURE 35 Hopwood Street Barnsley S70 2BS 01226 215586 07931 365804 acudworth@virginmedia.com		
SCALE 1:100	DATE DEC 11	DRAWN AMC
DRWG No RHC-1211-6		REV
<small>This drawing is the sole property of the author (A Cudworth) and will not be used, copied in whole or in part, by any other individual, company or organisation without the consent of the author. All dimensions to be checked on site & not scaled from any drawing.</small>		