



- 1 P3 Paving Type 3 - See NBS Q25 / 335
- 2 K1 Kerf Type 1 - See NBS Q10 / 120
- 3 P4 Paving Type 4 - See NBS Q25 / 315
- 4 P12 Paving Type 12 - See NBS Q25 / 315A
- 5 W1 Wall Type 1 - See NBS Q50 / 220A


GENERAL NOTE:
For all jointing and below ground sub base construction please refer to engineers details.
Paving swatches shown here are indicative of paving pattern only. All units must comply with stretcher bond guidelines to BS 7533 Part 3 and avoid lining up joints.

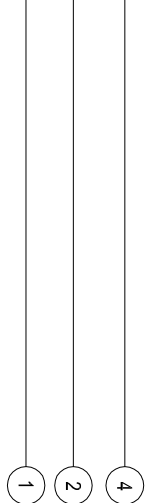

Paving Pattern Ref 1.4 - P12, K1 & P3
Scale 1:20

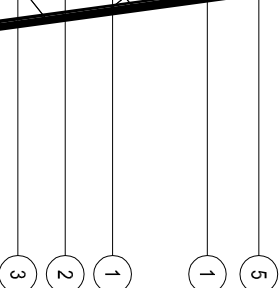

Paving Pattern Ref 1.7 - P3, K1 & P4
Scale 1:20

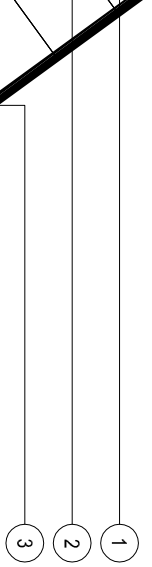

Paving Pattern Ref 1.1 - P3, K1 & P4
Scale 1:20



Paving Bond Pattern Plan

Paving Bond Hatch Pattern Key
Scale 1:20

Bond direction follows lines of hatch as indicated in example to the right

Paving bond example, corresponding to left

