

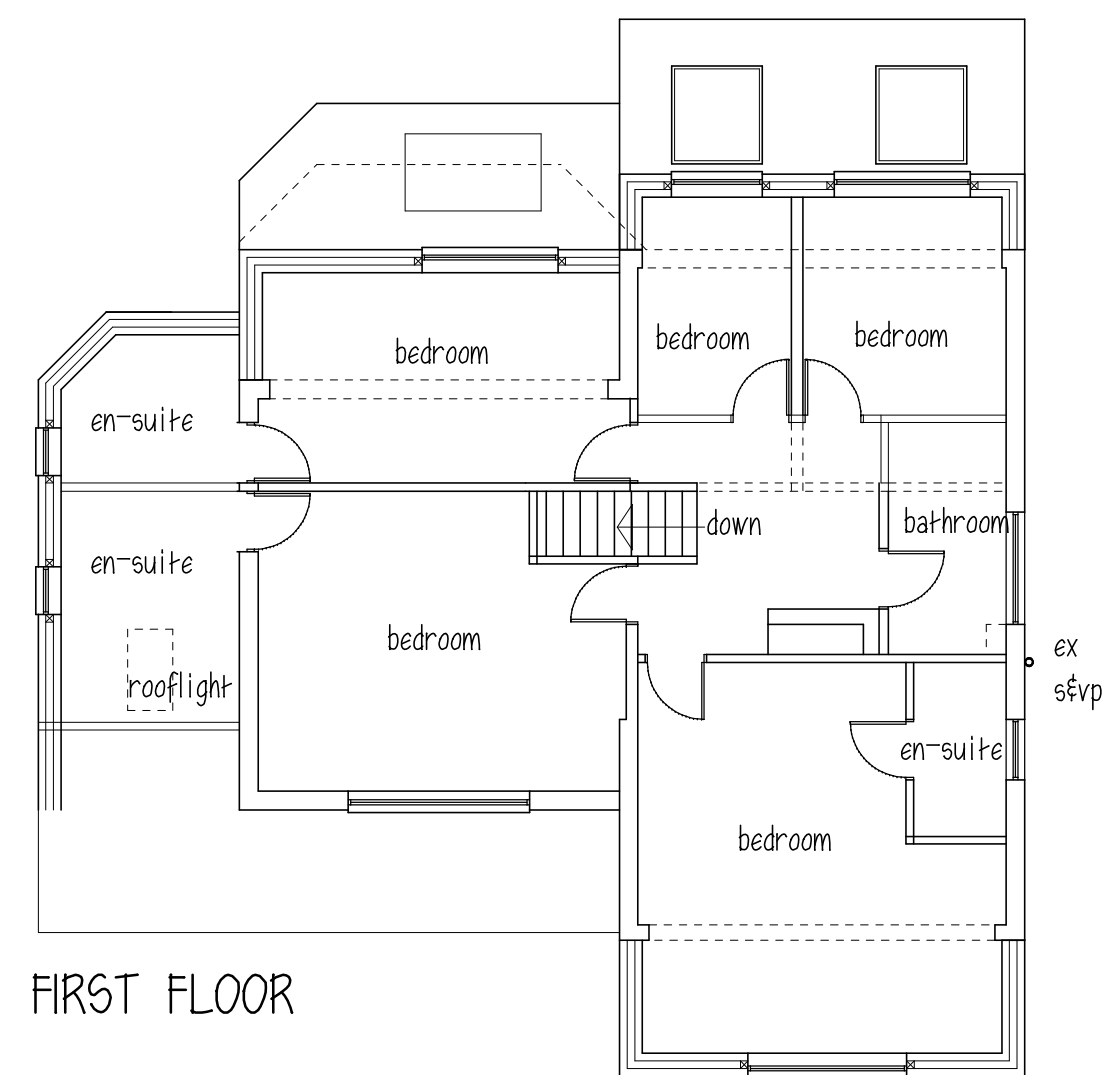
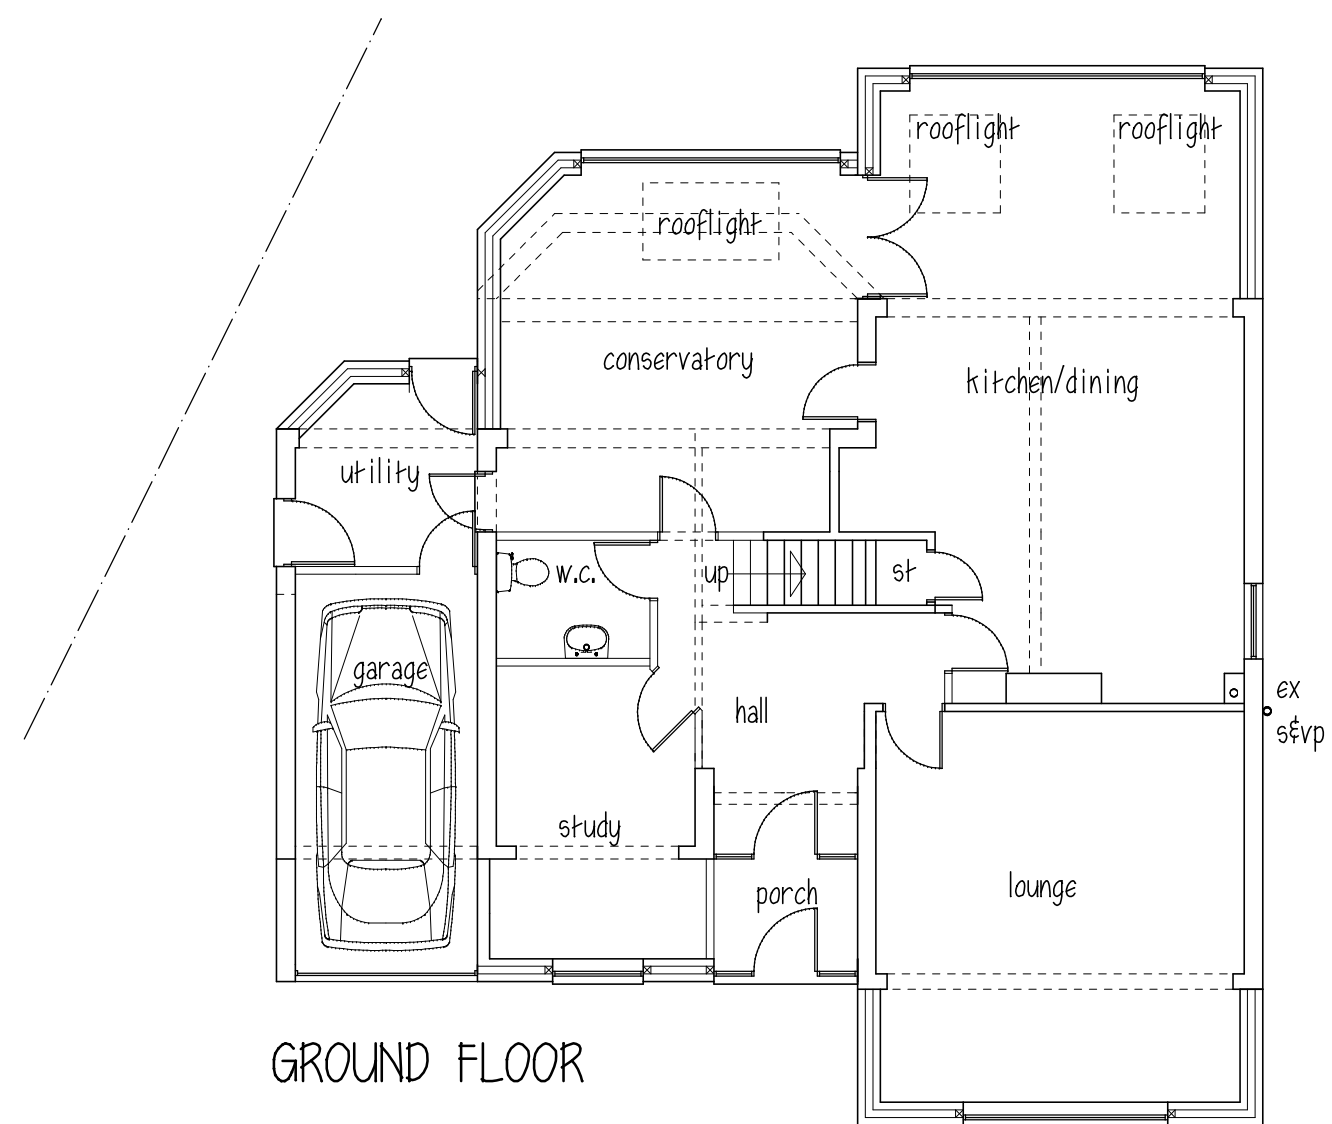


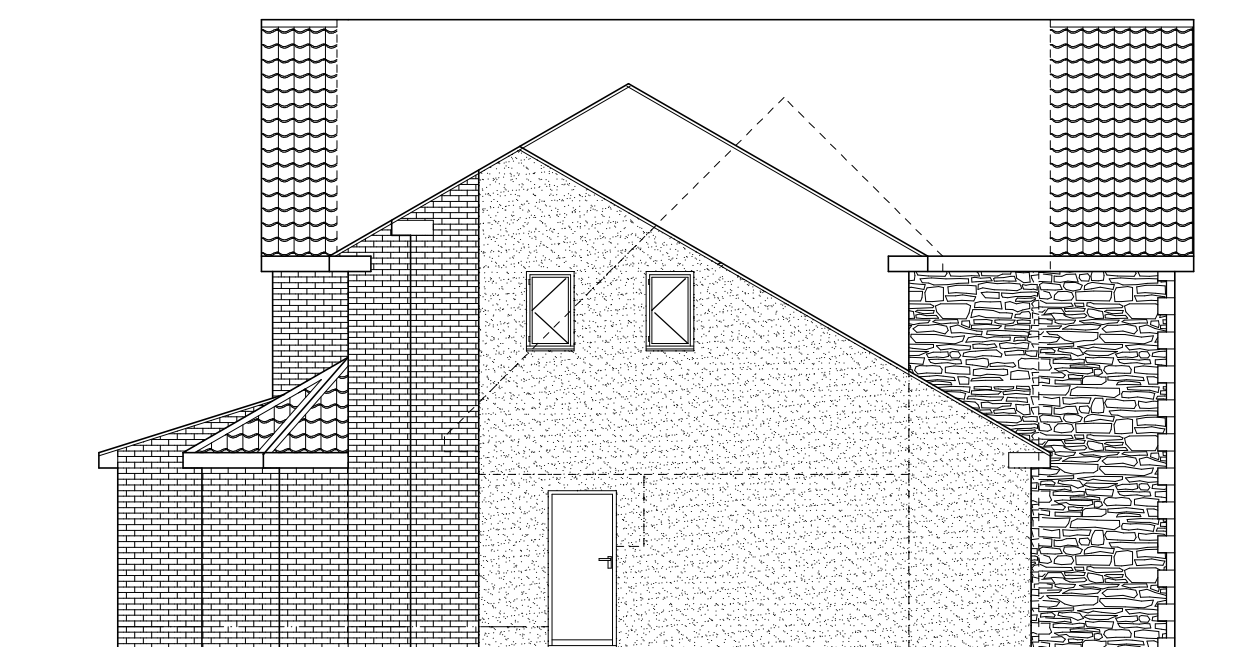

ROOF - concrete tiles to match existing
 WALLS - front new walls to be stone with
 stone quoins.
 existing f.f. front wall & side wall to be rendered
 rear extensions to be brickwork

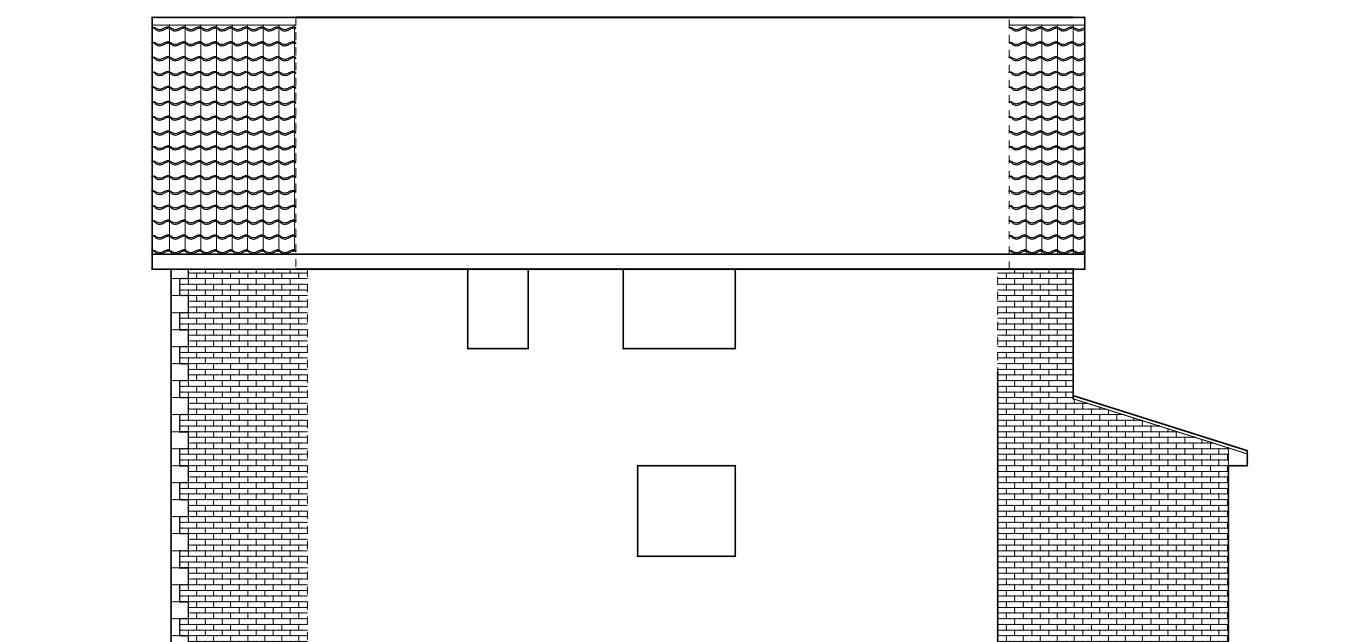

Mr & Mrs K TURTON

PROPOSED EXTENSIONS
 2 ST. JULIENS WAY
 CAWTHORNE

EXISTING PLANS & ELEVATIONS

1:100@A2 APRIL 16 Rev F

Peter Thompson

"Linwood"
 Barnsley Road
 Dodworth

t&f. 01226 201391

Barnsley S75 3JR m. 07973251730

e-mail peter-thompson@hotmail.co.uk

