


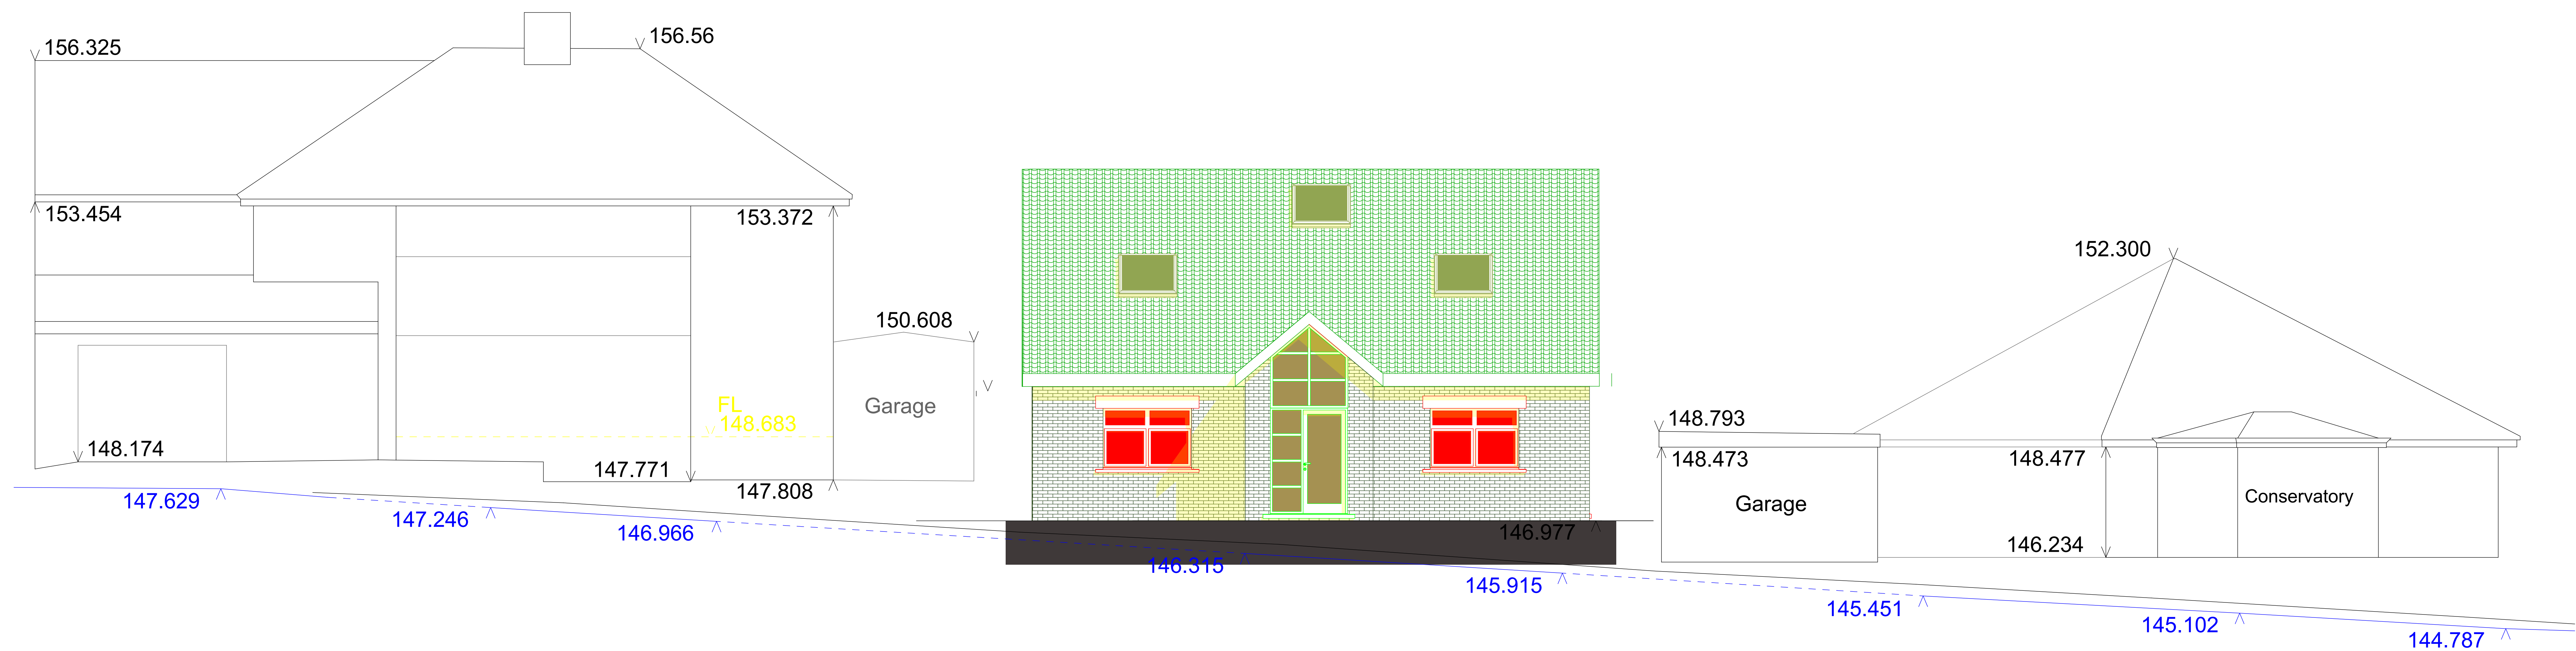

No. 26

No. 24

No. 22

No. 20

0.00m

Pennine Way Street Scene