


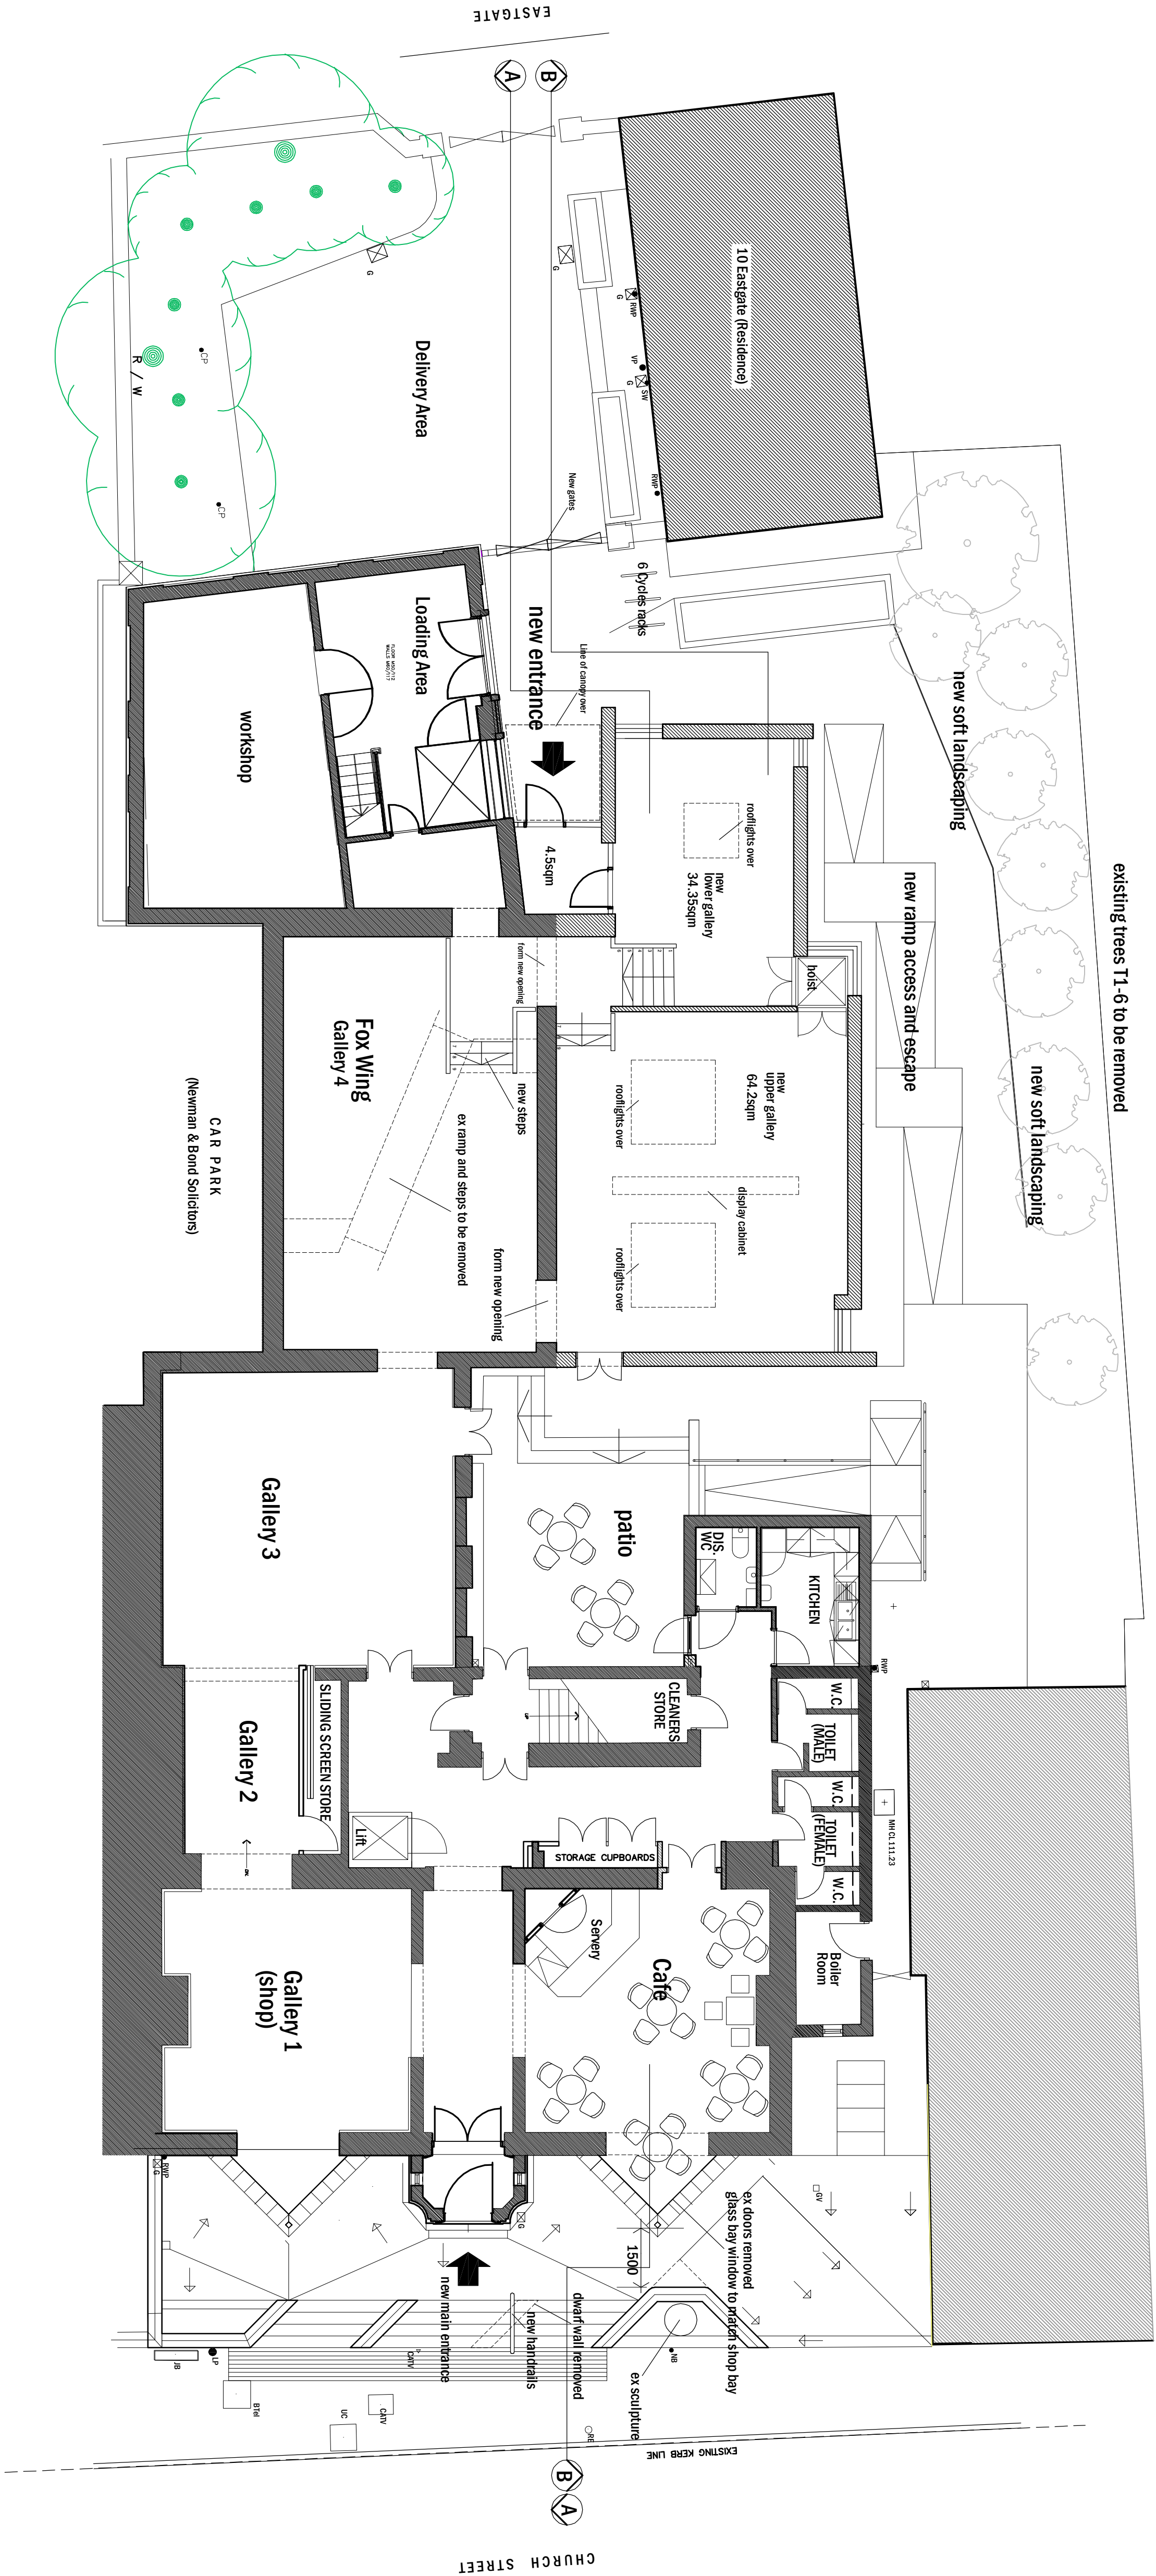

Proposed Site Layout Plan

