





FRONT ELEVATION

SIDE ELEVATION


REAR ELEVATION

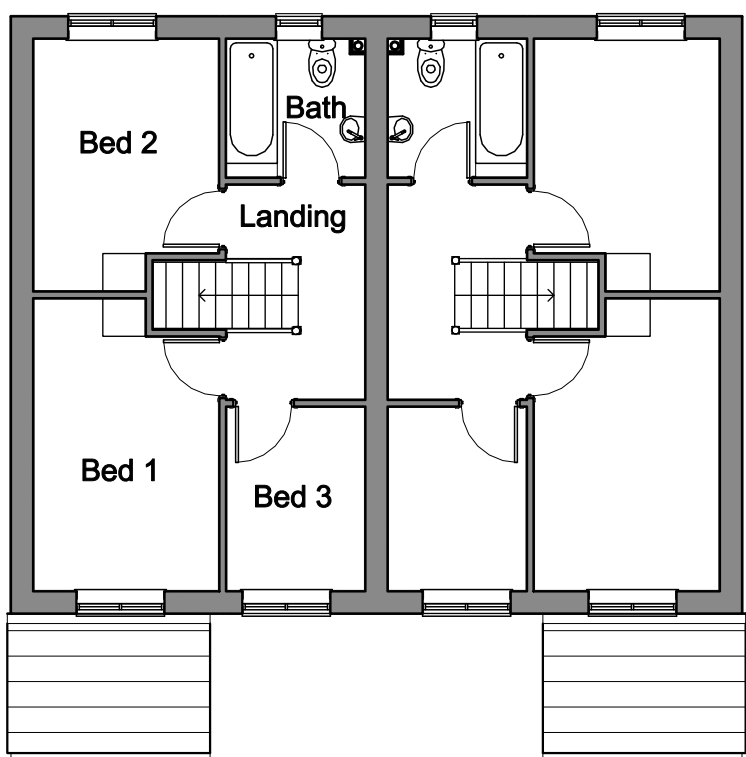

FIRST FLOOR PLAN

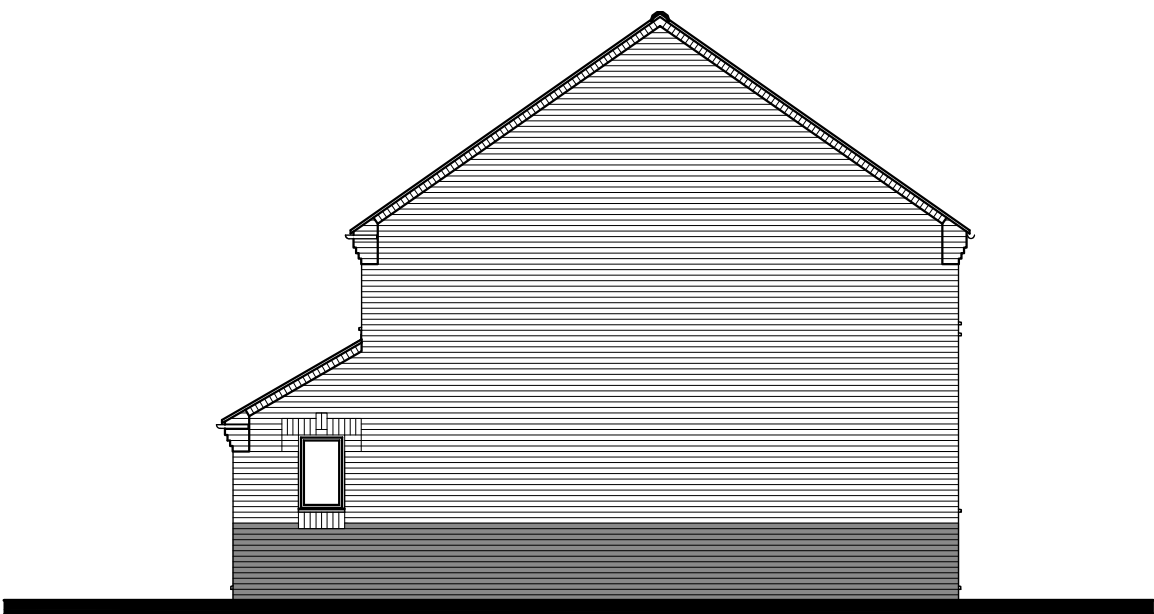

SIDE ELEVATION

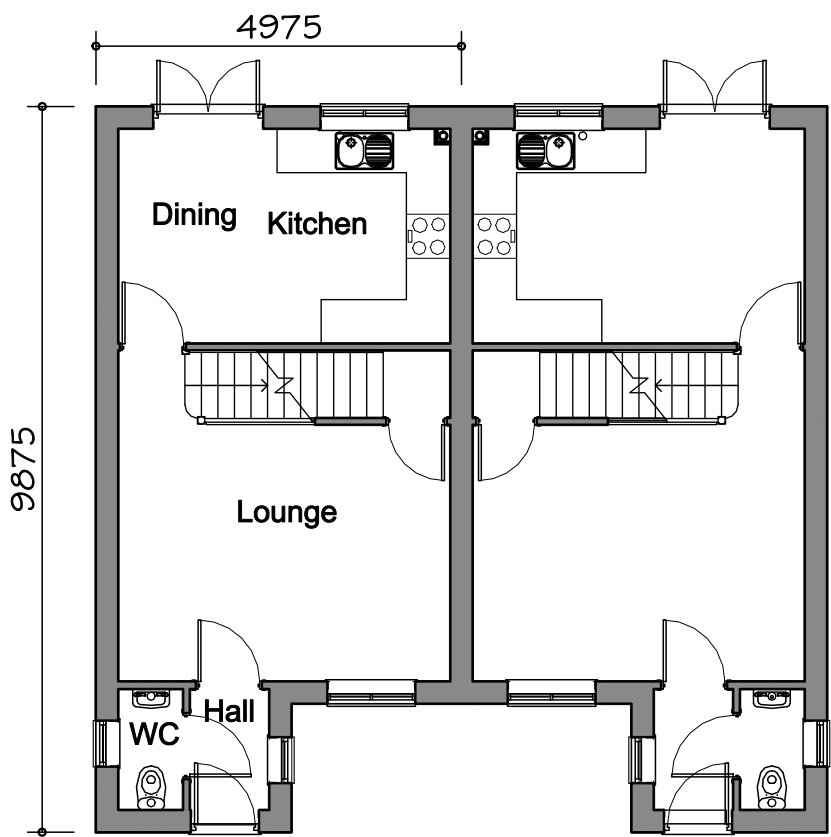

GROUND FLOOR PLAN



FLOOR AREA
71.71m², 772ft²

Richard Ward Design 

Chartered Architectural Technologist
Architectural Design & Development Consultant

Richard S. Ward
M.C.I.A.T.
Telephone 01604 410943

2, Burtram Close
Weston Favell
Northampton NN3 3PH

**PLANNING
DRAWING**

303 dwelling type		
GLEESON REGENERATION & HOMES		
A. Minor internal revisions and external detailing.	25.02.11	Scale
B. Brick detailing, GF WC revised.	29.08.12	
C. Dimensions added.	22.10.12	
		1:100
		Date
		July.10
		Dwg No
		303/1C