




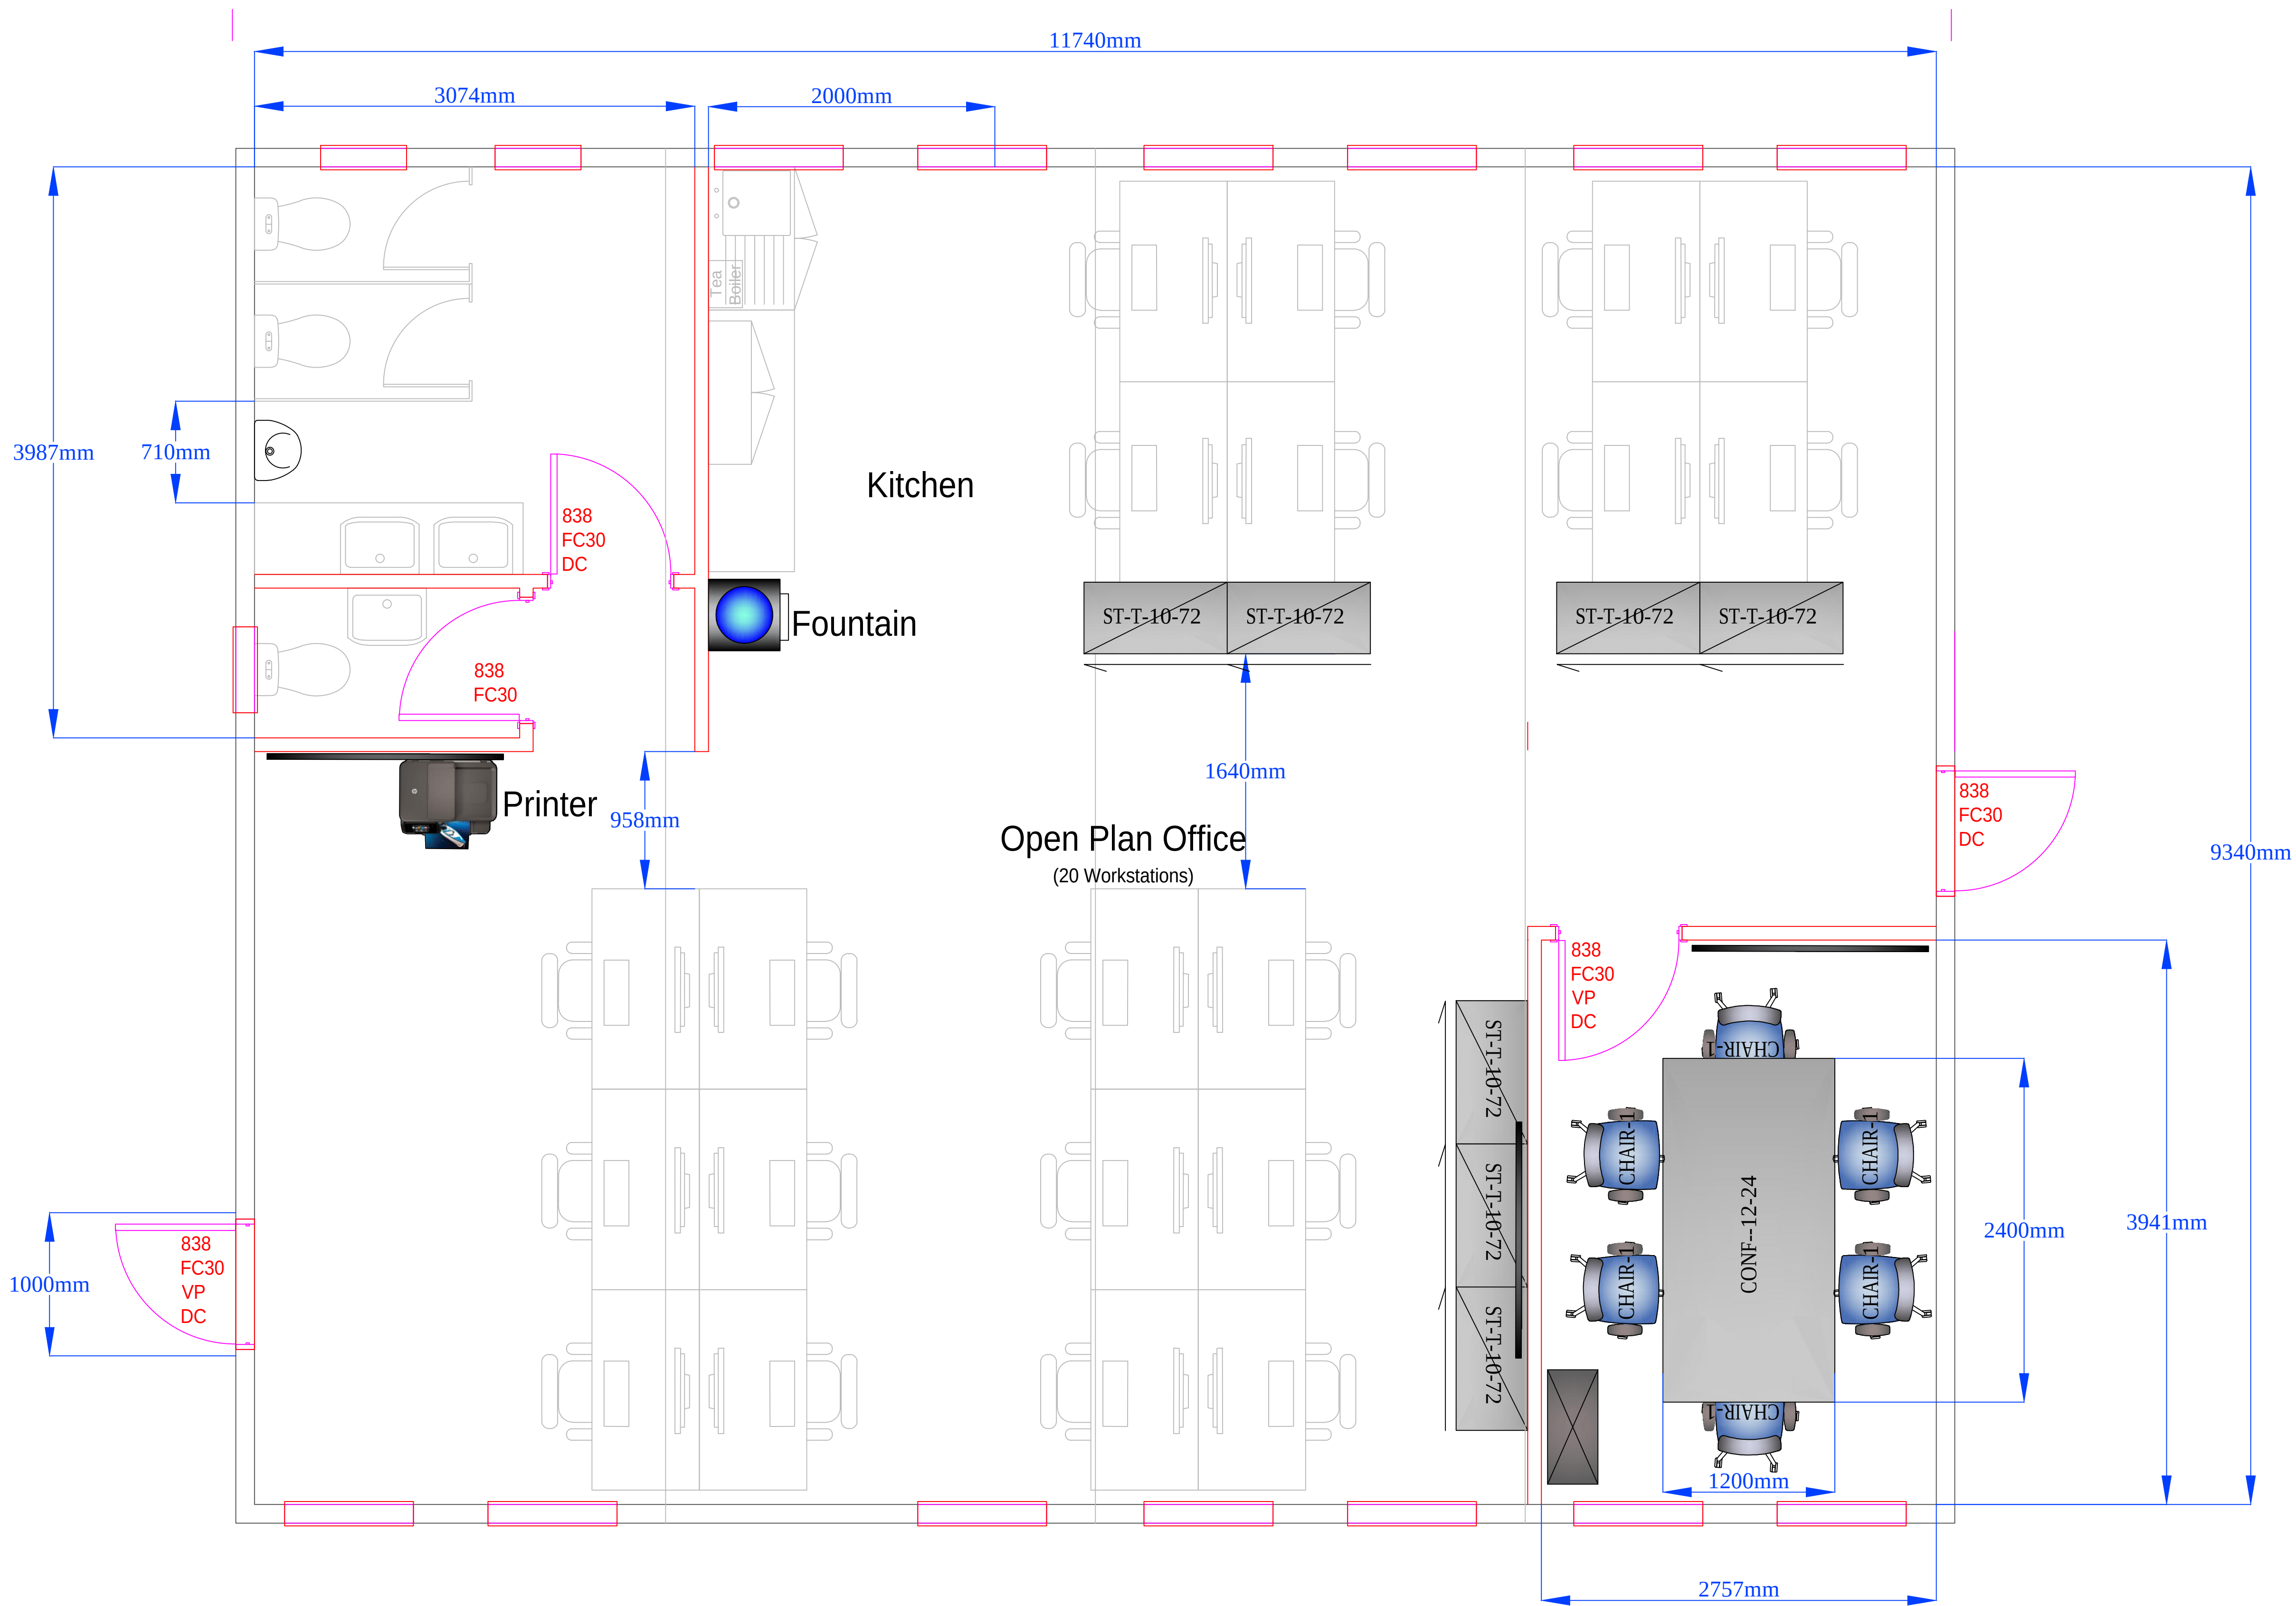

Legend

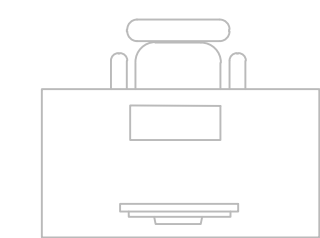

Desk 1400 x 750

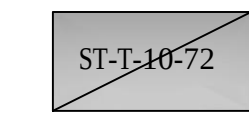

Storage 1000 x 475

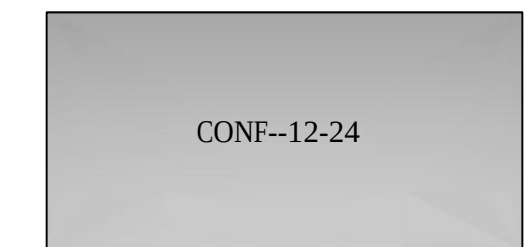


Table 2400 x 1200

General Notes

- No dimensions are to be scaled from this drawing, all dimensions are to be checked on site by the contractor prior to any works taking place.
- Any discrepancies or variations are to be reported to Key Electrical Contractors & Storefitters Ltd immediately.
- This drawing shall be read in conjunction with all relevant consultant, specialist, model and specification drawings/documents associated with the project.
- This drawing is the property of Key Electrical and is not to be used, copied or reproduced without the owners consent.

				Site: Thurnscoe Depot			
O	02.10.17	DJO	Additions as per P.R 02.10.17	Project Details: Four Bay Office Open Plan			
Rev No	Date	By	Details				
Client: Balfour Beatty				Drawing No: KEY/Job	Drawn By: DJO	Approved By: P.R.	Revision: O
				Date: 02/10/2017	Scale: 1:100 @ A3	Status: Proposed	



DESIGN & BUILD CONTRACTORS
SHOP-FITTING
M&E SERVICES
PROJECT MANAGEMENT

Key Electrical Contractors & Storefitters Limited.
Unit 5C, Roundwood Industrial Estate, Ossett, Wakefield, WF5 9SQ
Tel: 01924 269999 | Fax: 01924 269998
Email: mail@keyelectrical.biz | Web: www.keyelectrical.biz