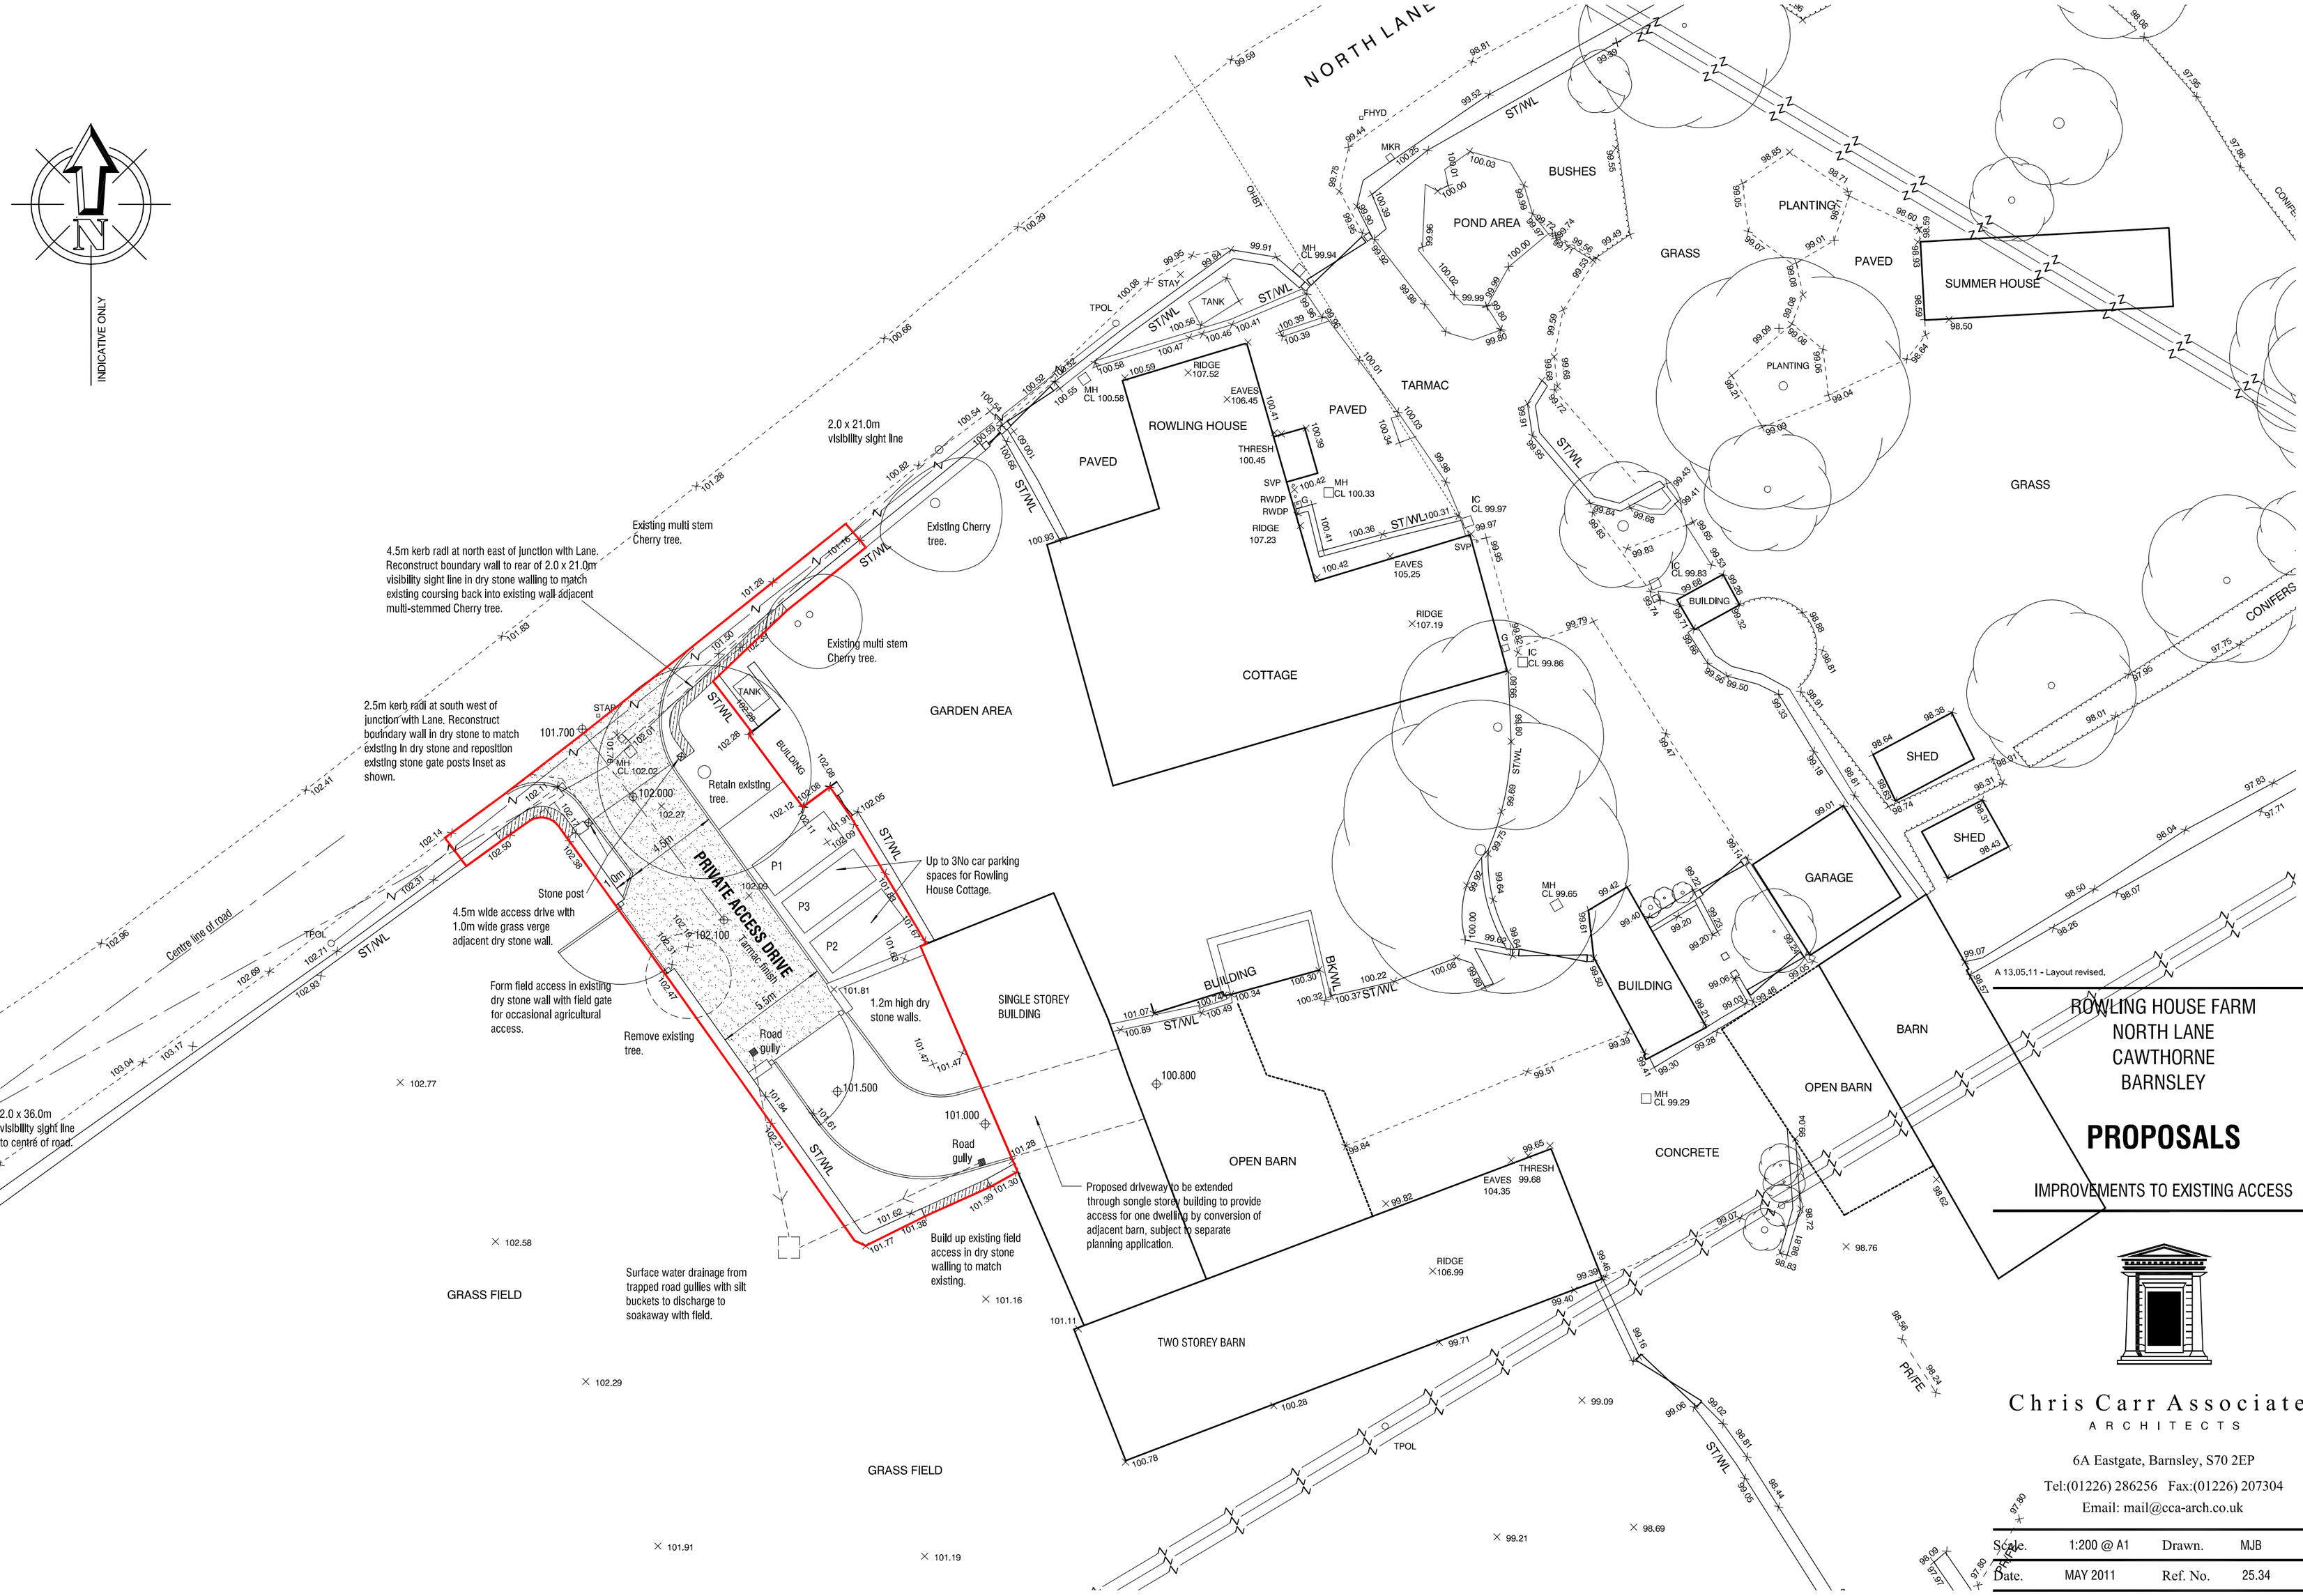


A 13.05.11 - Layout revised.

ROWLING HOUSE FARM
NORTH LANE
CAWTHORNE
BARNSLEY

PROPOSALS

IMPROVEMENTS TO EXISTING ACCESS

Chris Carr Associates
ARCHITECTS

6A Eastgate, Barnsley, S70 2EP
Tel:(01226) 286256 Fax:(01226) 207304
Email: mail@cca-arch.co.uk

Scale.	1:200 @ A1	Drawn.	MJB
Date.	MAY 2011	Ref. No.	25.34
DWG. No.	**P1A**	Rev.	A

0 cm | 2 cm | 4 cm | 6 cm

This drawing and the copyright is the Architects property and maybe used or reproduced only by agreement. All Dimensions in Millimetres Unless specified otherwise and subject to verification on site.