




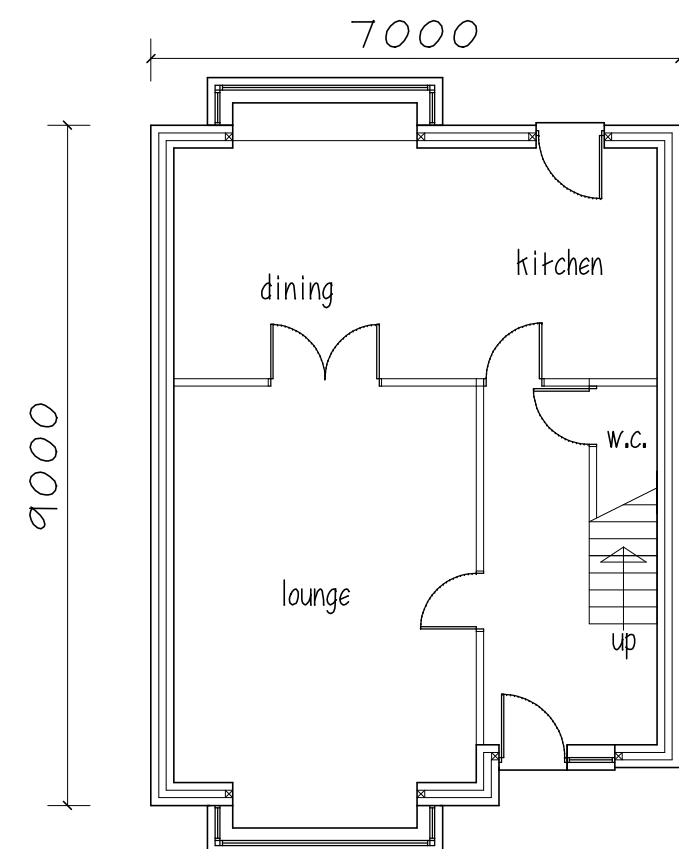


GROUND FLOOR

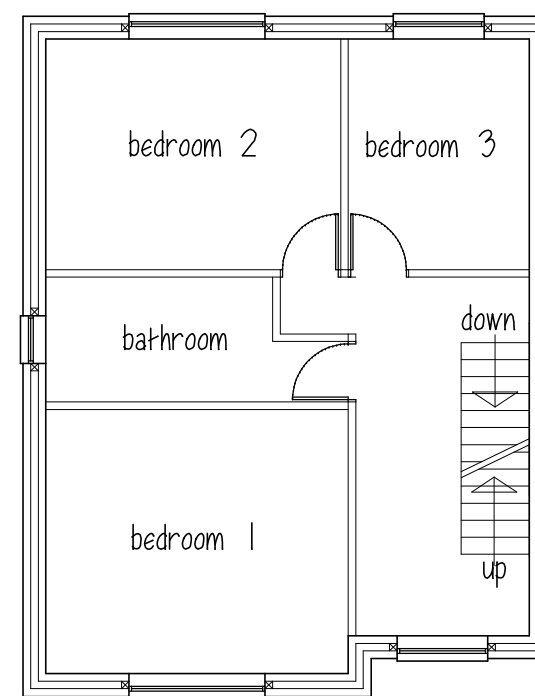

FIRST FLOOR

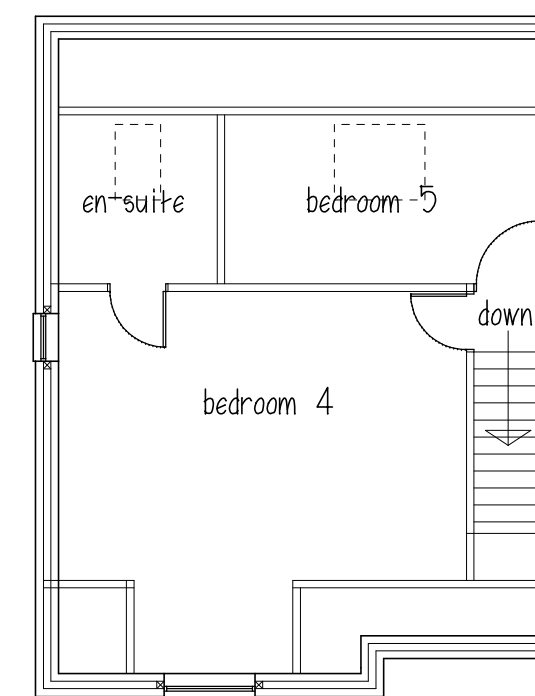

ATTIC

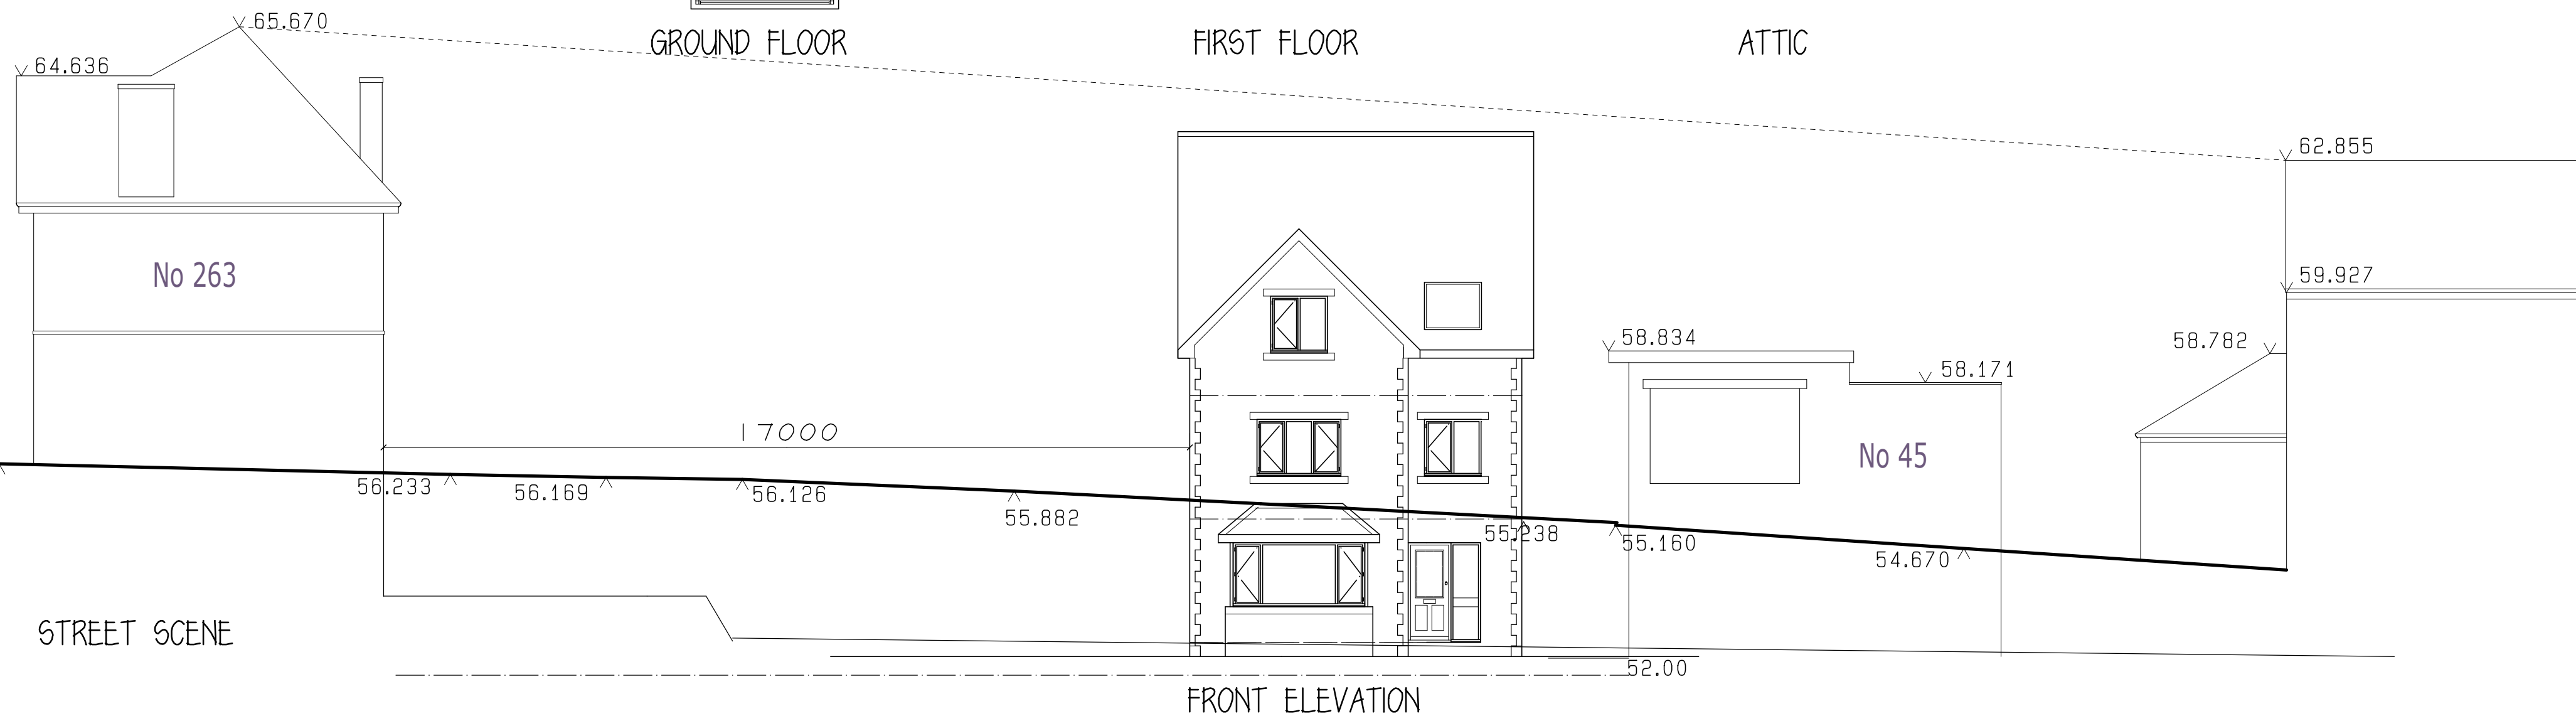

ROOF - concrete tiles
WALLS - stone front brick
WINDOWS & DOORS - grey Upvc

MR P J FIRTH

PROPOSED DWELLING
ADJ.45 LOCKE AVE
BARNSELY

PLANS & ELEVATIONS

1:100@A1 MAY 20 Rev K

Peter Thompson
"Linwood"
Barnsley Road
Dodworth
Barnsley S75 3JR
e-mail peter-thompson@hotmail.co.uk

M.C.I.A.T.
H&F. 01226 201391
m. 07973251730

