


St Helens Boulevard

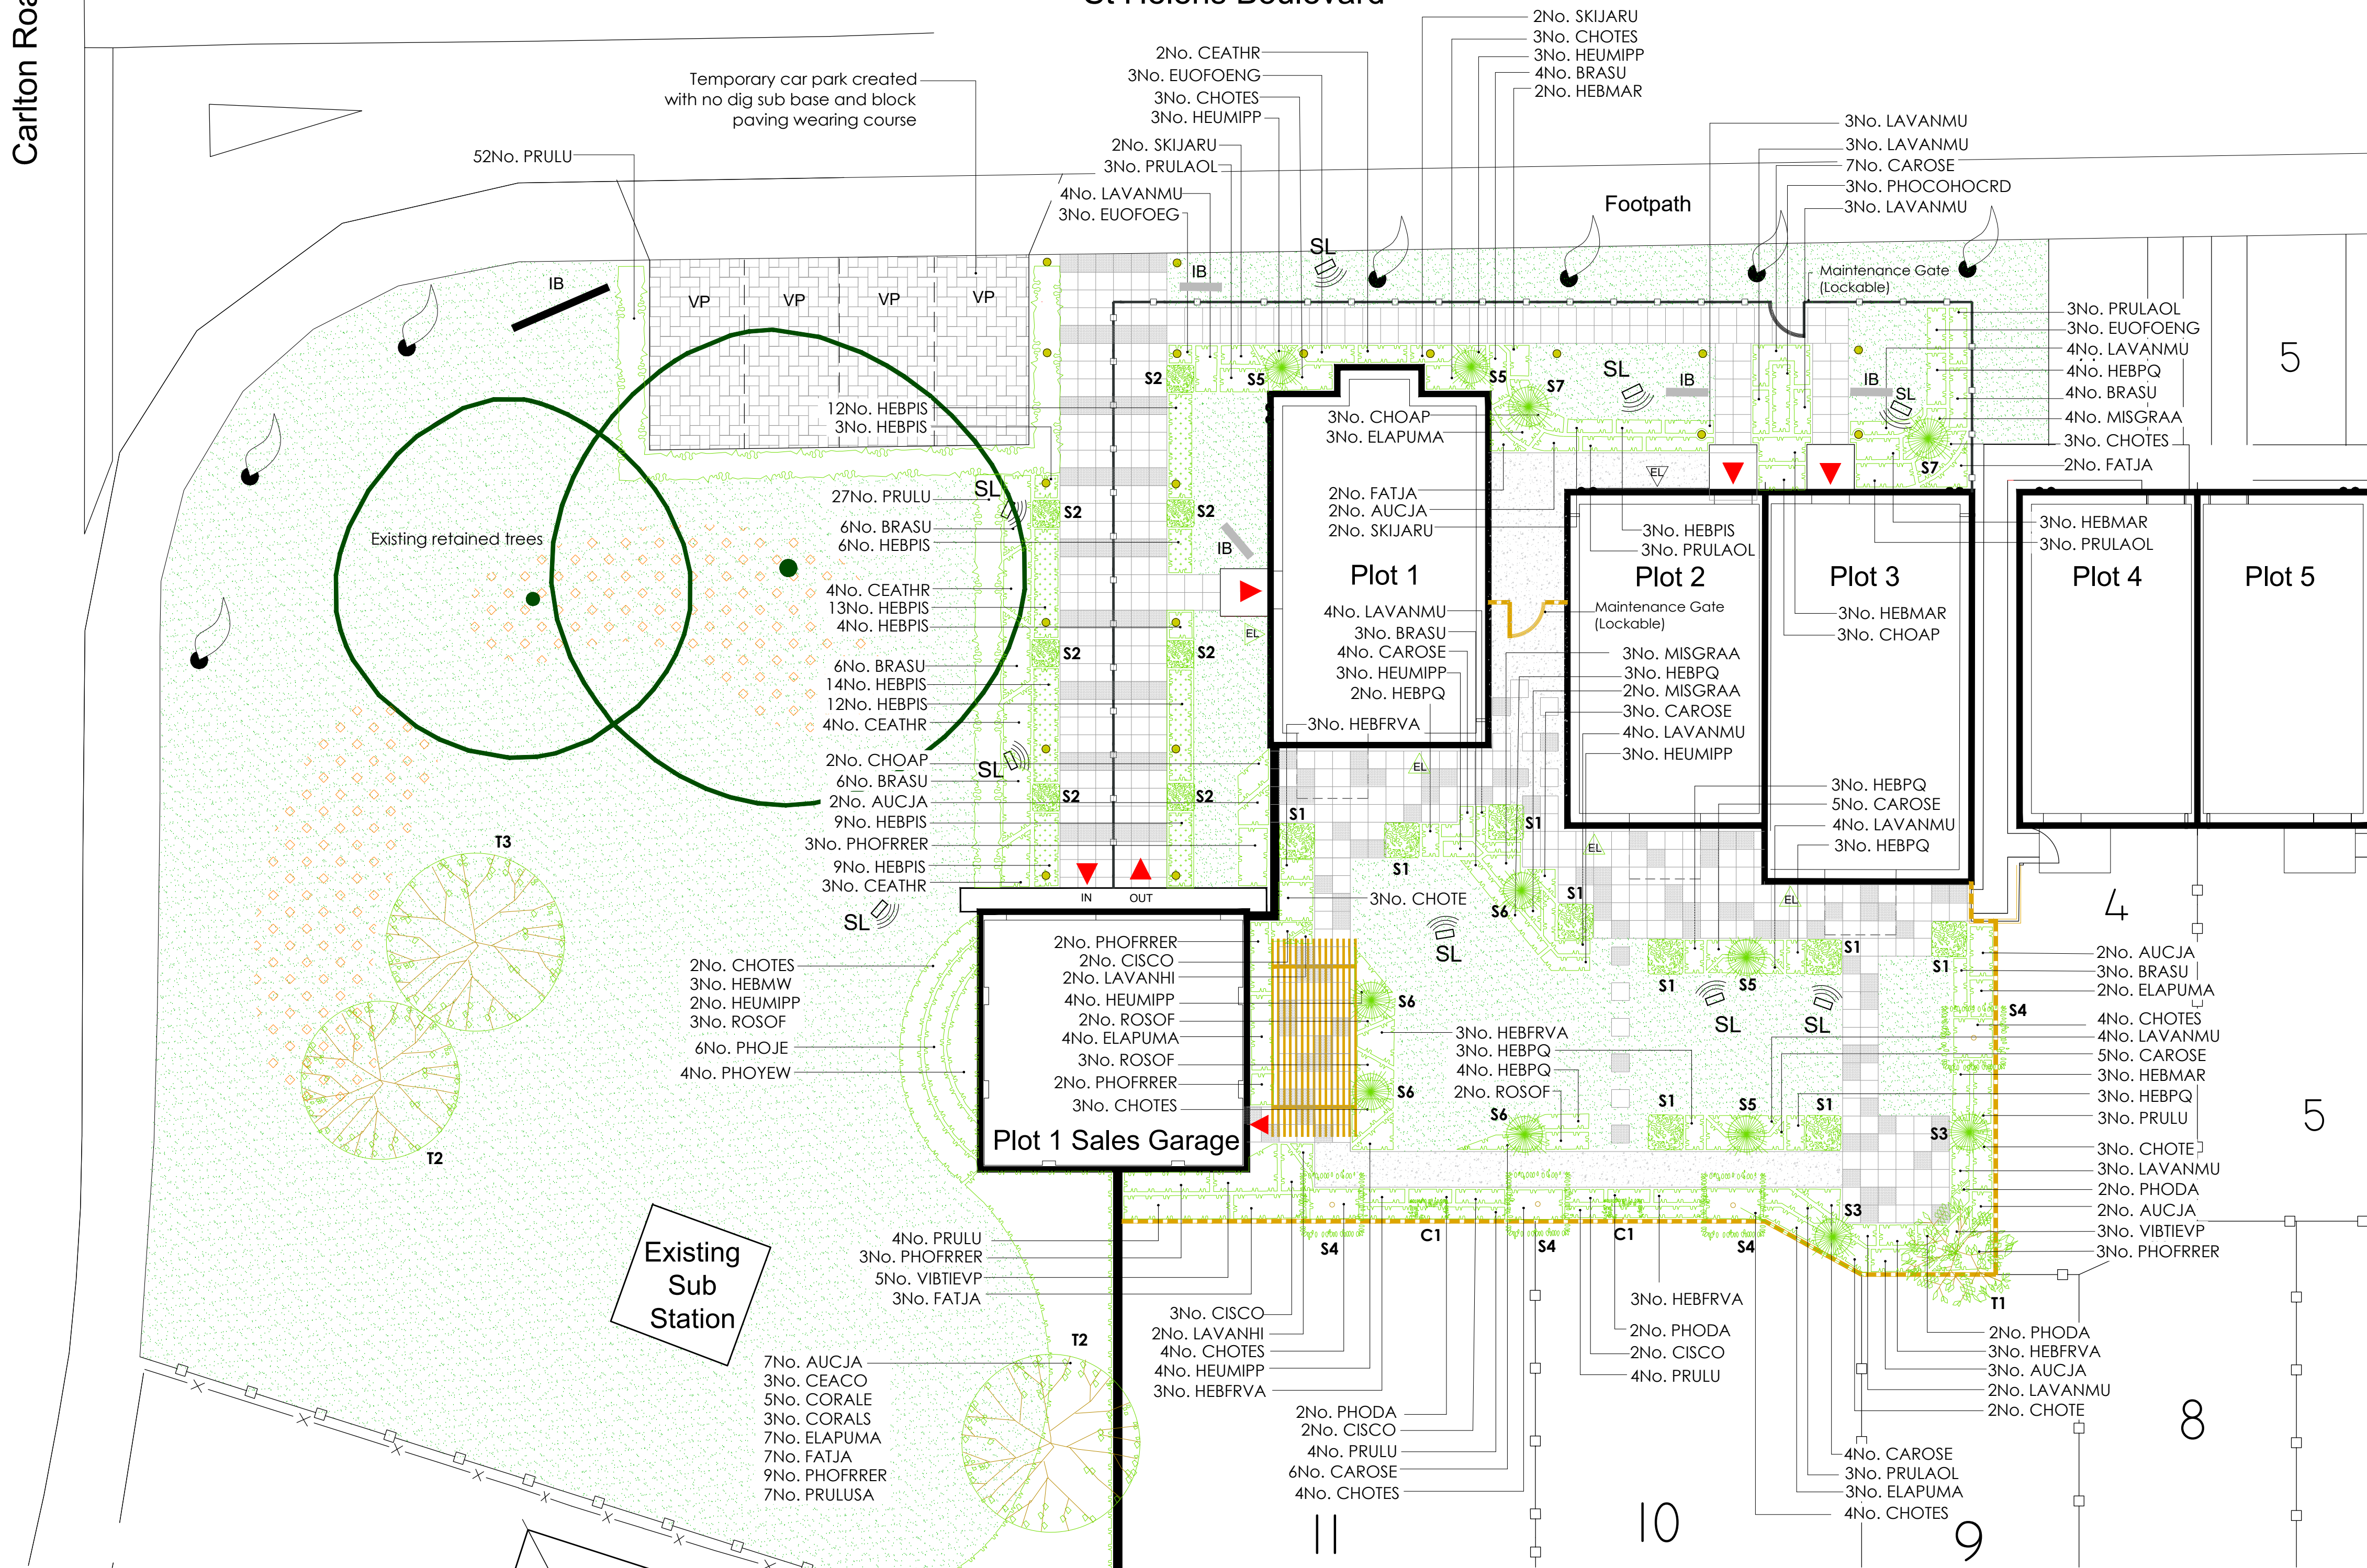

PLANT SCHEDULE

Trees					
Ref	Species	Supply	Size(cm)	Girth(cm)	No.
T1	Amelanchier lamarckii (45L)	MS CCI	200-250	Multi stem	1
T2	Amelanchier 'Robin Hill'	EHSd RB	425-400	14-16	2
T3	Prunus avium 'Plena'	EHSd RB	450-425	16-18	1

BR - Bare Root Stock RB - Root Balled Stock CG - Container Grown Stock

Hedgerows					
Abbr	Species	Supply	Size(cm)	Habit	Ctrs (cm) No.
PRULU	Prunus lusitanica	10L	80-100	Bushy	40 94

All hedgerow shrubs to be planted in accordance with the growers specification and horticultural best practice guidelines. The landscape proposals must be referred to by the Structural Engineer during foundation design. No hedgerow shrub species, size or location should be altered without prior approval from the Landscape Architect. Hedges to be mulched with a 75mm layer of bark.

Specimen Shrubs and Climbers					
Ref	Species	Supply	Size(cm)	Habit	No.
S1	Buxus sempervirens	25L	90 x 90cm	Cube	9
S2	Buxus sempervirens	25L	60 x 60cm	Cube	7
S3	Cotinus 'Grace	20L	175-200	Bushy	2
S4	Ligustrum japonica	45L	150-175	Box head	4
S5	Phormium tenax 'Sundowner'	25L	100-125	Triple Crown	4
S6	Phormium tenax 'Sundowner'	25L	100-125	Triple Crown	4
S7	Phormium 'Yellow Wave'	25L	100-125	Triple Crown	4
C1	Euonymus jsp. 'President Gauthier'	20L	130-150	Trellis	2

All specimen shrubs to be planted in accordance with horticultural best practice guidelines. No feature shrub or climbers species, size or location should be altered without prior approval from the Landscape Architect. Planting beds to be mulched with 75mm layer of bark.

Shrubs					
Abbr	Species	Supply	Size(cm)	Habit	Ctrs(cm) No.
AUCJA	Aucuba japonica	10L	60-80	Bushy	70 18
BRASU	Brachyglottis 'Sunshine'	10L	40-60	Bushy	70 32
CAROSE	Carex oshimensis 'Evergold'	5L	-	Full pot	50 34
CEACO	Ceanothus 'Concha'	10L	60-80	Bushy	70 3
CEATHR	Ceanothus thyrsiflorus repens	10L	40-60	Bushy	70 13
CHOAP	Choiysa 'Aztec Pearl'	10L	40-60	Bushy	70 8
CHOTE	Choiysa ternata	10L	40-60	Bushy	70 8
CHOTES	Choiysa ternata 'Sundance'	10L	40-60	Bushy	70 30
CORALE	Cornus alba 'Elegantissima'	3L	60-80	Bushy	70 5
CORALS	Cornus alba 'Sibirica'	3L	60-80	Bushy	70 3
CISCO	Cistus x corbariensis	10L	40-60	Bushy	70 9
ELAPUMA	Elaeagnus pungens 'Maculata'	10L	60-80	Bushy	75 19
EUOFOENG	Euonymus fort. 'Emerald n Gold'	10L	60-80	Bushy	75 6
EUOFOEG	Euonymus fort. 'Emerald Gaiety'	10L	60-80	Bushy	75 3
FATJA	Fatsia japonica	10L	60-80	Bushy	75 14
HEBMAR	Hebe 'Majorie'	10L	40-60	Bushy	65 11
HEBMW	Hebe 'Mrs Windler'	10L	40-60	Bushy	65 3
HEBPQ	Hebe 'Purple Queen'	10L	40-60	Bushy	60 25
HEBFRVA	Hebe franciscana 'Variegata'	10L	30-40	Bushy	60 15
HEBPIS	Hebe pinguifolia 'Sutherlandii'	10L	30-40	Bushy	60 85
HEUMIPP	Heuchera mic. 'Palace Purple'	3L	-	Full pot	58 22
LAVANHI	Lavandula angustifolia 'Hidcote'	10L	30-40	Bushy	60 4
LAVANMU	Lavandula angustifolia 'Munstead'	10L	30-40	Bushy	60 38
MISGRAA	Miscanthus sin. 'Gracilimus'	3L	-	Full pot	60 9
PHODA	Phormium 'Dazzler'	10L	60-80	Bushy	75 8
PHOCHCD	Phormium cook. 'Cream Delight'	10L	60-80	Bushy	75 3
PHOJE	Phormium 'Jester'	10L	60-80	Bushy	75 6
PHOYEW	Phormium 'Yellow Wave'	10L	60-80	Bushy	75 4
PHOFRRER	Photinia fraseri 'Red Robin'	10L	60-80	Bushy	75 22
PRULAOL	Prunus laurocerasus 'Otto Luyken'	10L	40-60	Bushy	70 15
PRULUSA	Prunus lusitanica	10L	80-100	Bushy	70 7
ROSOF	Rosmarinus officinalis	10L	40-60	Bushy	70 10
SKIJARU	Skimmia japonica 'Rubella'	10L	30-40	Bushy	60 6
VIBTIEVP	Viburnum tinus 'Eve Price'	10L	40-60	Bushy	75 8

All shrubs to be planted in accordance with horticultural best practice guidelines. No shrub species, size or location should be altered without prior approval from the Landscape Architect. Planting beds to be mulched with 75mm layer of bark.

Turf	
Bulbs inter-planted within planting bed	
Allium bulbs (smaller variety, summer flowering) & daffodil bulbs to be inter-planted with the Hebe Sutherlandii shrub bed (as indicated by the hatch) to the Sales centre frontage to create seasonal interest within the bed.	

Bulbs	
Species	No./m²
Crocus Dutch Collection (50% of area)	
'Queen of the Blues'	10
'Golden Yellow'	10
'Jeanne D' Arc'	10
Dwarf Daffodils (50% of area)	
'February Gold'	10
'Jet Fire'	10
'Conicalatus'	10

All bulbs to be planted in accordance with horticultural best practice guidelines. No bulb species or location should be altered without prior approval from the Landscape Architect. Crocus and Daffodil bulbs to alternate every 2 linear metres.

- NOTES**
- All landscape proposals must be referred to by the Structural Engineer during foundation design.
 - Shrub beds topsoiled to a depth of 300mm, turfed areas to a depth of 100mm.
 - All planting to be implemented in accordance with horticultural best practice guidelines.
 - No species, variety, size or position to be amended without the Landscape Architects prior approval.
 - Before trees are planted, the Landscape Contractor shall ascertain the location of drains from the site manager, and shall if necessary make minor adjustments to tree positions to ensure that they are planted at least 1.5m from drains. They should however be planted no closer to houses/garages than is shown on the drawing, and if shown located in shrub beds, the shape of the latter should be adjusted if necessary to accommodate the revised tree position.
 - If planting conditions are particularly poor e.g. waterlogged/frozen ground or poor soils, the Site Manager must be notified. All works will halt until conditions are considered acceptable.
 - All planting must be mulched to a depth of 75mm and in accordance with horticultural best practice guidelines ensuring plants are not buried.
 - If planting is required outside the October-March season, bare root trees will be replaced by a containerised equivalent to be approved by the project landscape architect.

HARD LANDSCAPE

- Sales arena flag poles**
To Keepmoat Homes specification.
- Sales arena signage**
To Keepmoat Homes specification.
- Parking area.**
Temporary car park created with no dig sub base and blockpaving wearing course. Blocks to be charcoal colour.
- Pathways to frontage.**
Marshalls Urbex 450 x 450mm paving, supplied in natural and charcoal. Laid in a Stack bond pattern, colours to be as indicated on the drawing (hatch represents the Charcoal colour)
- Patio to rear garden**
Marshalls Urbex 450 x 450mm paving, supplied in natural and charcoal. Laid in a Stack bond pattern, colours to be as indicated on the drawing (hatch represents the Charcoal colour)
- Stepping stones**
Marshalls Urbex 450 x 450mm paving, supplied in natural and charcoal (Colours to be as indicated on the drawing (hatch represents the Charcoal colour).
- Gravel surface**
Gravel to be CED Grey Limestone (www.cedstone.co.uk) or similar to be supplied with a pcc edging. Keepmoat Homes specification.

- 1.8m Venetian style fence (double sided)**
As supplied by Jacksons Fencing (www.jacksons-fencing.co.uk) or similar approved. Matching lockable gate to be supplied between Plot 1 & 2 to allow maintenance access
- Estate railings**
To site frontage with matching lockable gate for maintenance access. To Keepmoat Homes specification.
- Screen wall**
To Keepmoat Homes specification.
- Timber pergola**
Timber pergola supplied with 125 x 125mm post and rails with 50 x 50mm lat fixed at 100mm intervals to roof. Finished height 2.1m. Posts and rails stained laterals to be natural timber. Refer to illustrative image. **Note** intervals will be the roof only due to Sales Centre access door.
- Illuminated bollards**
Wooden Stratton Illuminated Bollard (Larch) as supplied by Barriers Direct (www.barriersdirect.co.uk). Ref: 36144.
- Spot Light**
To Keepmoat Homes specification.
- Wall mounted light**
To Keepmoat Homes specification.



Illustrative pergola.

Rev B 30.07.2020 Amendment to shrub list and pergola spec.
Rev A 28.07.2020 Additional access shown to Sales Centre.
Pergola graphics added.

Project
Carlton Rd,
St Helen's Boulevard, Barnsley
Drawing title
Sales Arena
Soft Landscape Proposals

Client
Keepmoat Homes

Scale
1:100 @ A1
Date
23/07/2020
Drawn
HJ
Checked
AL
Number/Figure
GL1391 01B