


COPYRIGHT

THIS DRAWING IS THE SOLE COPYRIGHT OF KILMARTIN PLOWMAN & PARTNERS LTD. NO REPRODUCTION IN ANY FORM IS FORBIDDEN UNLESS PERMISSION IS OBTAINED IN WRITING.


DO NOT SCALE FROM THIS DRAWING ANY DIMENSIONS OR UNLESS SPECIFIED TO THE ATTENTION OF KILMARTIN PLOWMAN & PARTNERS LTD.

WORK AND MATERIALS MUST COMPLY WITH THE CURRENT BUILDING REGULATIONS AND CODES OF PRACTICE AND BE READ IN CONJUNCTION WITH BUILDING SPECIFICATIONS AND OTHER BUILDING INFORMATION.

KPP
ARCHITECTS
KILMARTIN PLOWMAN
& PARTNERS LIMITED

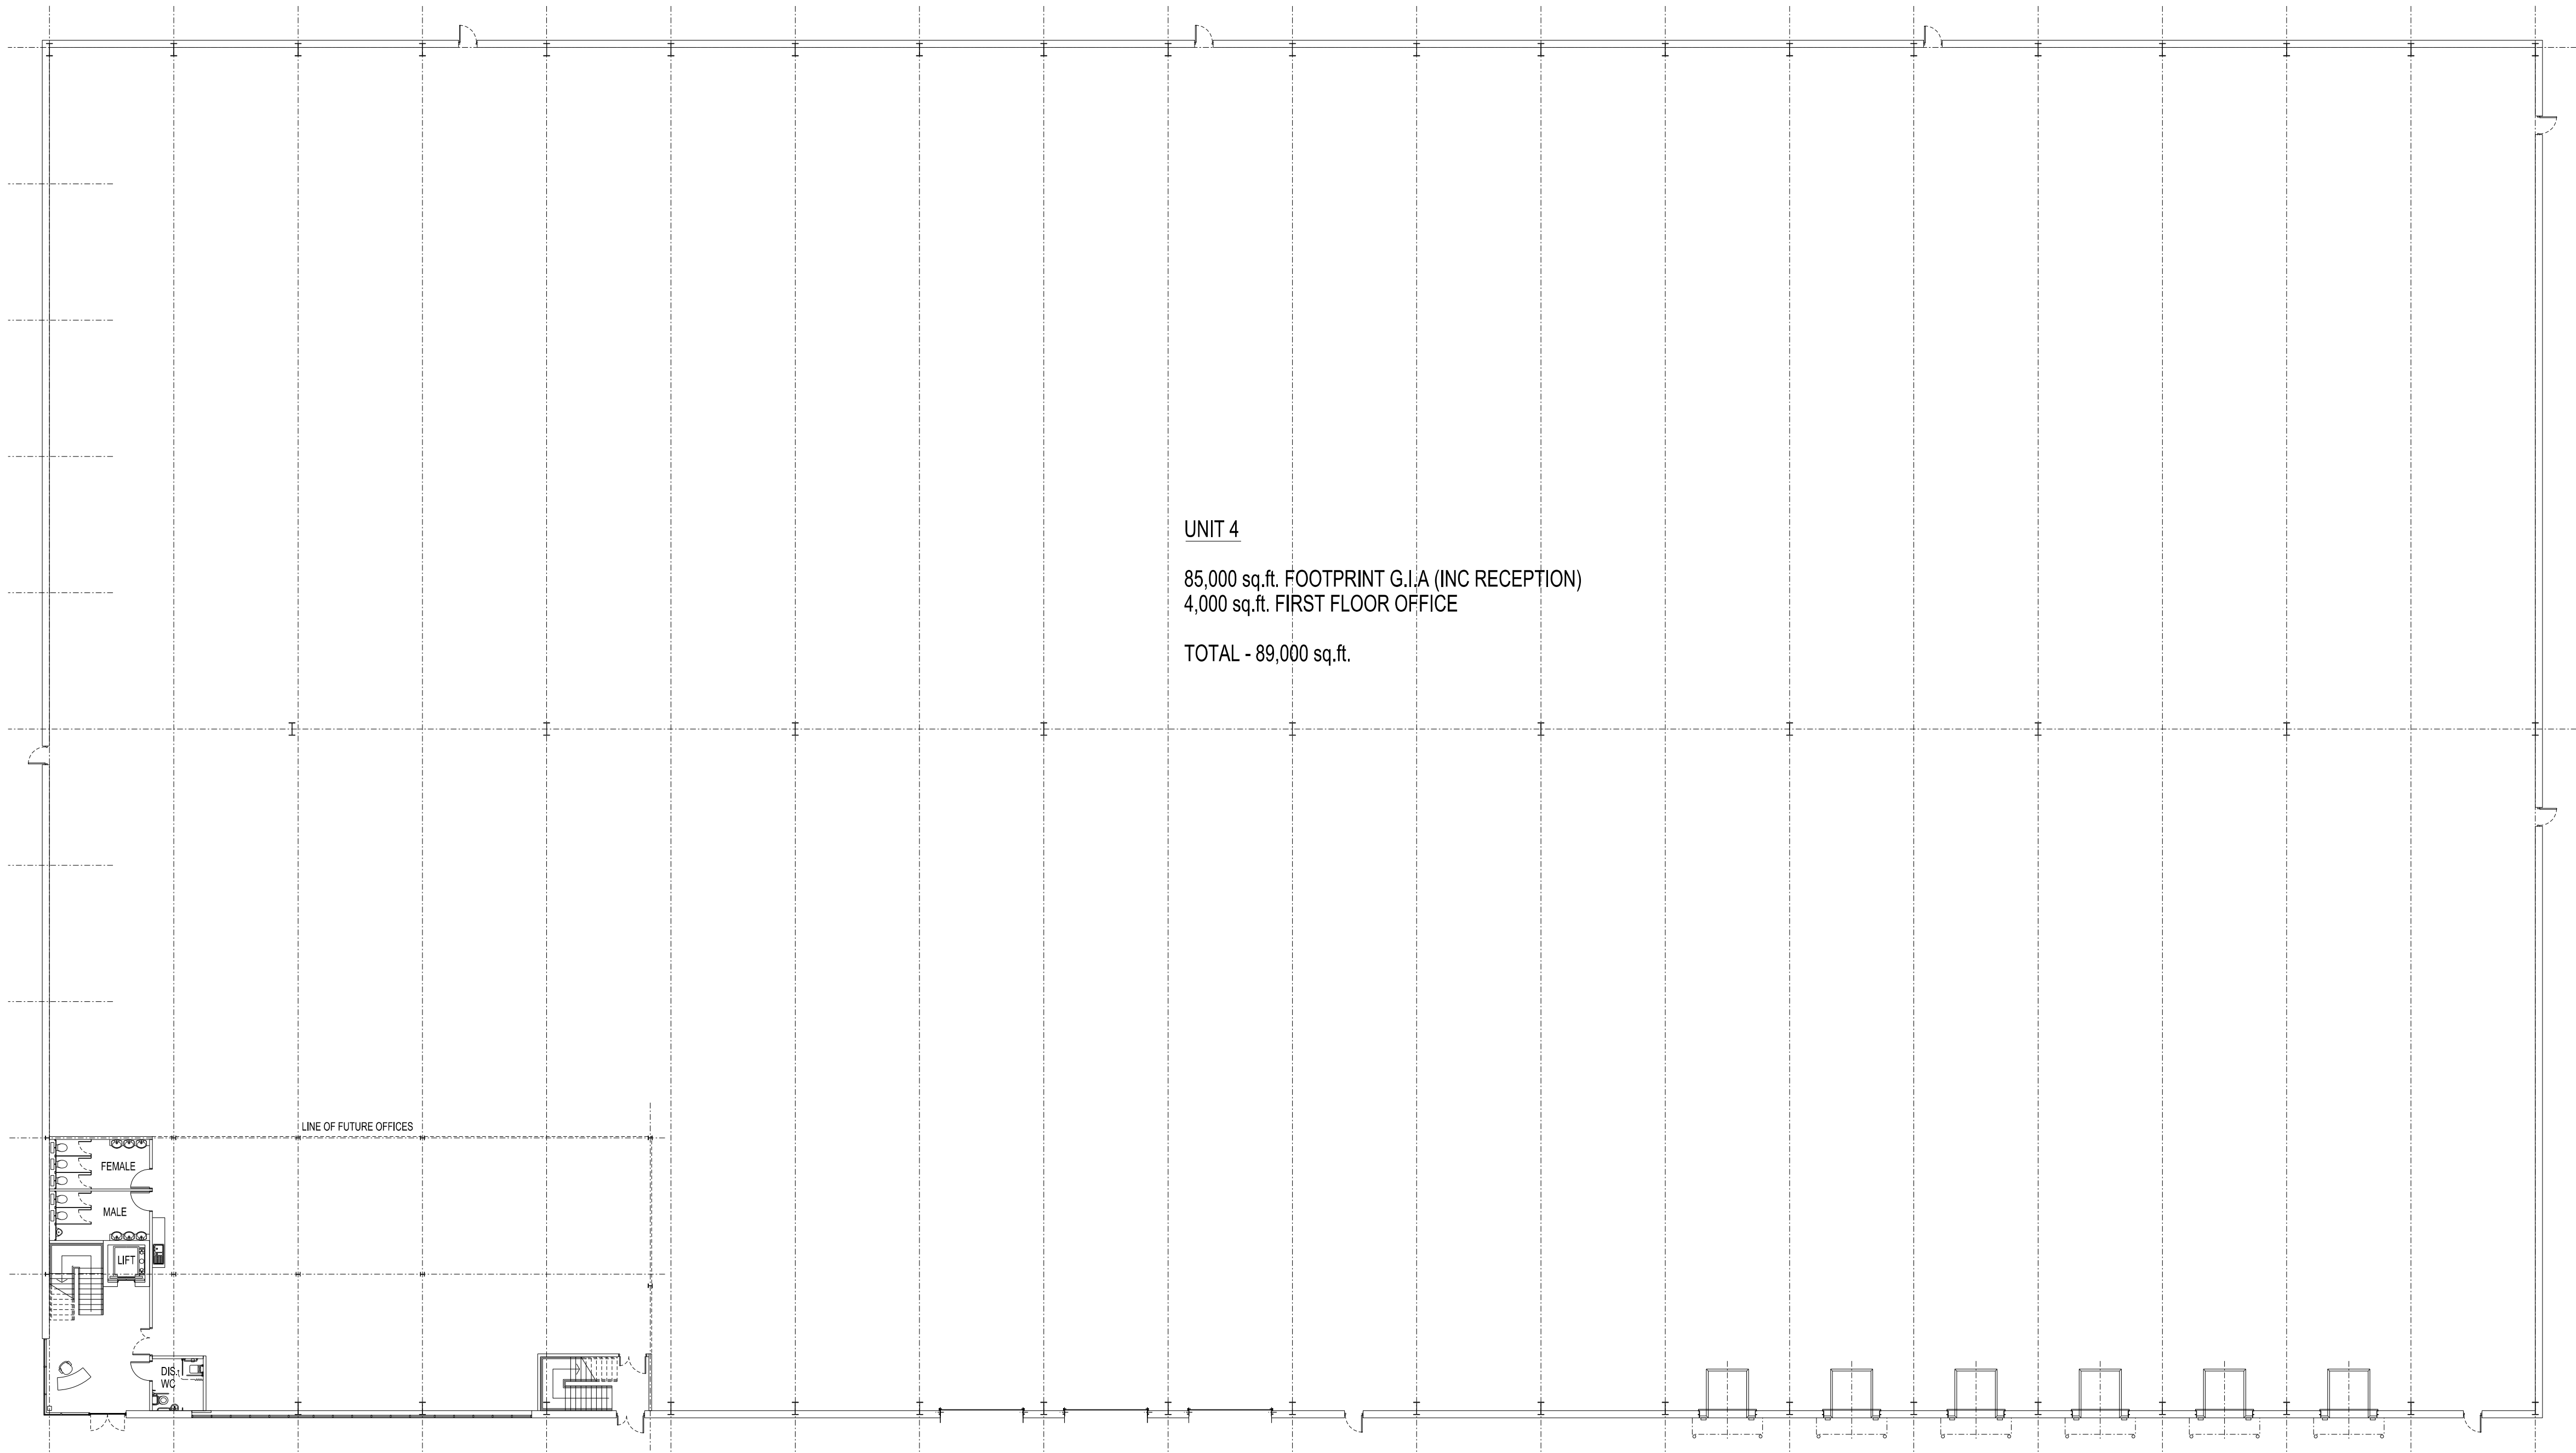

GROUND FLOOR PLAN

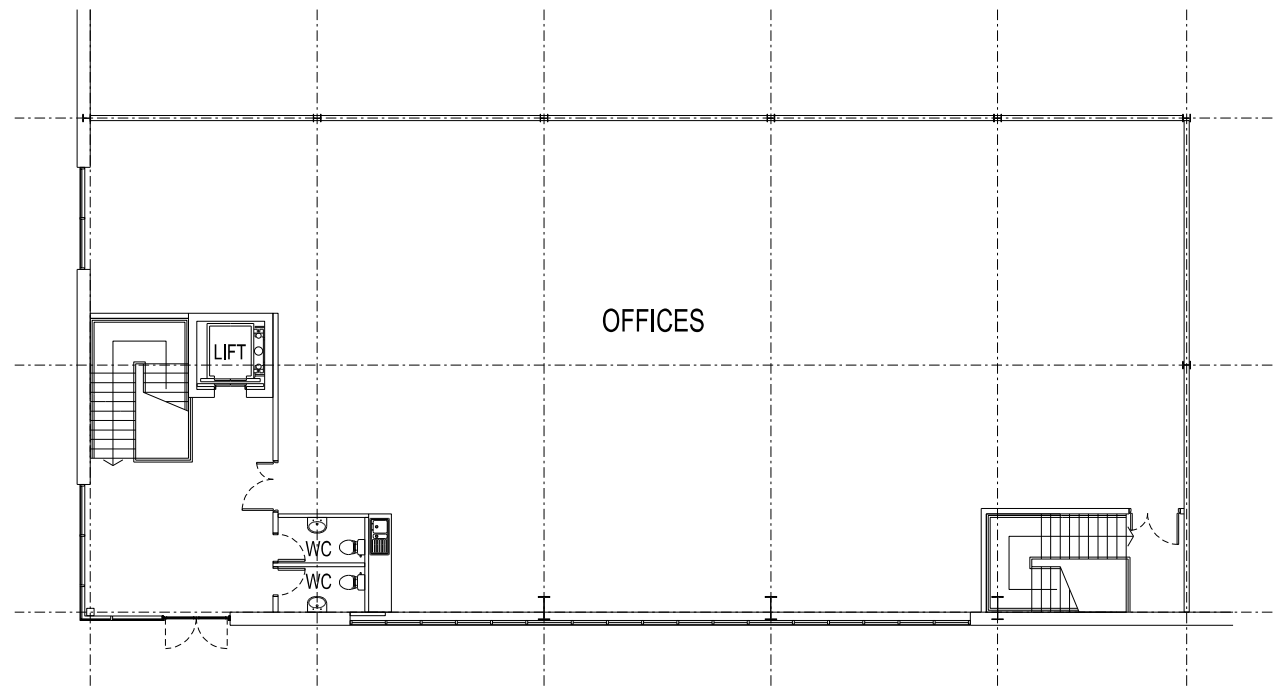

FIRST FLOOR PLAN

REV	DRAWN	DATE	DESCRIPTION
P4	TS	JAN 10	GROUND FLOOR OFFICE REMOVED
P3	AB	DEC 15	UPDATES FOLLOWING CLIENTS COMMENTS
P2	JW	DEC 15	OFFICES ALTERED FOLLOWING CLIENT MEETING

KPP
ARCHITECTS
KILMARTIN PLOWMAN
& PARTNERS LIMITED

LODGE HOUSE 12 TOWN STREET
HORSFORTH LEEDS LS18 4RJ

T : 0113 239 0460 F : 0113 239 0475

E : architects@kpp-leeds.co.uk

W : www.kpp-leeds.co.uk

PROJECT TITLE	TANKERSLEY PARK BARNLEY
TITLE	UNIT 4 BUILDING PLAN

STATUS	PLANNING	SCALE	1:200 @ A1	DRAWN	AS
FILE	P:\PROJECTS\	DATE		REVISION	NOV/15
PROJECT	1979	DRAWING	208		P4