



SITE PLAN. SCALE 1:800M.

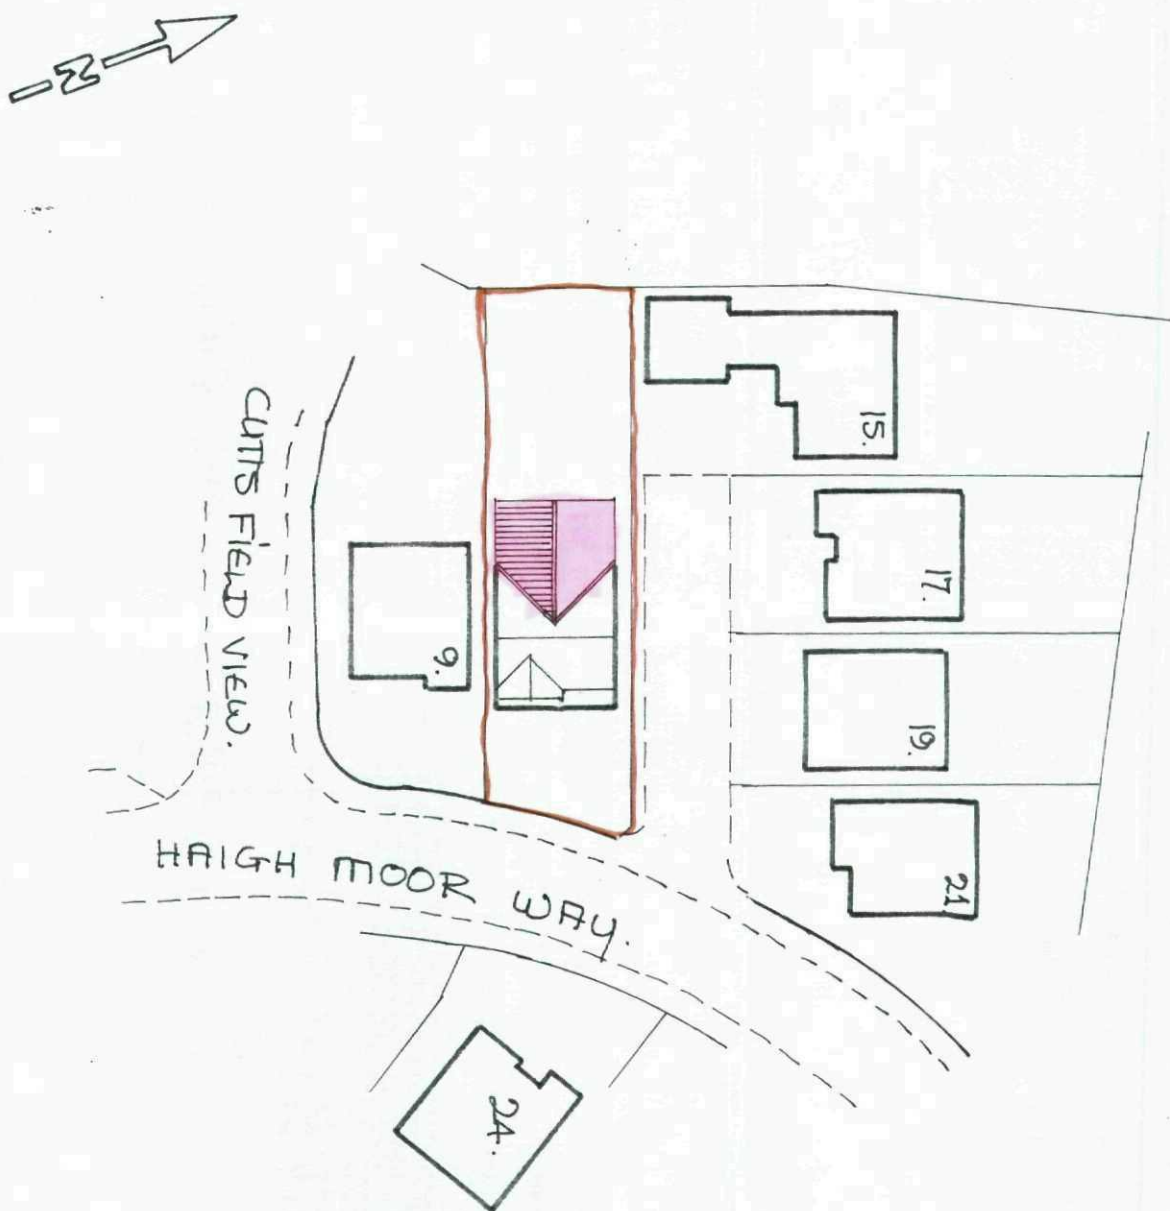

LOCATION PLAN. SCALE 1:1250 FT.

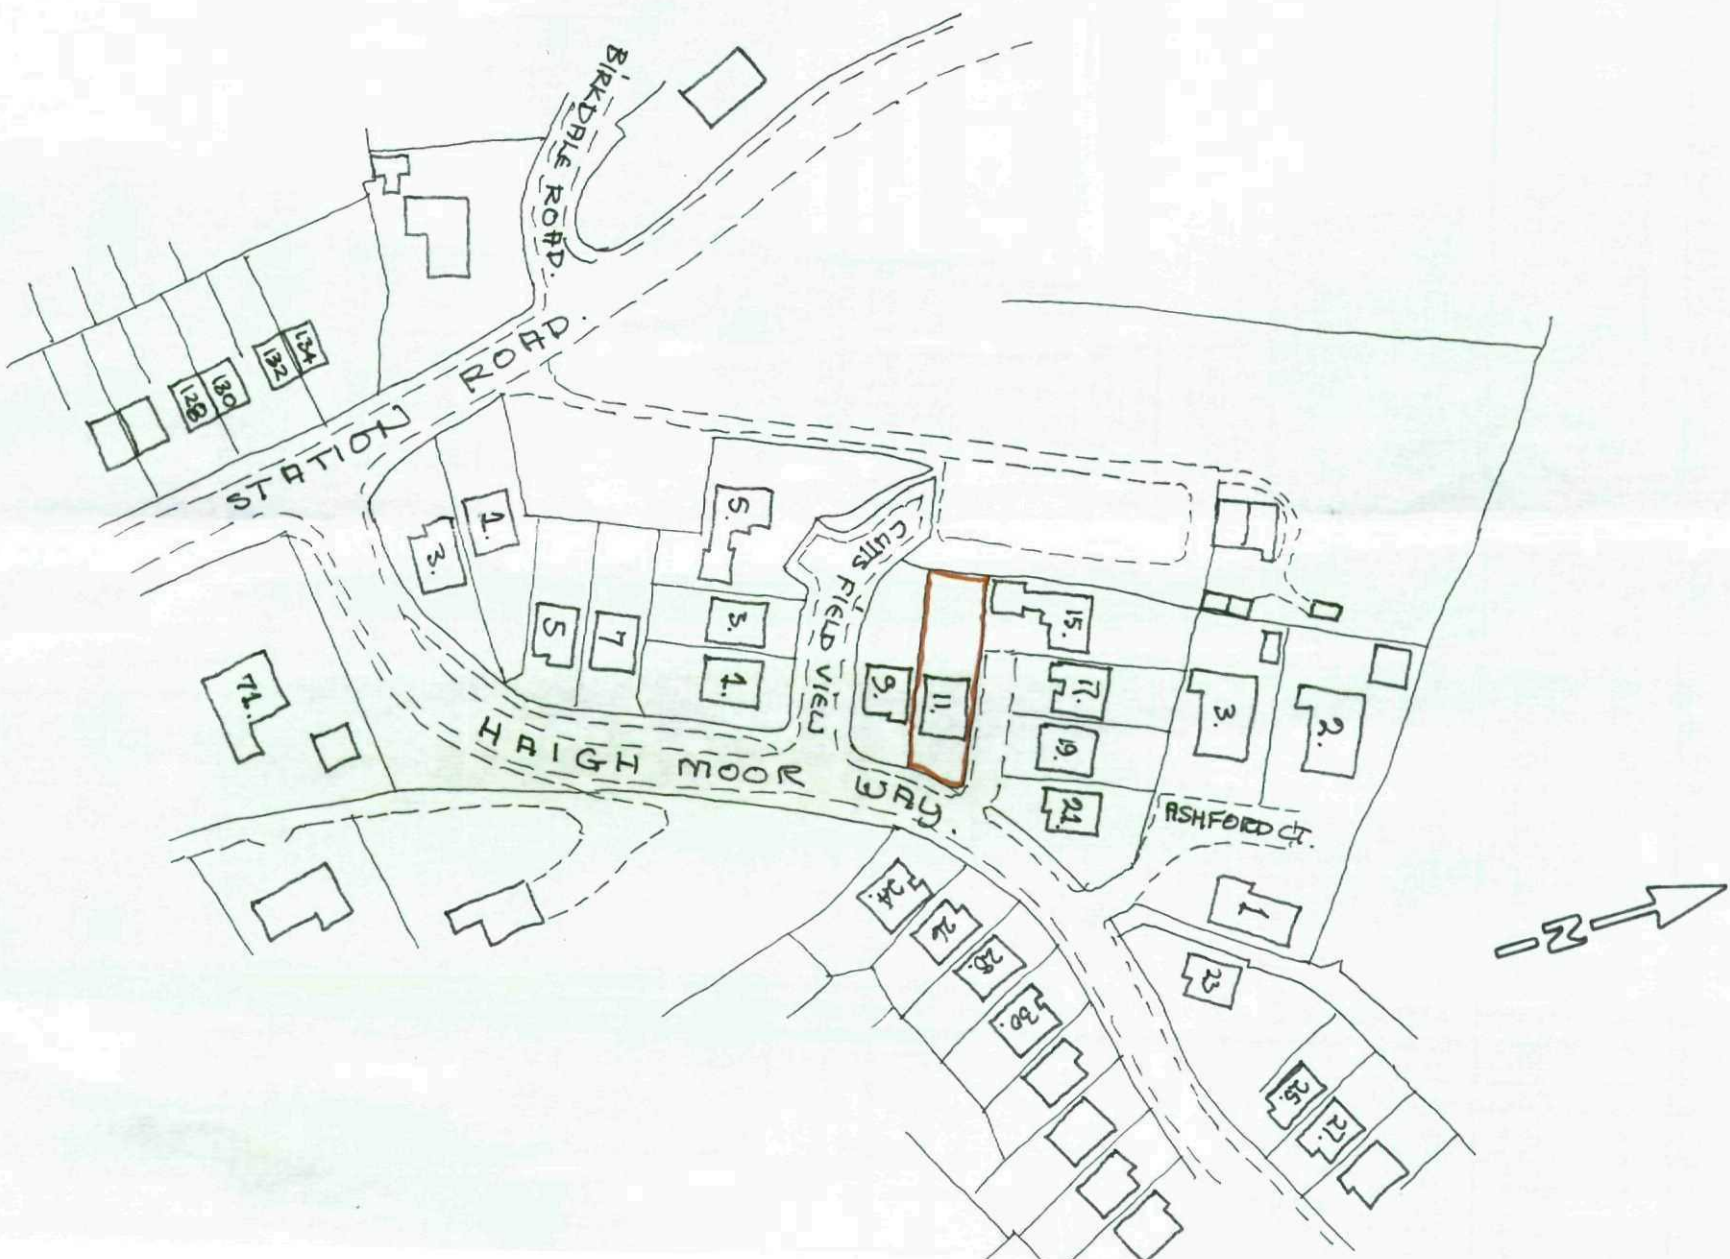

CONTRACTOR TO INVESTIGATE
TRAIN PIPES + DISCUSS +
AGREE ON SITE WITH LOCAL
BCD.

PA.

SUP. BIG.

CONSERVATORY.

KITCHEN.

DINING.


WC.

GARAGE.

LOUNGE.


HALL.

GROUND FLOOR LAYOUT.

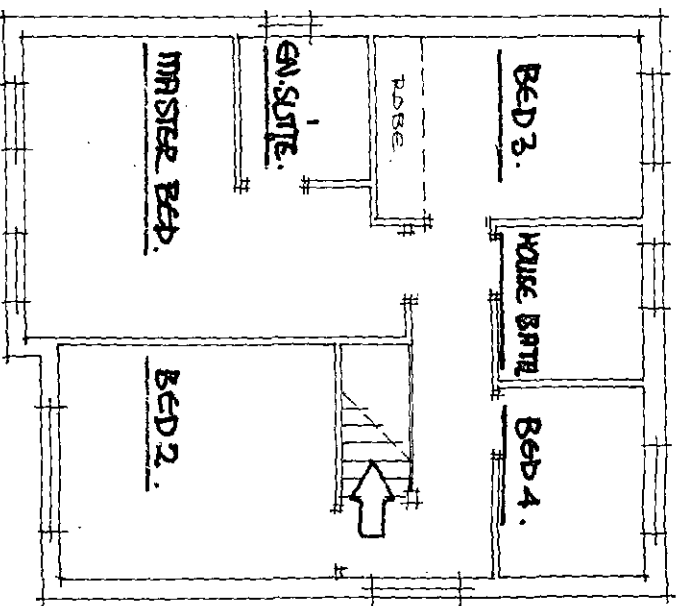


FIRST FLOOR LAYOUT.

FRONT ELEVATION.

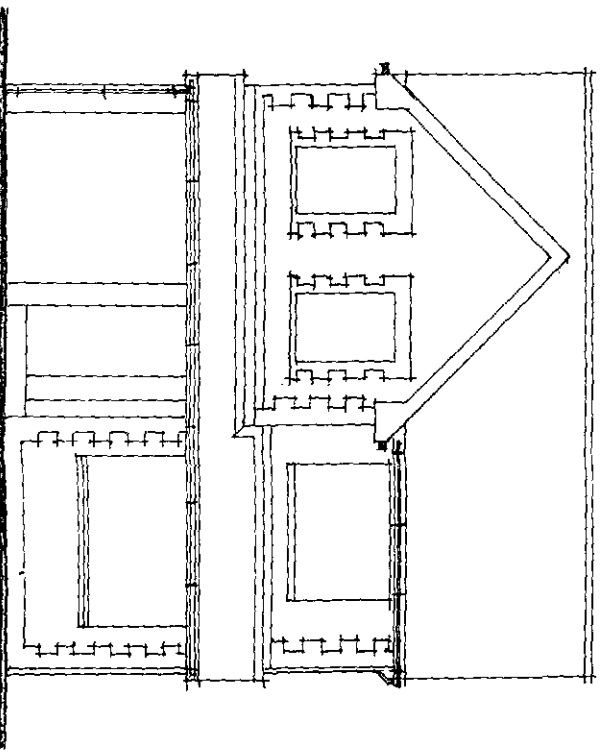

REAR ELEVATION.

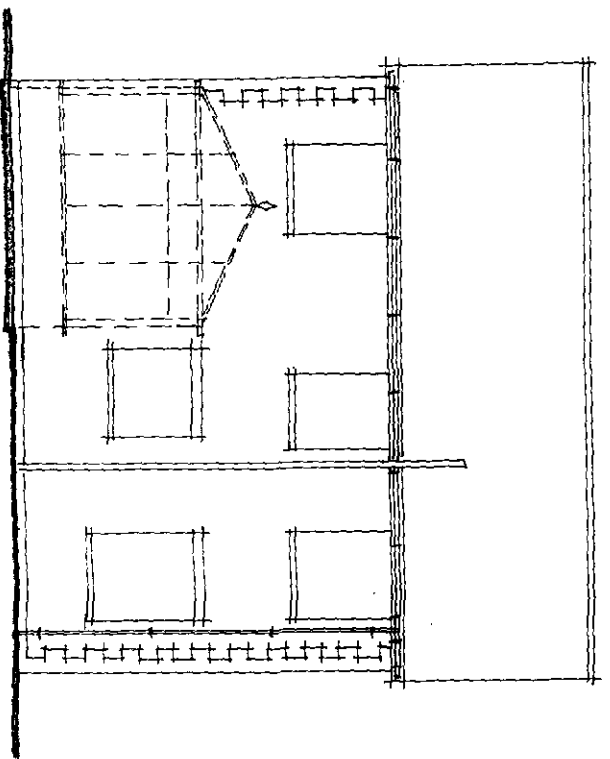

SURVEY DETAILS NO 11 HIGH MOOR WRY ROYSTON


BRANLEY 5/1.46G.

FOR


MR + MRS H. RANDALL.


SCALE = 1:100 METRIC.

SIDE VIEW (FROM NOS 9).

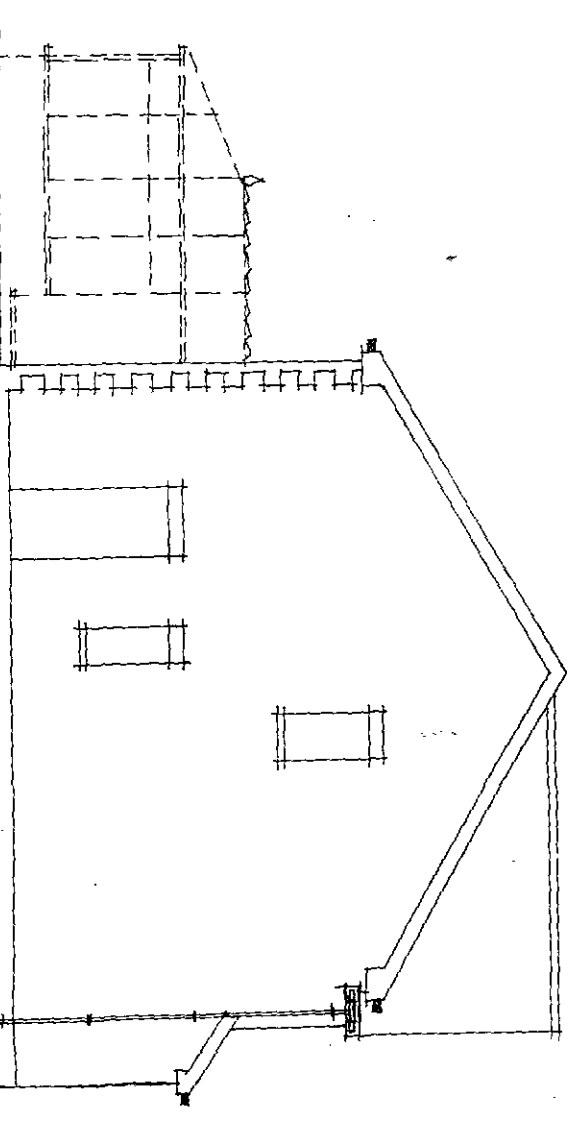


SIDE VIEW (FROM NOS 17 + 19).

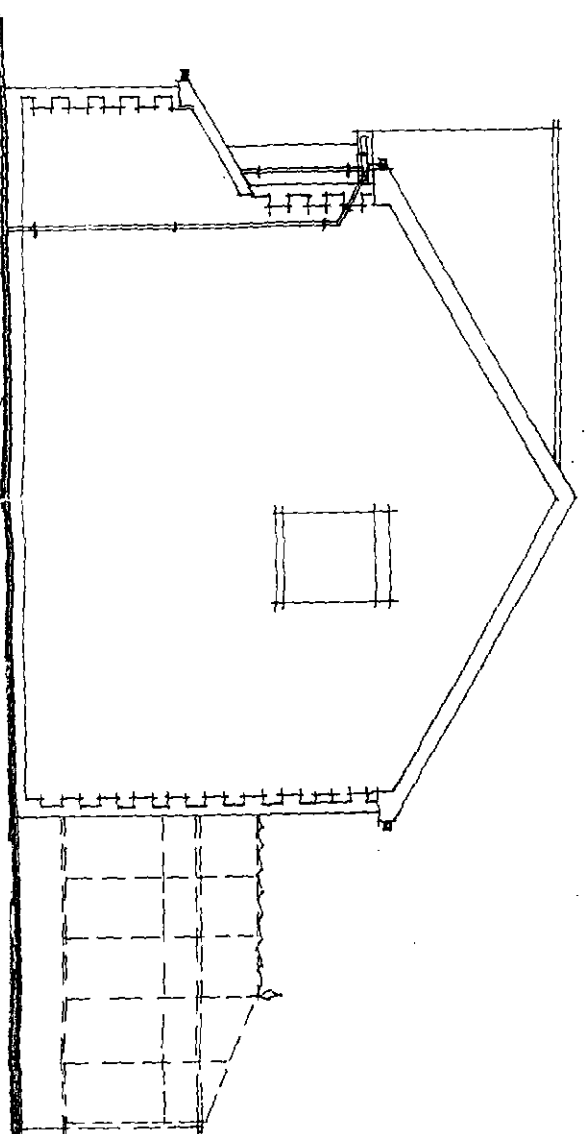


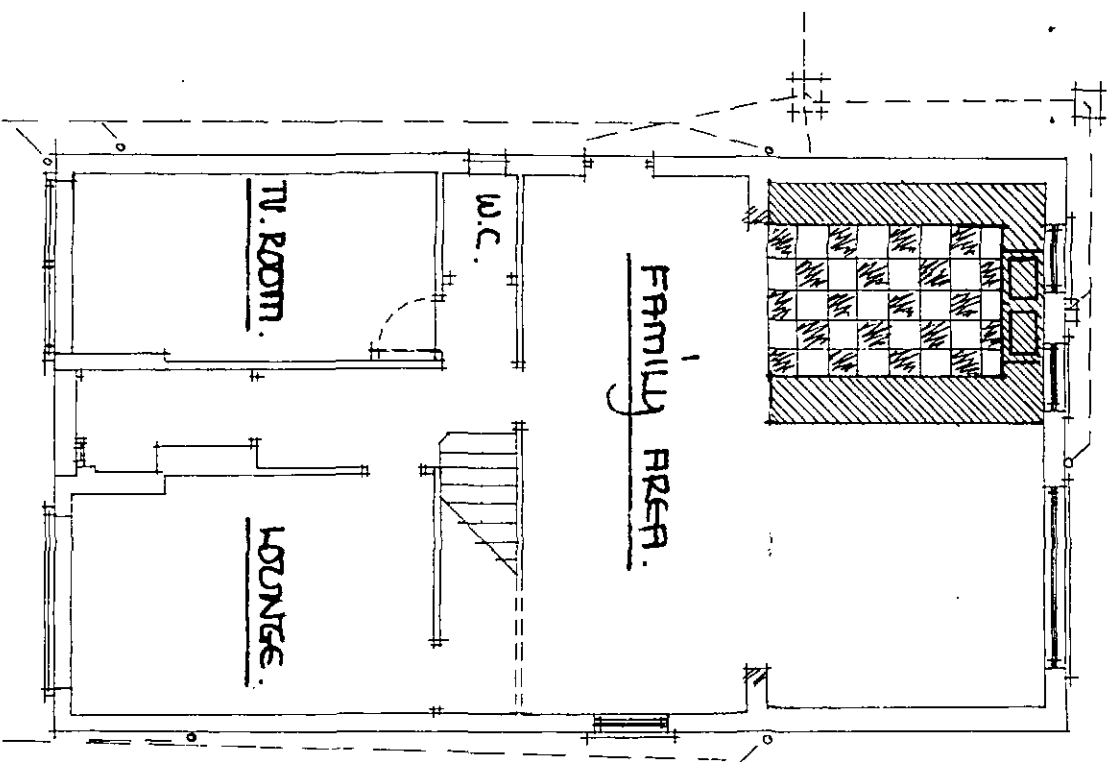

PROPOSED GROUND FLOOR.

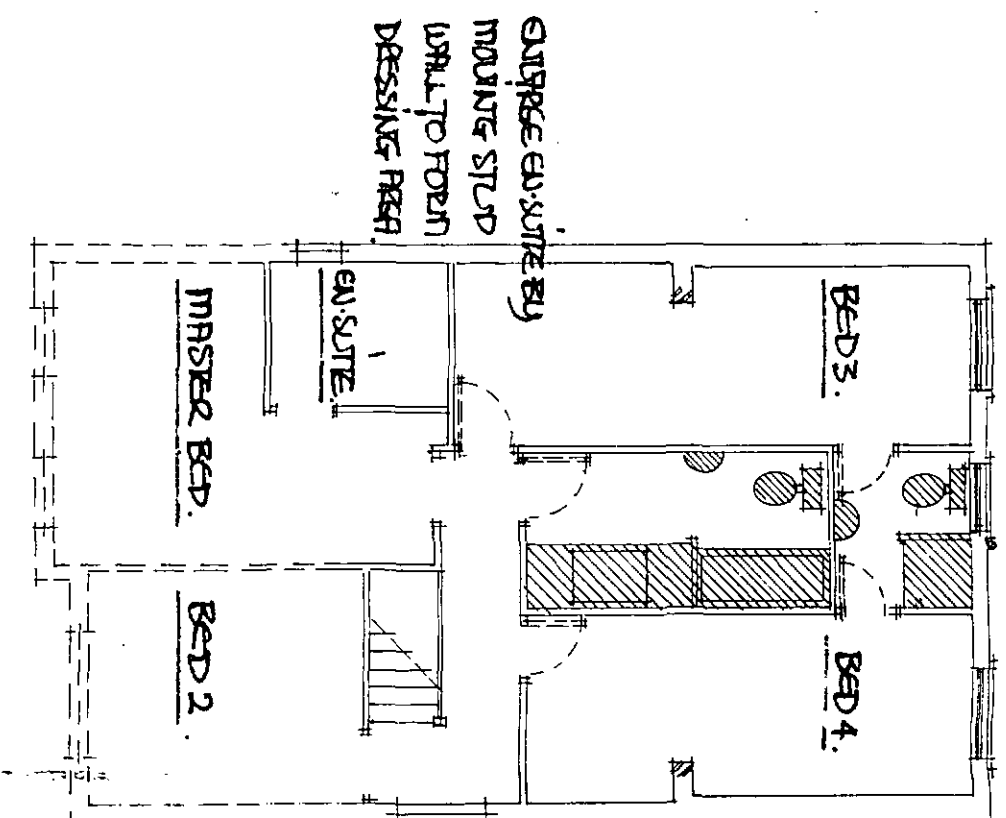


PROPOSED FIRST FLOOR.

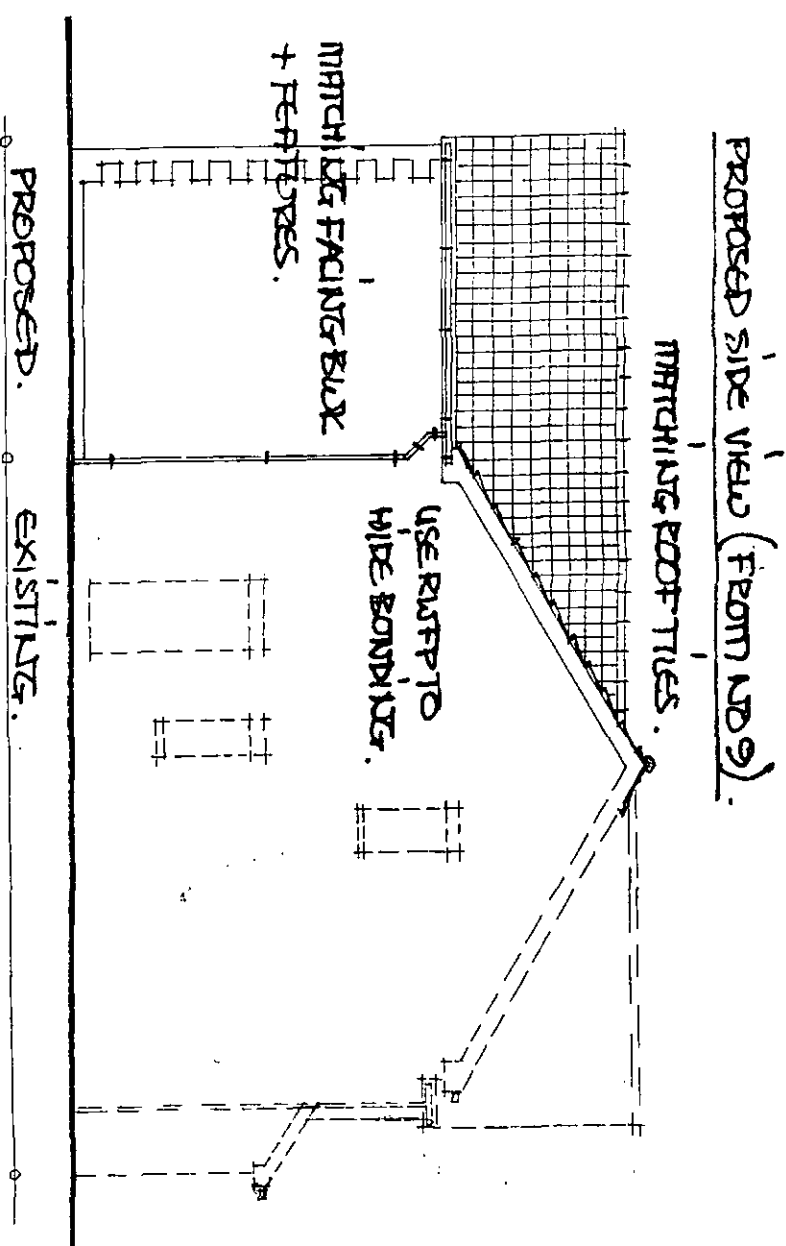


PROPOSED SIDE VIEW (FROM NORTH).


PROPOSED FRONT VIEW.

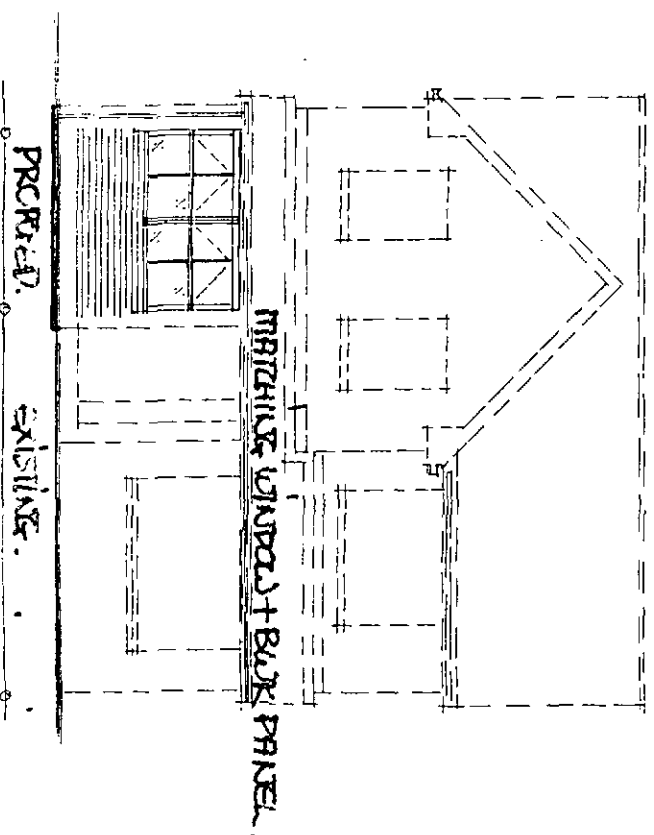

PROPOSED REAR VIEW.

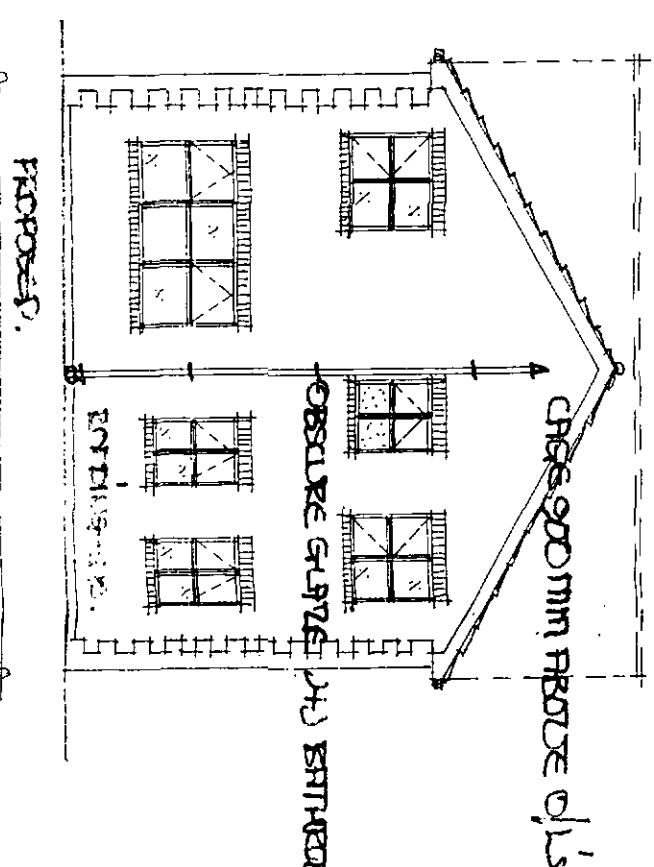

PROPOSED SIDE VIEW (FROM SOUTH + 19).

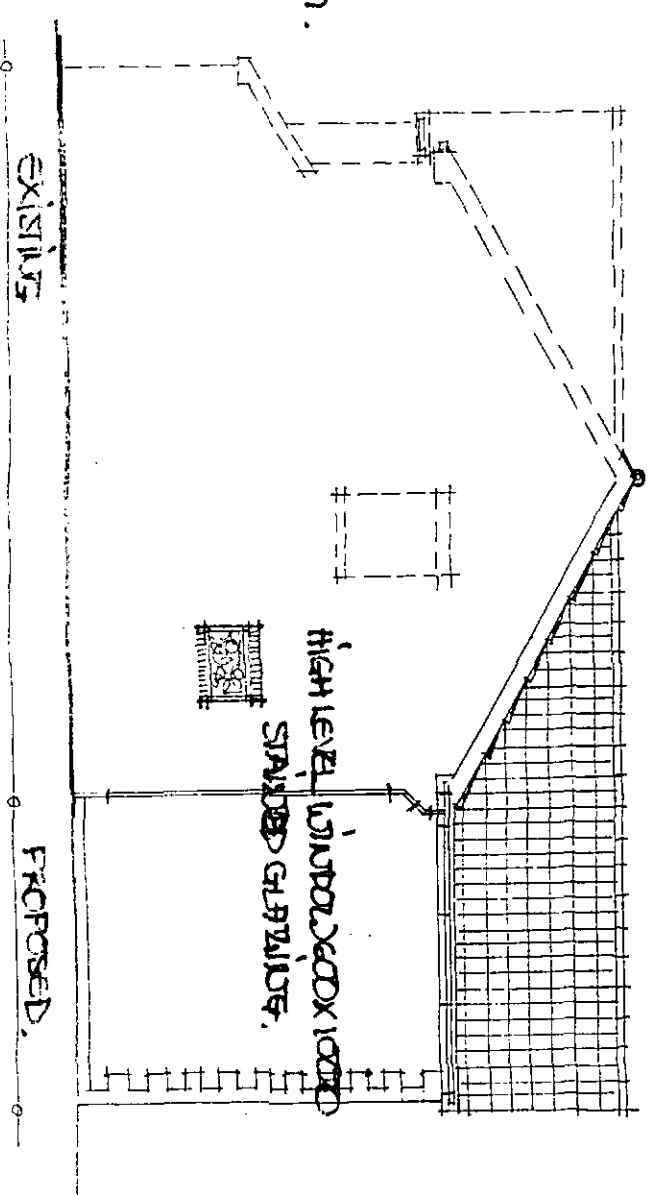

- * ALL ELECTRICAL WORKS TO BE CARRIED OUT BY A PERSON WHO IS REGISTERED ON A COMPETENT PERSONS REGISTRATION SCHEME WHO MUST PROVIDE COMPLETION CERTIFICATES FOR THE LOCAL BCO.
- * ALL HEATING WORKS MUST BE CARRIED OUT BY A MEMBER OF THE GAS SAFETY REGISTRATION SCHEME.
- * ES SHOWS FIRE ESCAPE STAIRS WITHIN 4500mm WIDTH 750mm MIN HIGH - TO OPEN THRO 90° - BOTTOM OF STAIR BETWEEN 800+1100mm ABOVE FLOOR LEVEL.

SCALE 1:100mm.