

F

E

D

C

B

A

F


E

D

C


B

A

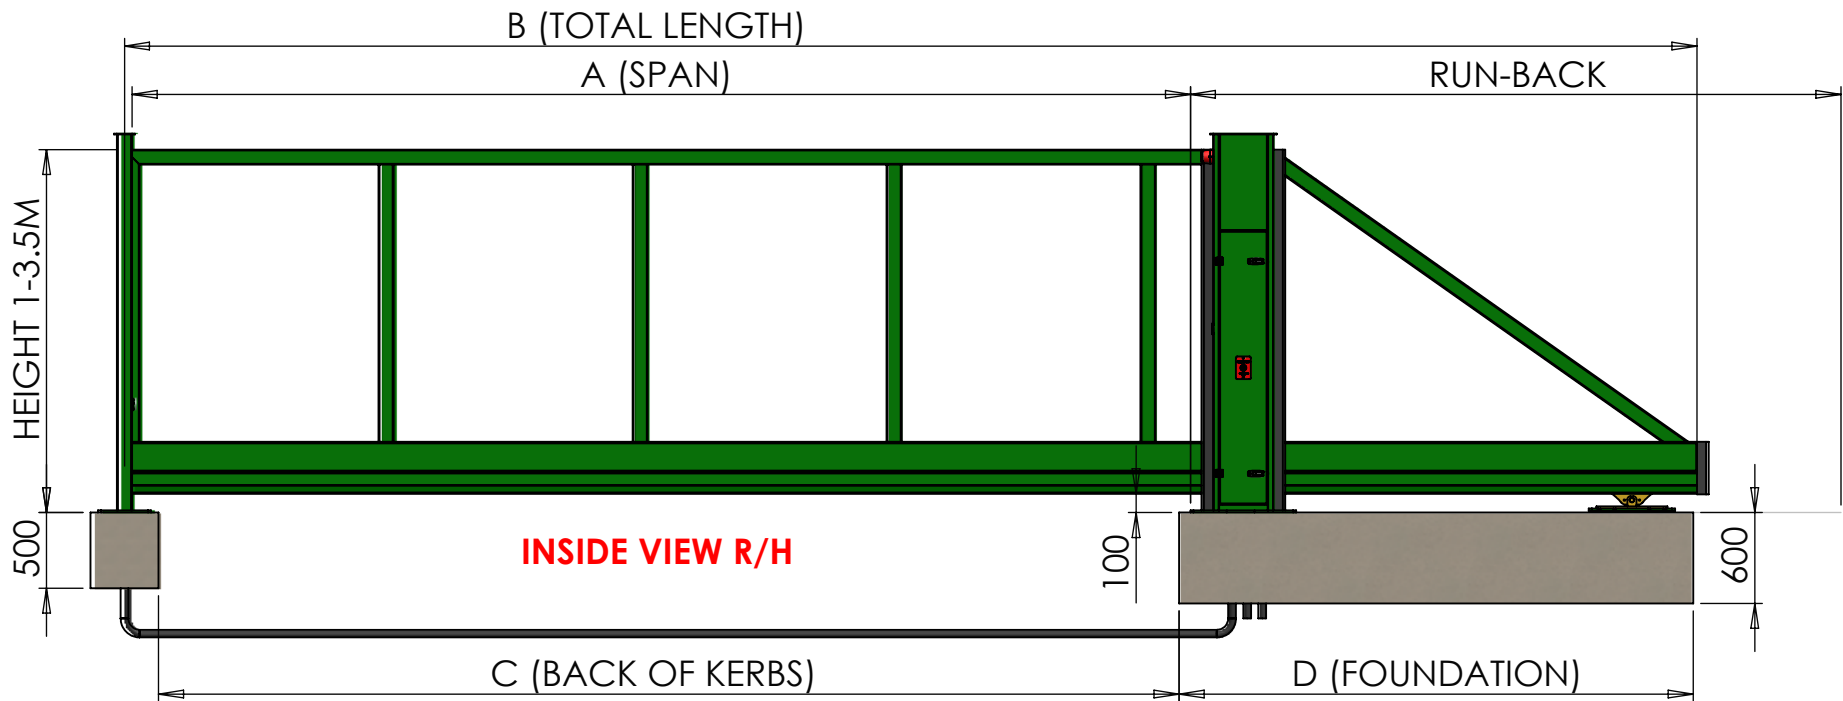

FOUNDATIONS
CONCTRETE TO BE CAST A MINIMUM
OF 7 DAYS! GRADE C35, ALL
FOUNDATIONS TO BE SMOOTH, FLAT
LEVEL WITH EACH OTHER!

DUCTING NOTES
DUCTING REQUIRED TO BOTH
STANCHION & CLOSING POST PENDING
SITE SURVEY! 50MM DIA OR LARGER
DEPENDING ON REQUIREMENTS.
**ALWAYS KEEP POWER SEPERATE FROM
ACCESS DUCTS!**

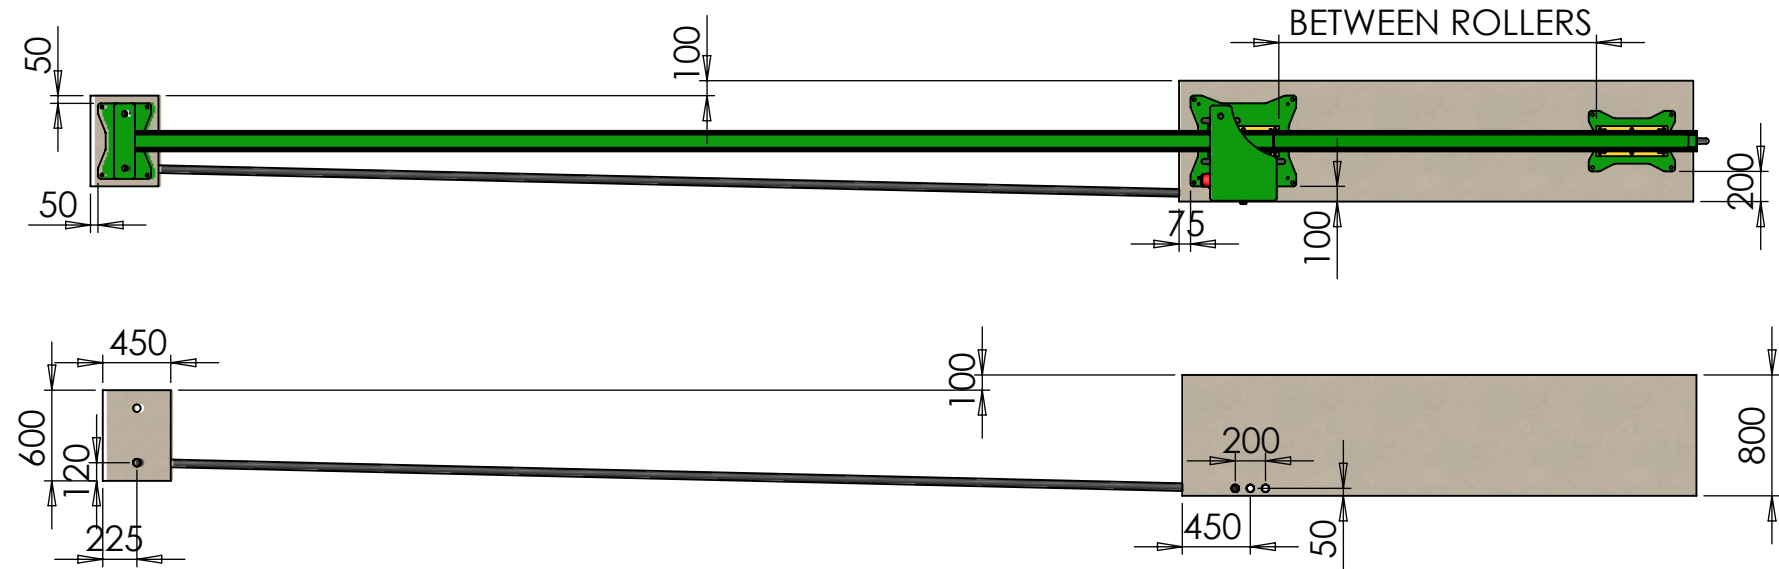

**INDICATIVE GENERIC DRAWING ONLY, NOT TO
BE USED FOR CONSTRUCTION**

LETTER	MEASUREMENT
A	
B	
C	
D	
E	
HEIGHT	

A (GATE SPAN)	B (TOTAL LENGTH)	C (BACK OF KERBS)	D (FOUNDATION)	E (RUN-BACK REQUIRED)	BETWEEN ROLLERS
6500	9750	6250	3250	9900	1950
7000	10400	6750	3400	10600	2100
7500	11050	7250	3550	11250	2250
8000	11700	7750	3700	11950	2400
8500	12350	8250	3850	12550	2550
9000	13000	8750	4000	13200	2700
9500	13650	9250	4150	13850	2850
10000	14300	9750	4300	14500	3000
10500	14950	10250	4450	15150	3150
11000	15600	10750	4600	15800	3300
11500	16250	11250	4750	16450	3450
12000	16900	11750	4900	17100	3600
12500	17550	12250	5050	17750	3750
13000	18200	12750	5200	18350	3900

OPERATING SUPPLY	230V - 1 PH - 6A
DUTY RATING	100% CONTINUOUS
DRIVE UNIT	3 - PH - WORM DRIVE GEARBOX C/W MANUAL RELEASE
SAFETY FEATURES	PHOTOCELLS, SAFETY EDGES, FLASHING LIGHTS
OPTIONAL ACCESSORIES	LOOP, INTERCOM, KEYPAD, PUSH BUTTON, CARD, RADIO, ANPR, ACCESS POST

**10M SPAN AND OVER
MAG 2 SYSTEM**

**BUILT IN TWO PARTS
BUILT IN TWO PARTS**

UNLESS OTHERWISE SPECIFIED:		NAME	DATE	IF IN DOUBT STOP , ASK!		
DIMENSIONS ARE IN MILLIMETERS SURFACE FINISH: TOLERANCES: LINEAR: ANGULAR:	DRAWN	O JONES		TITLE: HEAVY DUTY GATE		
	CHECKED					
	ENG APPR.					
	MFG APPR.					
INTERPRET GEOMETRIC TOLERANCING PER:	Q.A.			SIZE A3		
MATERIAL	PROPRIETARY AND CONFIDENTIAL THE INFORMATION CONTAINED IN THIS DRAWING IS THE SOLE PROPERTY OF THE GATE MANUFACTURER. ANY REPRODUCTION IN PART OR AS A WHOLE WITHOUT THE WRITTEN PERMISSION OF THE GATE MANUFACTURER IS PROHIBITED.					
FINISH				DWG. NO. D5800 LAYOUT		REV
				SCALE: 1:50		WEIGHT:
				SHEET 1 OF 1		