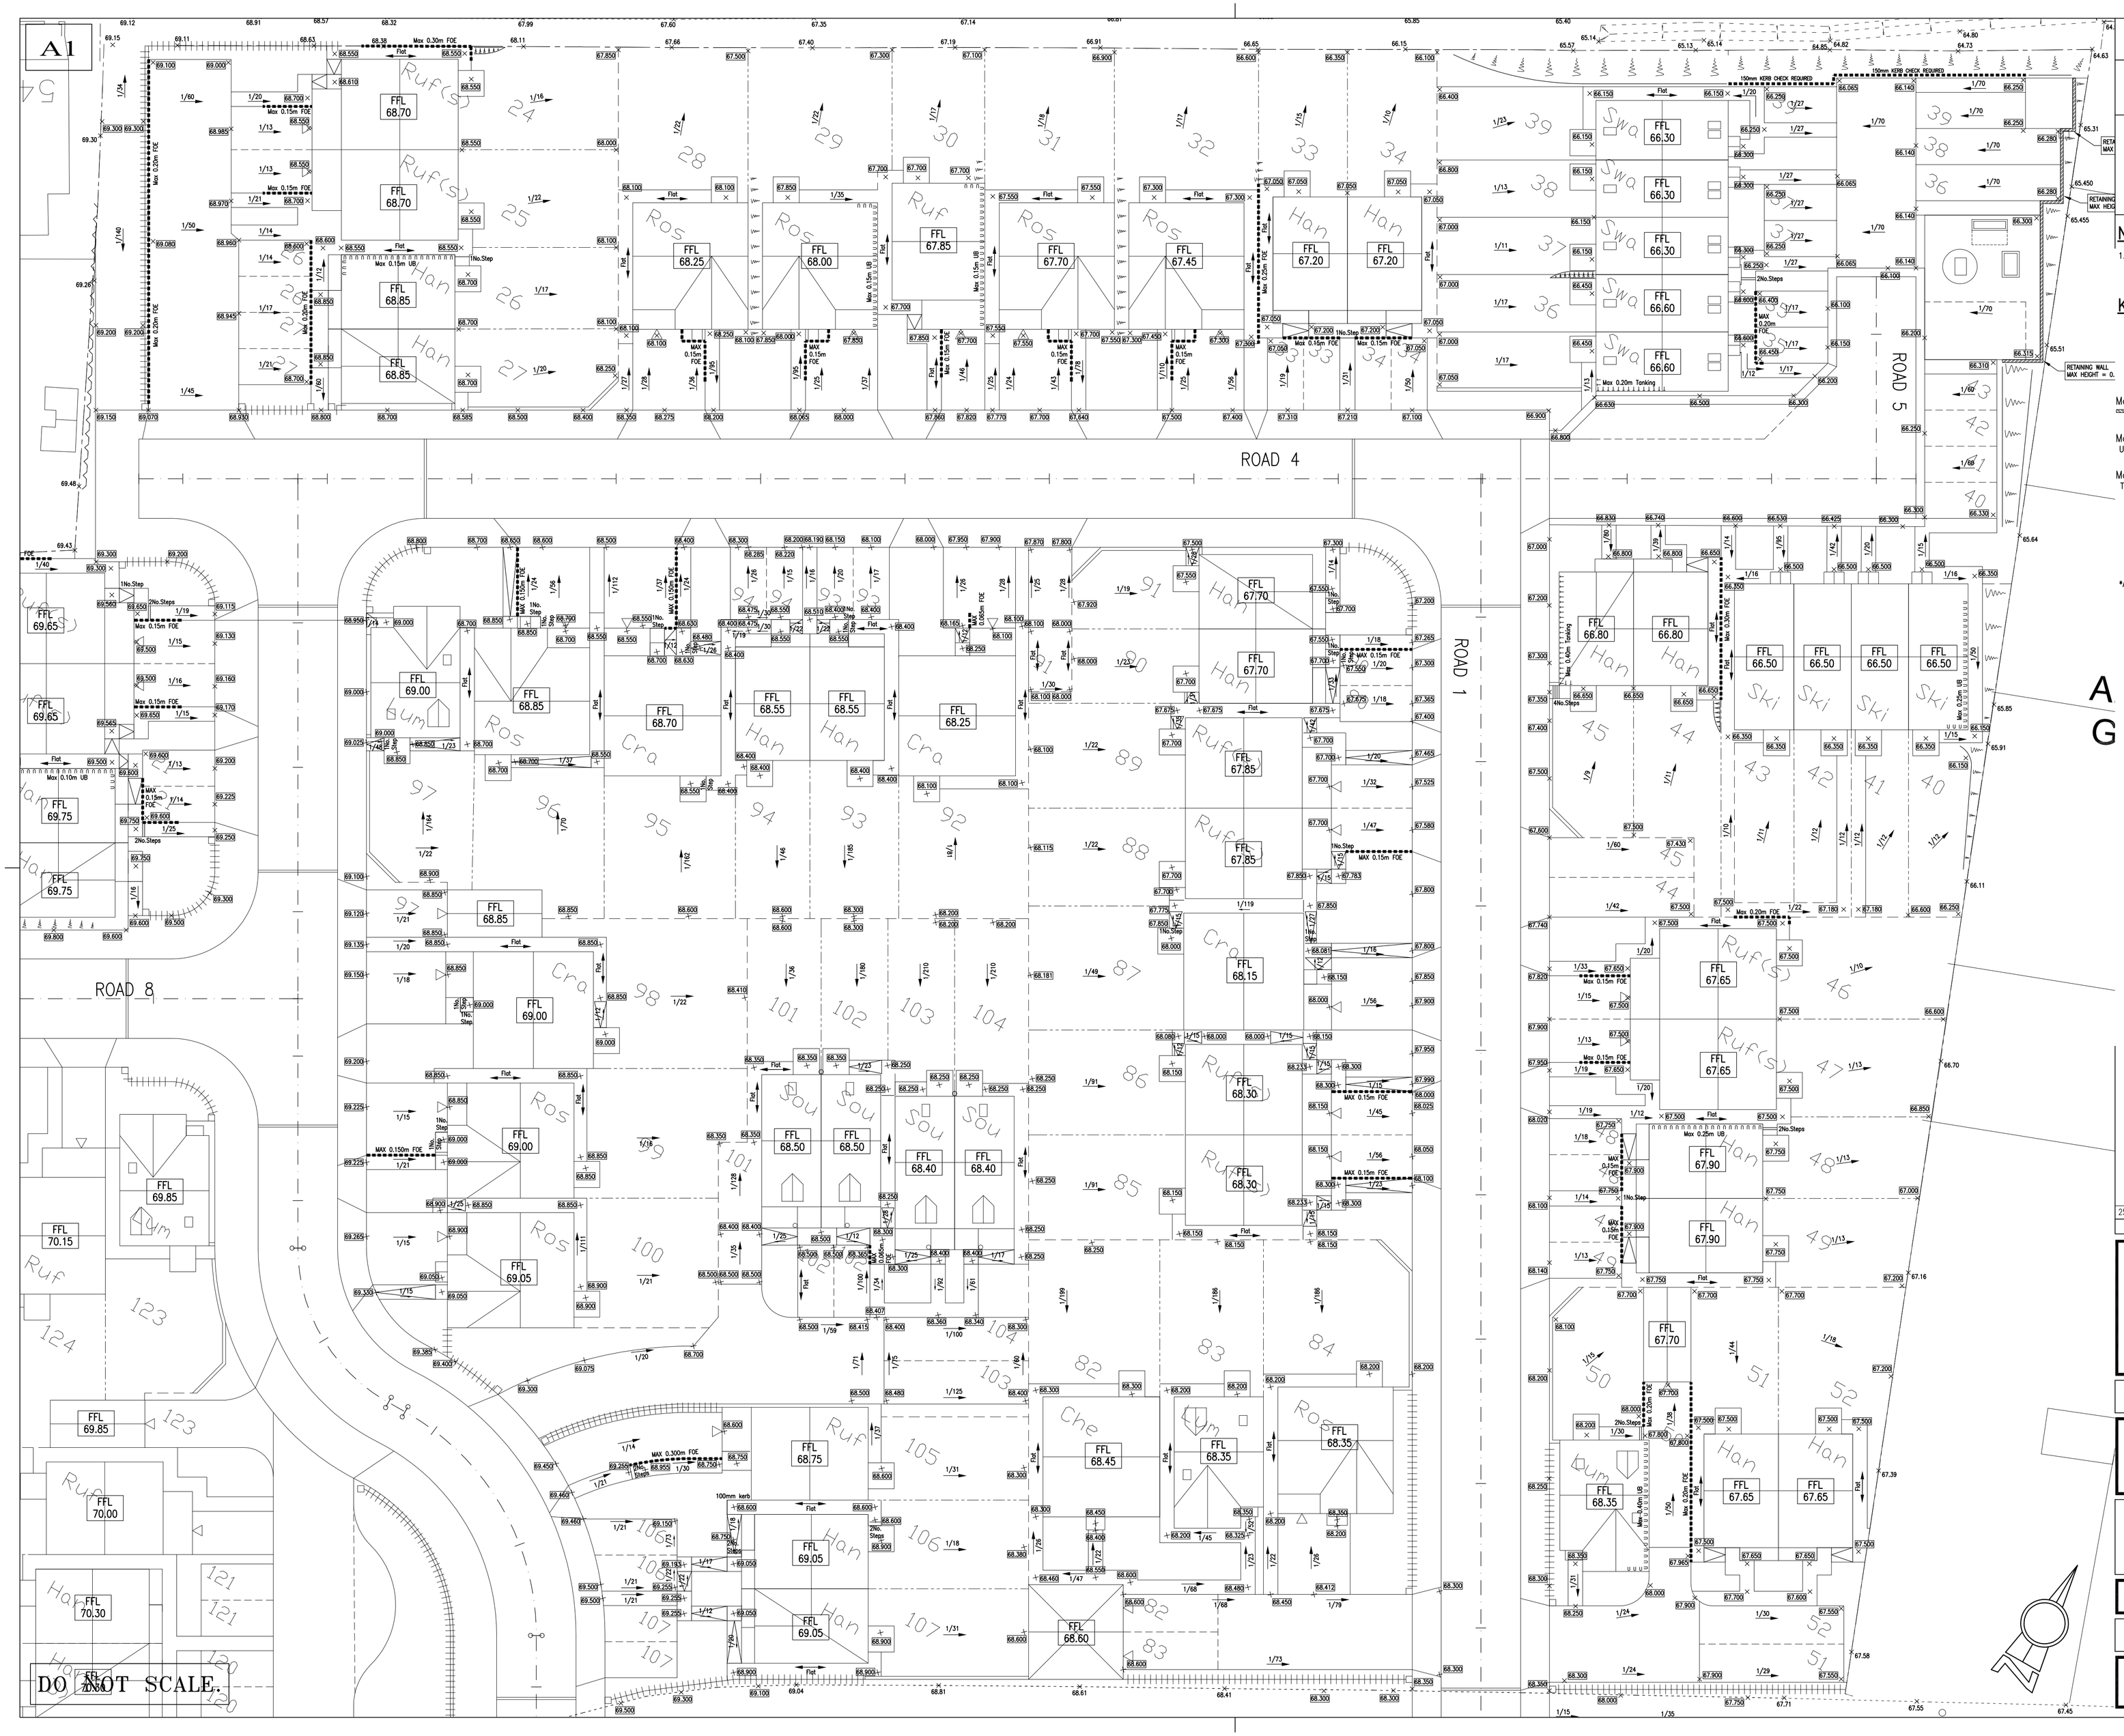

Only PDF/DWF Issues of this drawing are controlled. All other formats (eg. DWG AutoCAD FILES) are UN-controlled and are used at your own risk.

This drawing is copyright ©.It is sent to you in confidence and must not be copied, used or disclosed to any third parties without 3E permission. It remains the property of 3E and must be returned on request.

Contractors should refer to the residual risks contained in the CDM Pre Construction Information before carrying out any site operations and should not issue parts of this drawing without including the CDM notes and references. This information will include details of the SIGNIFICANT risks which 3E have considered beyond that which a competent contractor should be aware.

NOTES –

1. THIS DRAWING IS TO BE READ IN CONJUNCTION WITH ALL RELEVANT 3E, ARCHITECT'S AND M&E CONSULTANTS DRAWINGS AND PROJECT SPECIFICATIONS.

KEY

116.09	Proposed Level
116.09	Existing Level
1/??	Proposed Gradient
Max ?.?m RW	Proposed Retaining Wall (max height shown)
Max ?.?m UB U U U U U U	Proposed Additional Under Build (max height shown)
Max ?.?m T T T T T T	Proposed Tanking (max height shown) Alternatively, stepped DPC.
	Slope Max 1 in 2

All levels shown are approximate and may vary to suit on site conditions

Date	Revisions	Drawn	Rev.
25.06.13	INITIAL ISSUE	JM	P1

3E consulting engineers
4 calder close
calder park
wakefield
WF4 3BA
t 01924 240420
f 01924 240421
www.3econsult.com

Client
Persimmon Homes West Yorkshire

Project
Midland Road, Royston

Title
External Works Details
Sheet 2 of 3

Scale	Drawn	Checked	Date
1:200	JM	AL	JUN 13

Drawing Status
Preliminary

Job No.	Drawing No.	Revision
12040	C3001	P1