


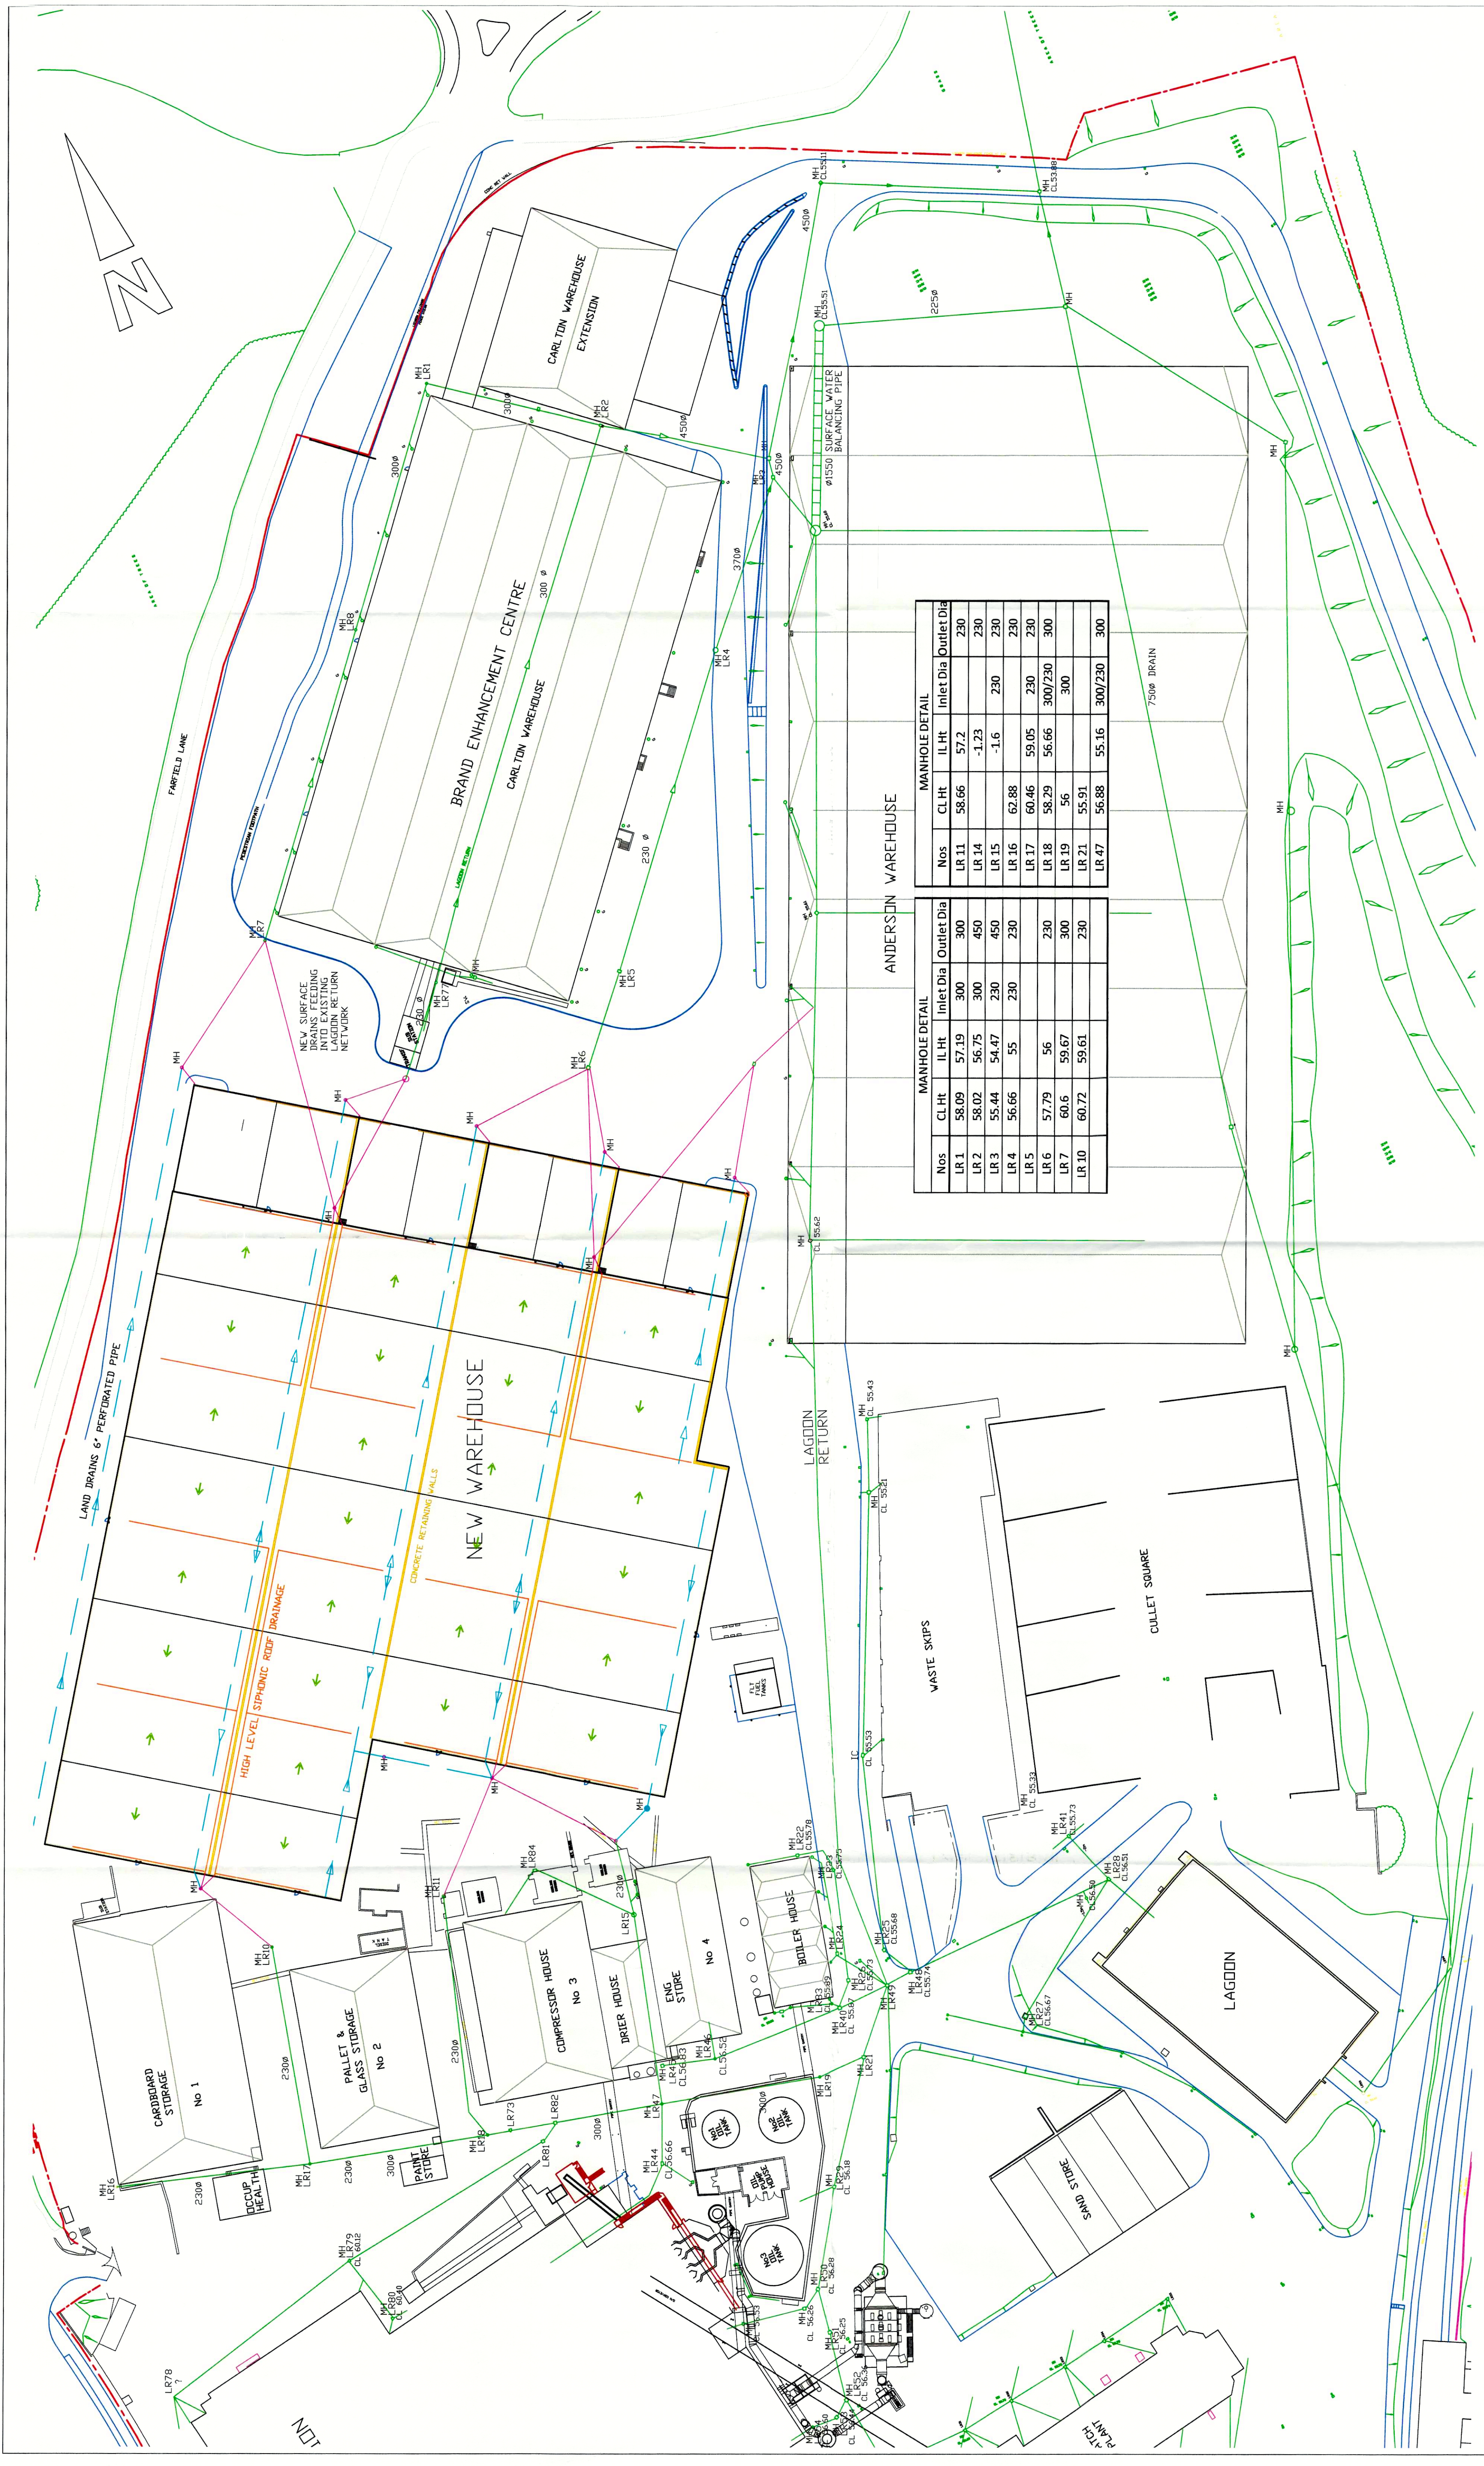

This design is neither sold nor given, but loaned. It is copyright and remains the property of
ARDAGH GROUP
It is strictly confidential and must not be lent, copied or reproduced without permission, and is subject to recall

REV	DATE	REVISION	REV	BY	DATE	REVISION
C	21/06/2018	Manhole & Pipe detail table added				
B	16/04/2018	Canopy elevation updated. FFL specified for each bay				
A	12/2/2018	CINIC AREAS ADDED FOR TRAILER & BEC CAR PARK				

REV	BY	DATE	REVISION	REV	BY
-		-		-	
-		-		-	
-		-		-	



©

ArdaghGlass

ARDAGH GLASS LIMITED
MONK BRETTON
BARNSELEY
SOUTH YORKSHIRE
S71 2QG
TEL: 01226 710211
FAX: 01226 719133

DRAWN	DATE	DATE	DATE	DATE	TITLE
CHECKED					
APPR'D					
PROJECT					
PARENT					
SIZE	A1	HP	1050C	SCALE	1 : 600
DRG. No.	NW	P2-1-DR	REV.	C	