
Land Registry Official copy of title plan

Title number **SYK535434**
Ordnance Survey map reference **SE4104NW**
Scale **1:1250**
Administrative area **South Yorkshire: Barnsley**

© Crown Copyright. Produced by Land Registry. Reproduction in whole or in part is prohibited without the prior written permission of Ordnance Survey. Licence Number 100026316.

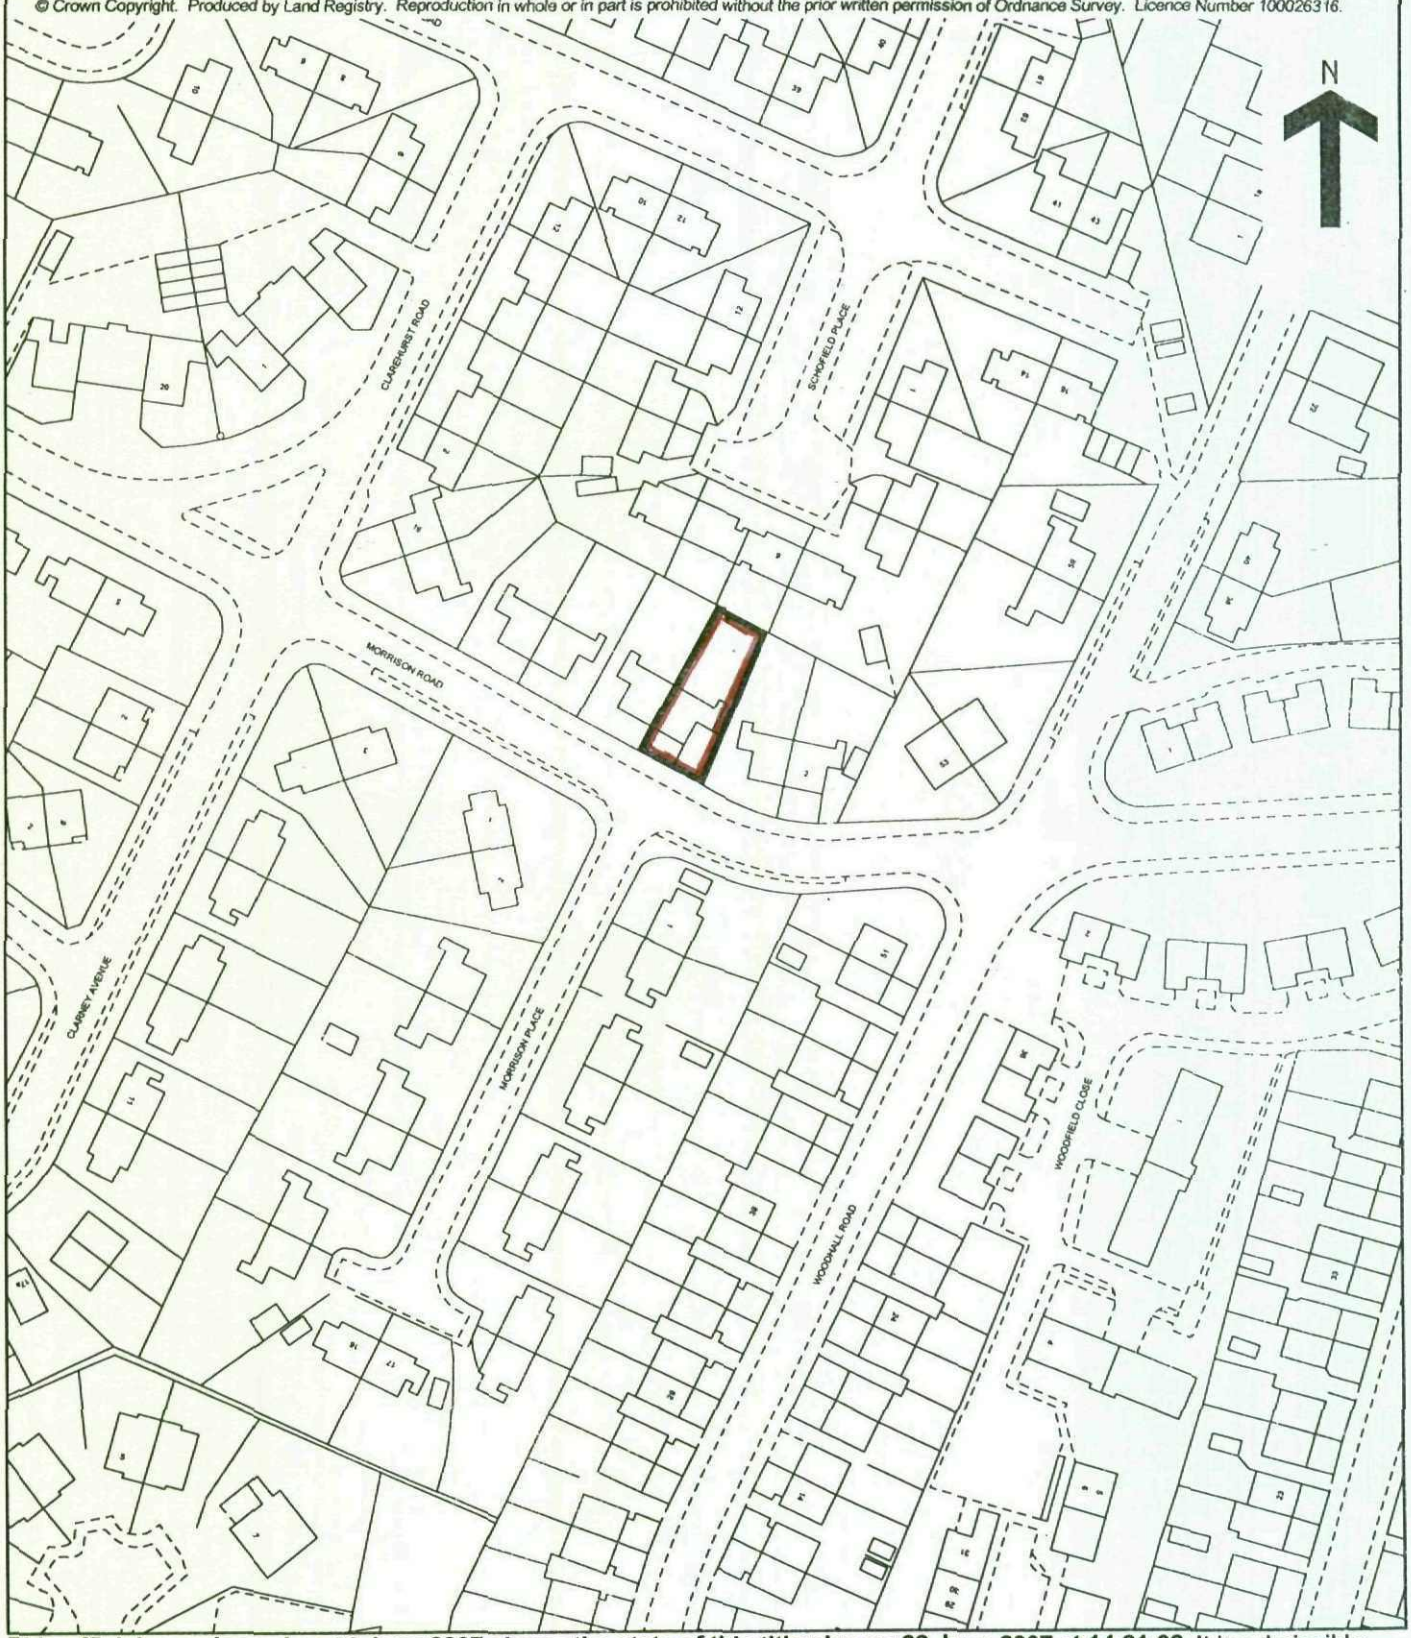

This official copy issued on 22 June 2007 shows the state of this title plan on 22 June 2007 at 14:21:08. It is admissible in evidence to the same extent as the original (s.67 Land Registration Act 2002).
This title plan shows the general position, not the exact line, of the boundaries. It may be subject to distortions in scale. Measurements scaled from this plan may not match measurements between the same points on the ground. See Land Registry Public Guide 7 - Title Plans.
This title is dealt with by Land Registry, Nottingham (East) Office.

P. Steel. H. Eastwood

PLAN REFERRED TO

DARFIELD



Area edged red : 290 m2 or thereabouts

BARNSLEY METROPOLITAN BOROUGH COUNCIL
PROPERTY AND PROCUREMENT
ASSISTANT EXECUTIVE DIRECTOR: MR A.WHITE
SPRINGFIELD HOUSE, SPRINGFIELD STREET, BARNSLEY, S70 6HH
Fax: (01226) 774399
E-mail: Property&Procurement@barnsley.gov.uk
www.barnsley.gov.uk

The material contained in this plot has been based upon an Ordnance Survey Map with the permission of the Controller of Her Majesty's Stationery Office. © Crown Copyright. Unauthorised reproduction infringes Crown Copyright and may lead to prosecution or civil proceedings. Ordnance Survey Licence No: 100022264

SCALE: 1:500

PLAN NO.	SH3785A	DATE: 12/04/