
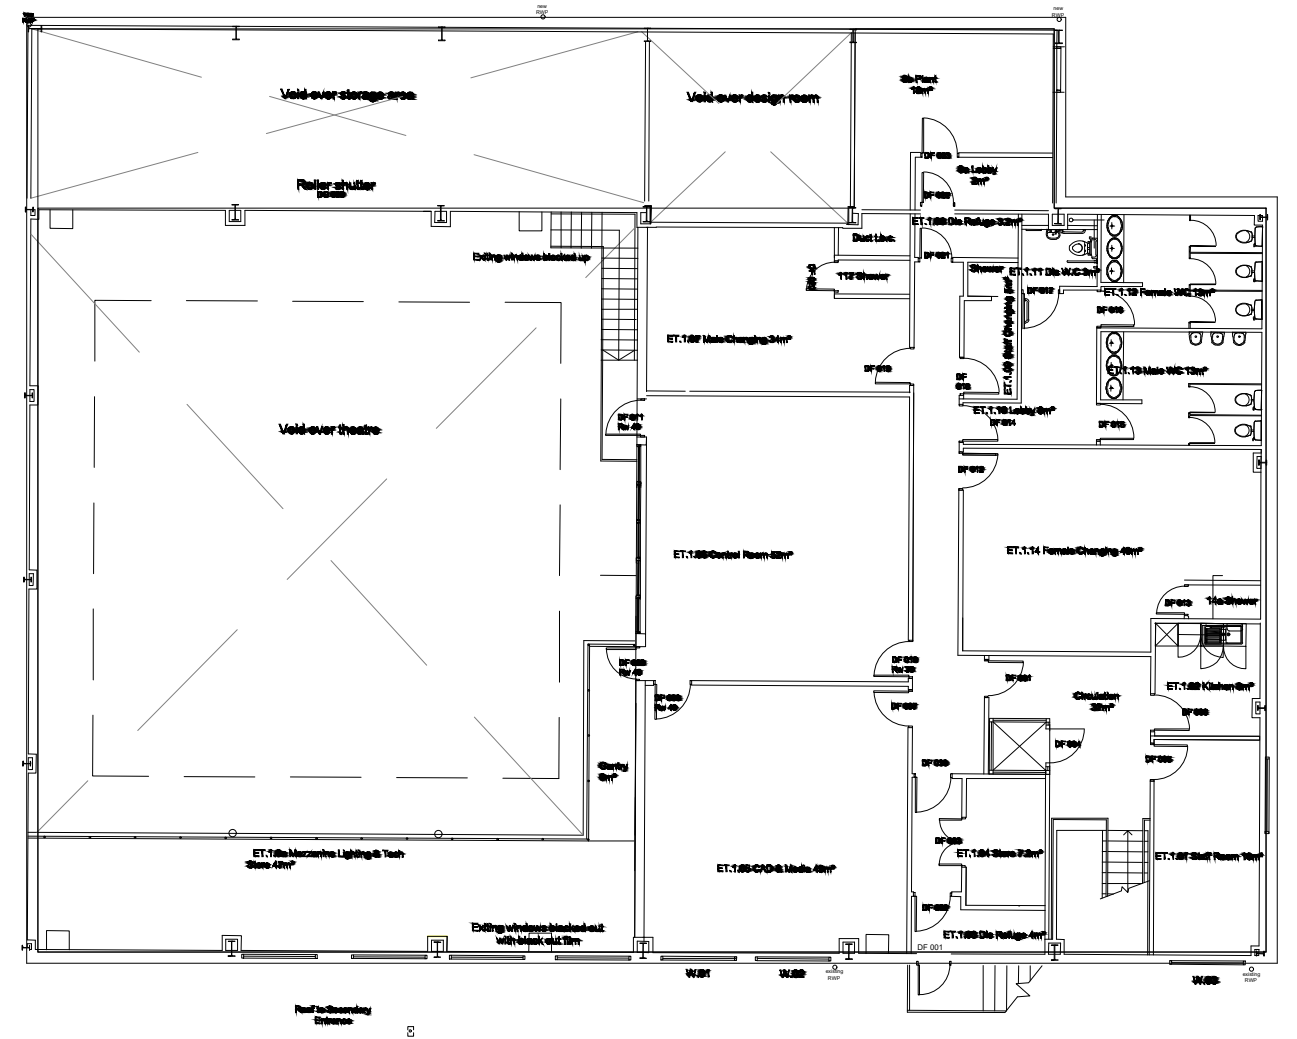


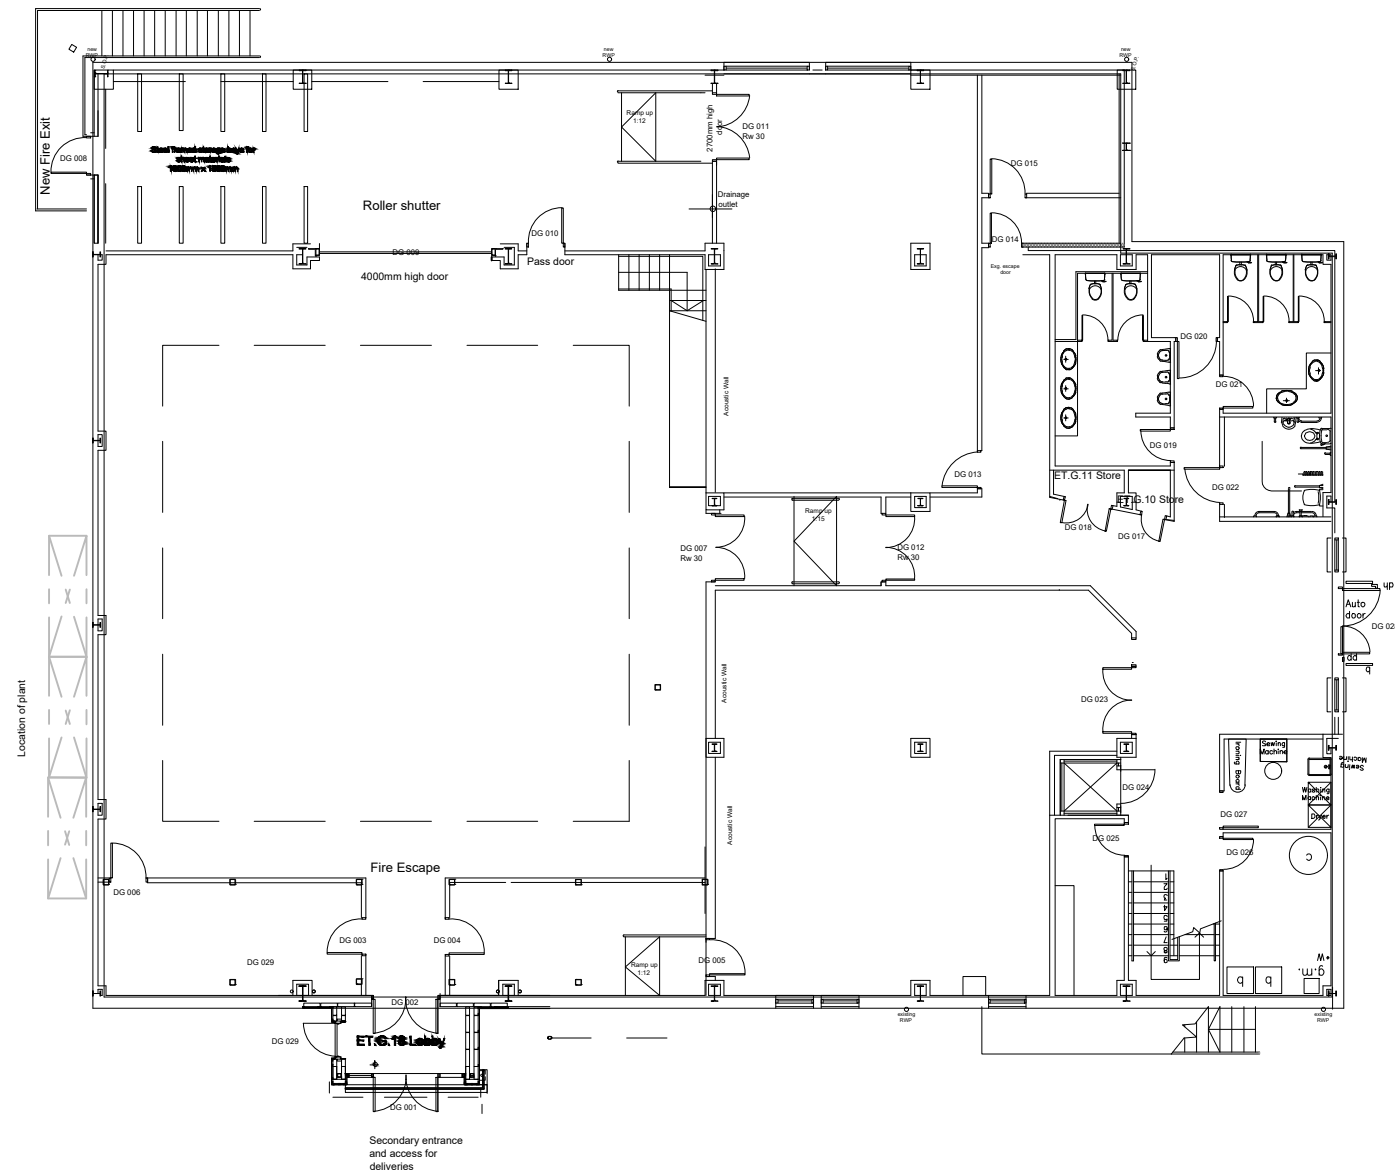

stem
Architects Ltd

22 Brayford Wharf North
Lincoln
LN1 1BN

E info@stemarchitects.co.uk
T +44 (0)1522 515900

stemarchitects.co.uk

PROJECT. **Electric Theatre**

DWG TITLE. **Existing Plans**

DWG No. **1000**

SCALE. A3 @ 1:200