

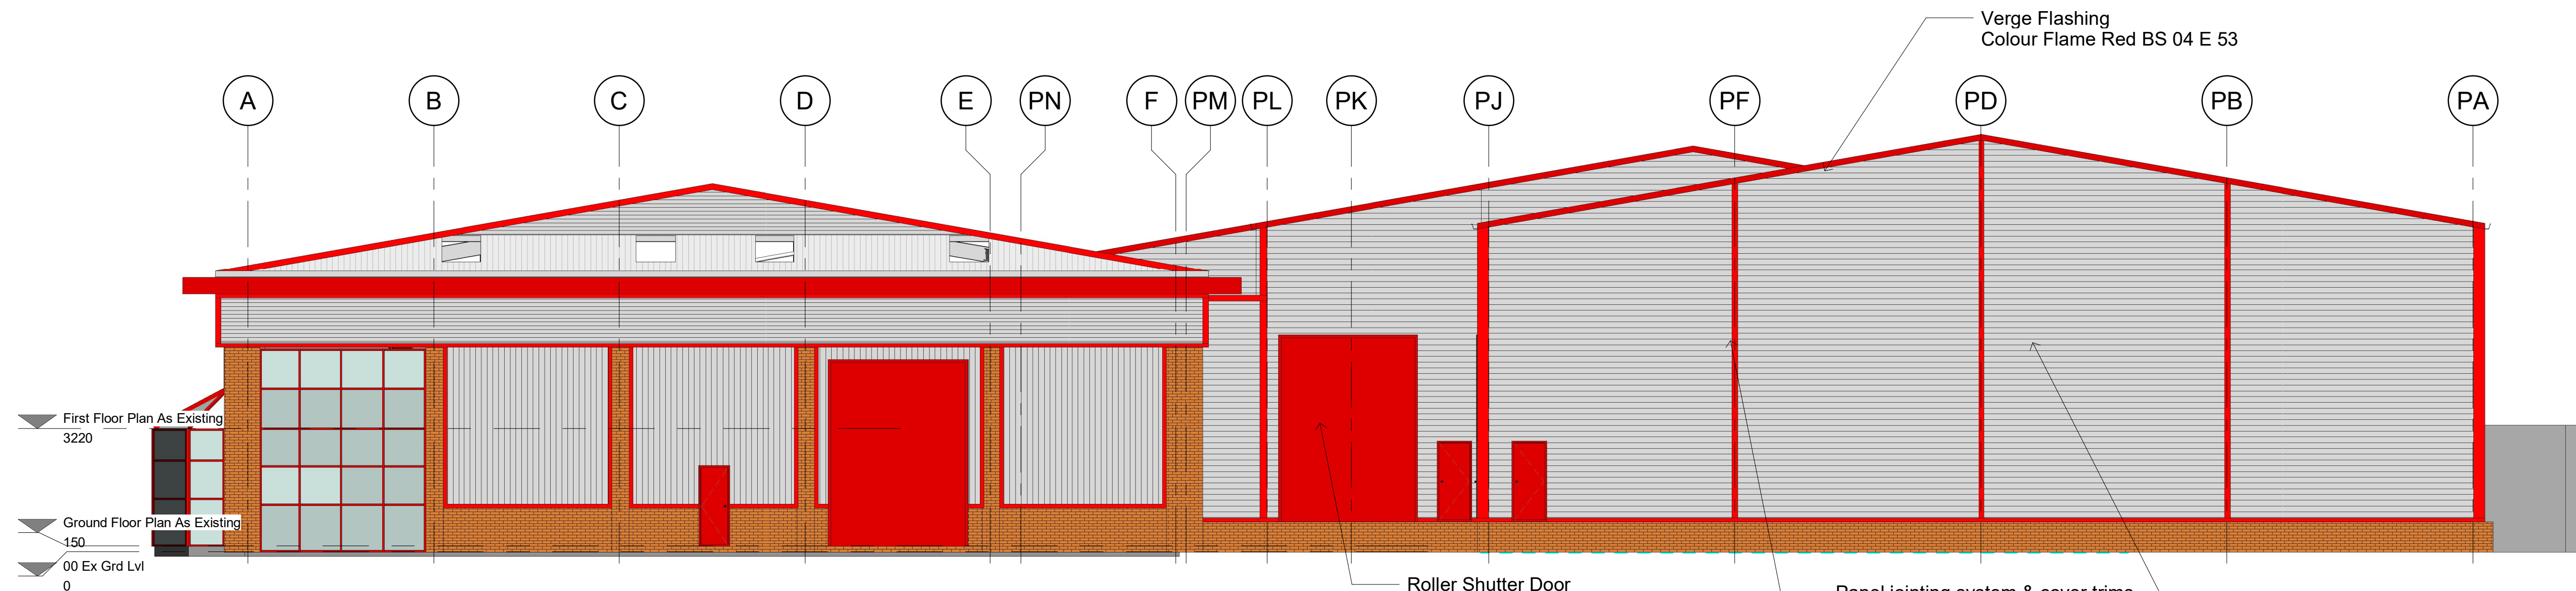


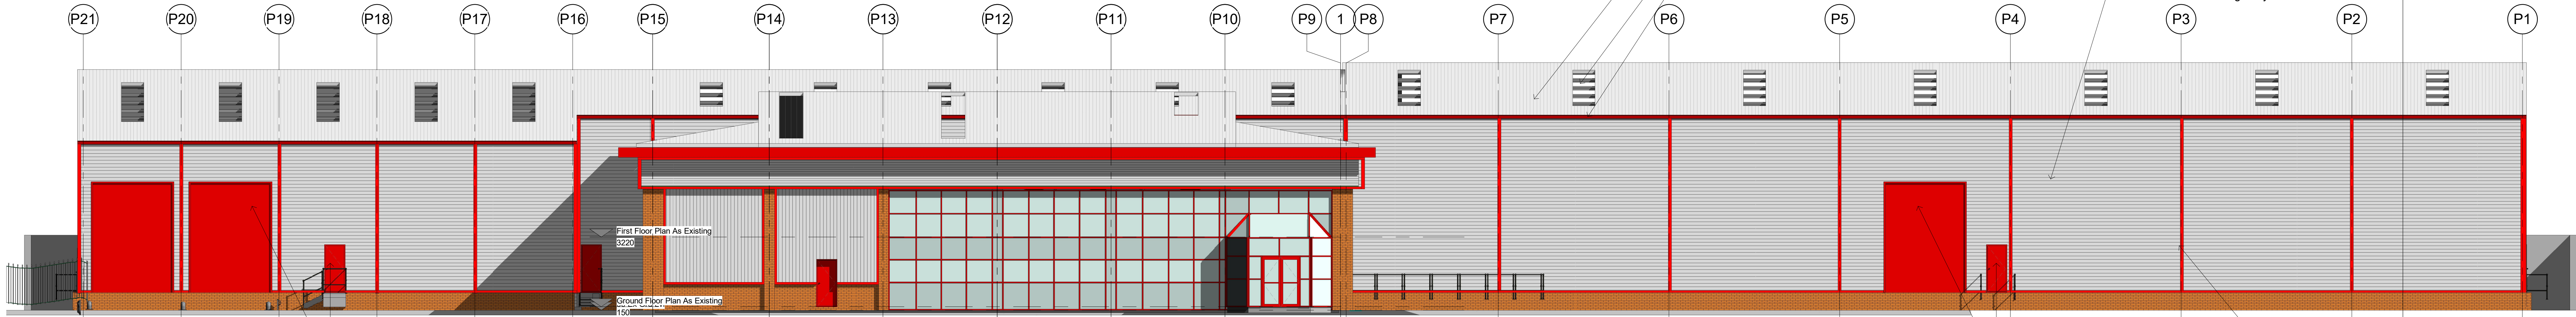


2 Elevation 2 West Landscape Omitted
1 : 100


1 Elevation Reference Plan..
1 : 1000

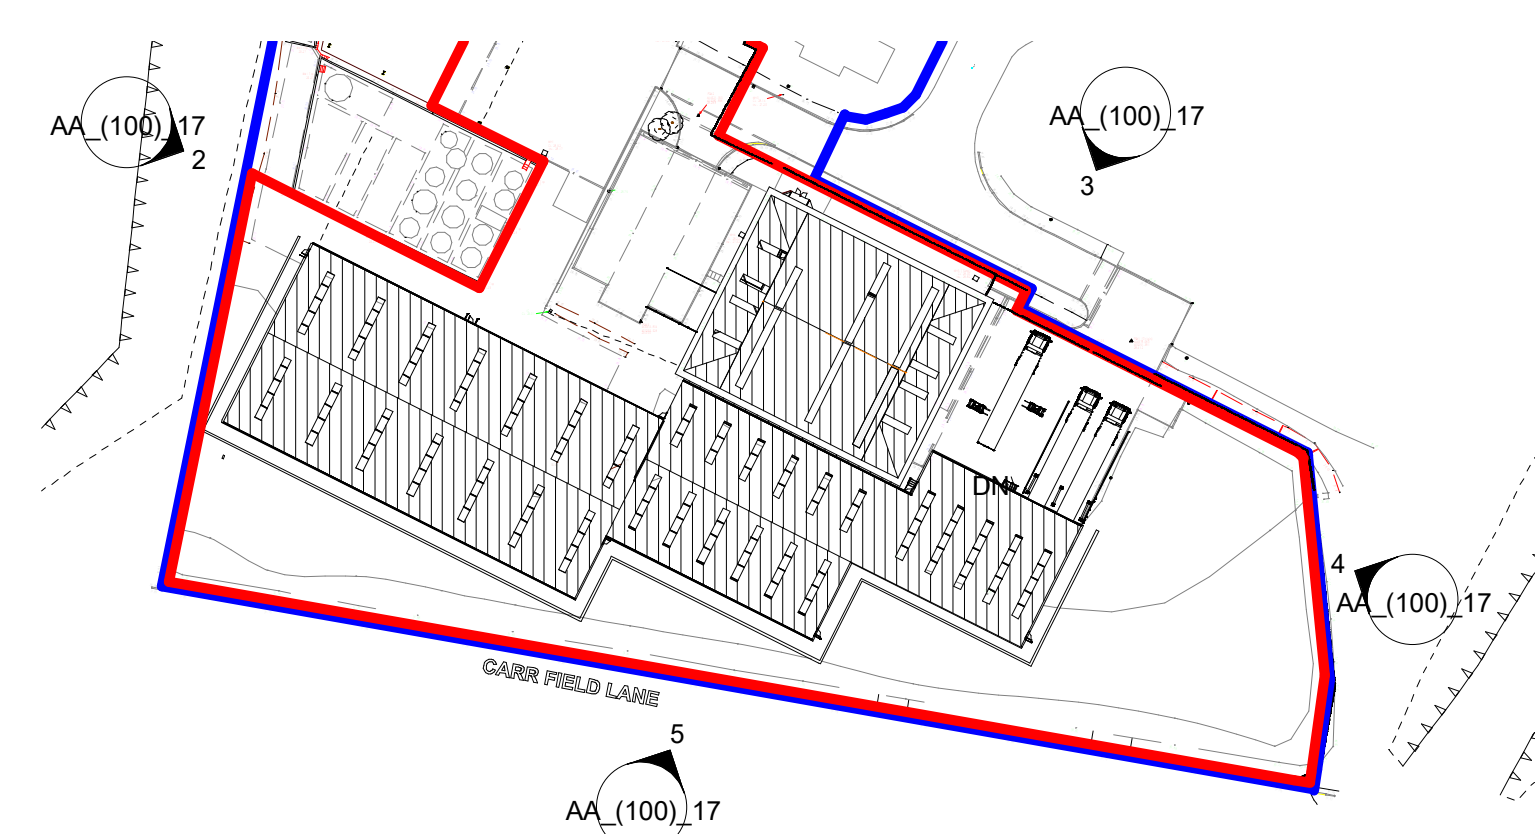

3 Elevation 3 North Landscape Omitted
1 : 100

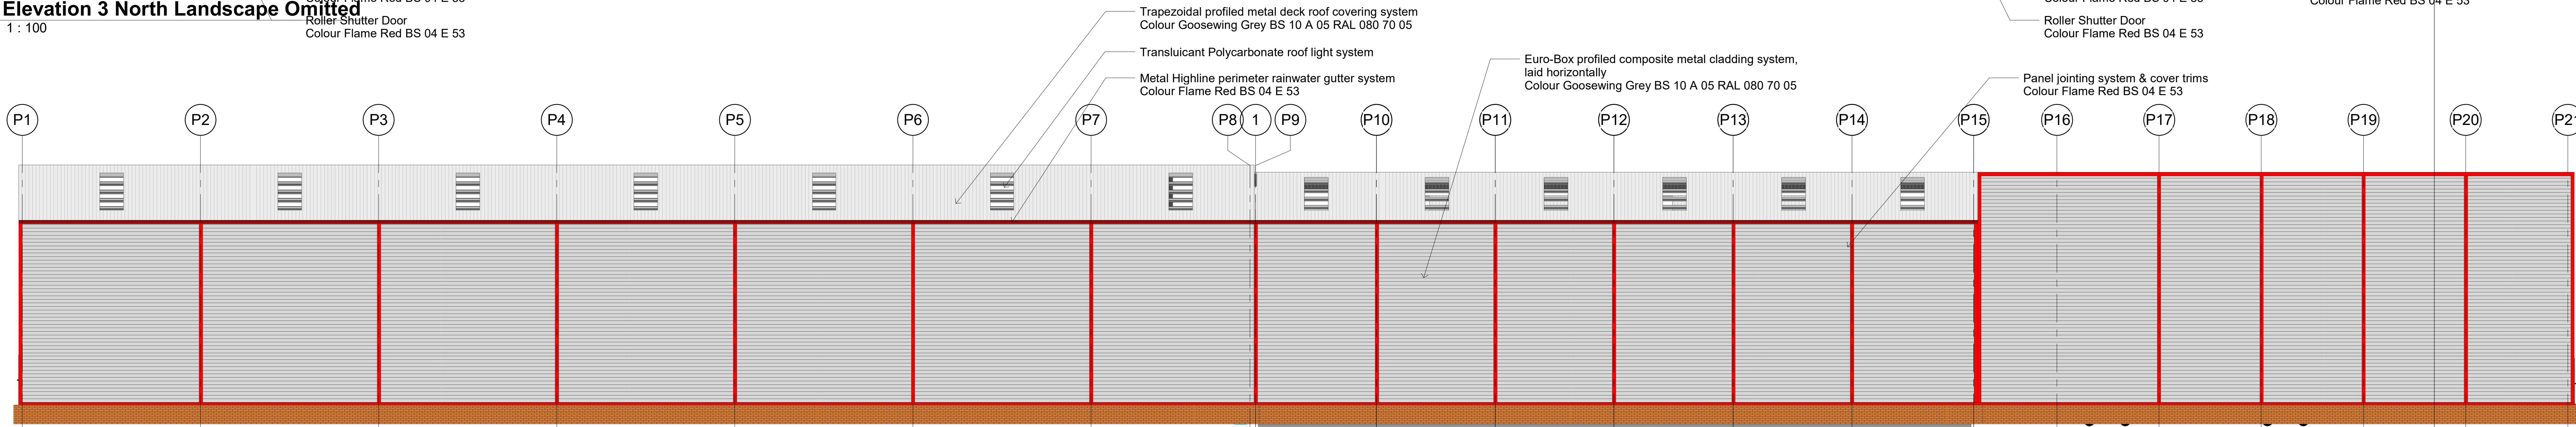

5 Elevation 5 South Landscape Omitted
1 : 100

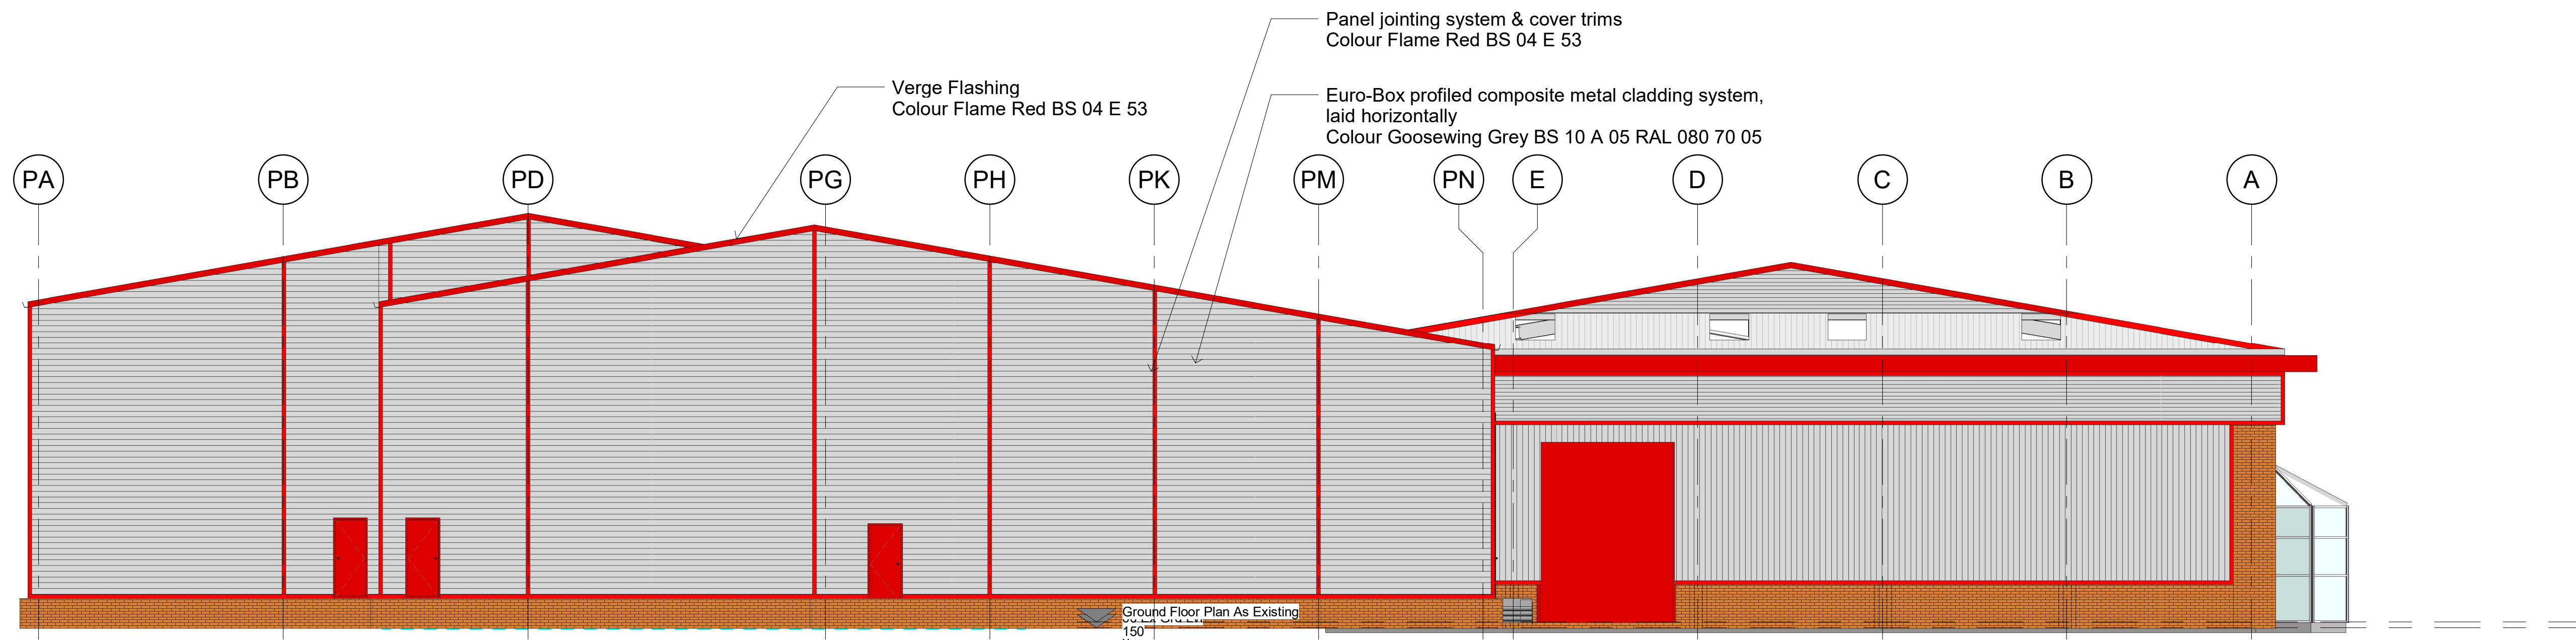

4 Elevation 4 East Landscape Omitted
1 : 100

Rev	Date	Description	DR	CH
1	02/01/2019	As indicated		



GGP CONSULT
CONSULTING ENGINEERS
ARCHITECTS
PROJECT MANAGEMENT
2 Hallam Road
Priory Park East
HULL HU4 7DY
United Kingdom
Telephone (+44) 01482 627963
Fax (+44) 01482 641736
Email info@ggpconsult.co.uk

Client: Granville Oil & Chemicals Ltd.
Job Title: Proposed Extension Unit 28 Goldthorpe Industrial Estate Rotherham

Drawing Title: Elevations 2 of 2 As Proposed

Status: PLANNING

Scale: As indicated Date: 02/01/2019

Drawn By: Author Checked: Approver

Dwg No: 27988 AA_(100)_17 Rev: