



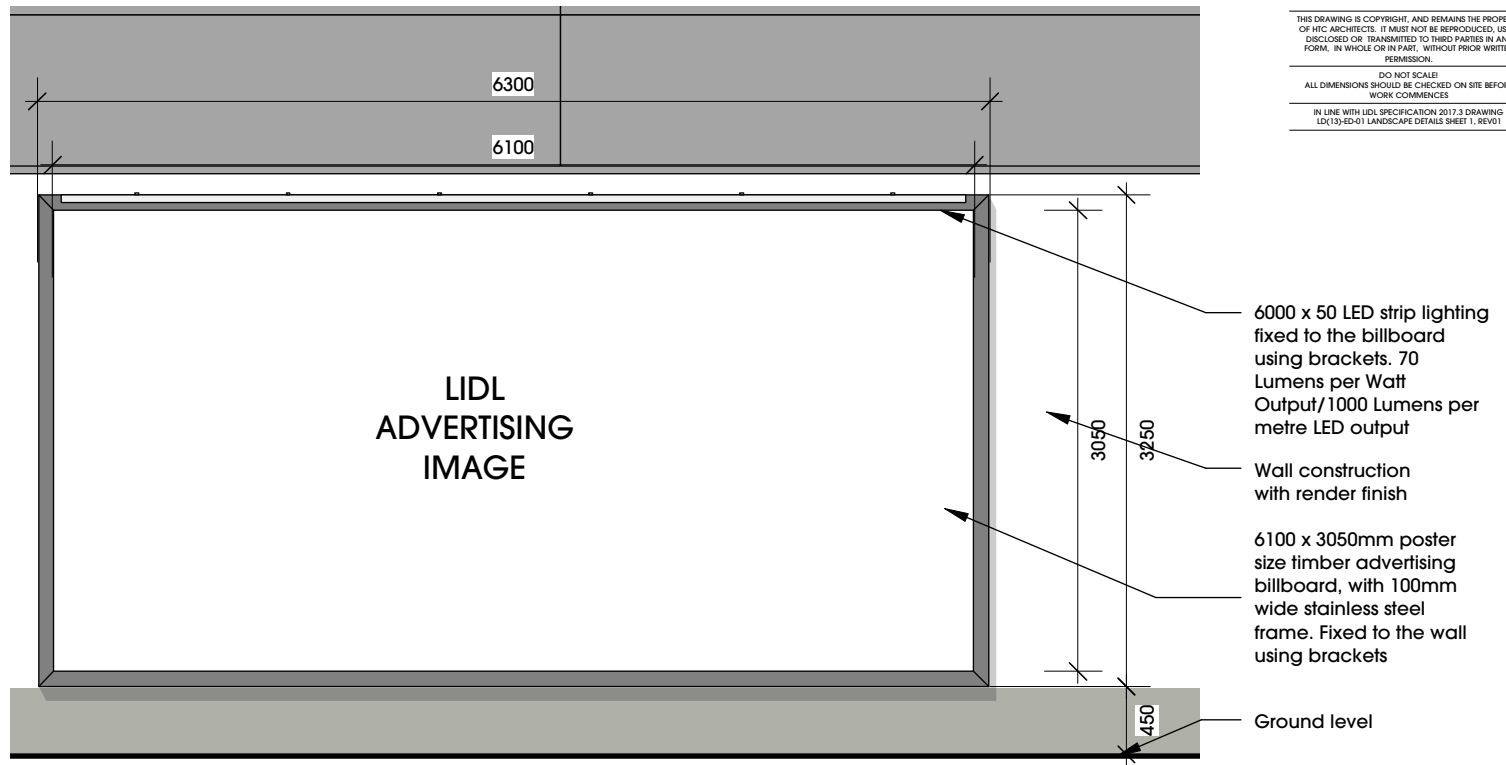

Front Elevation

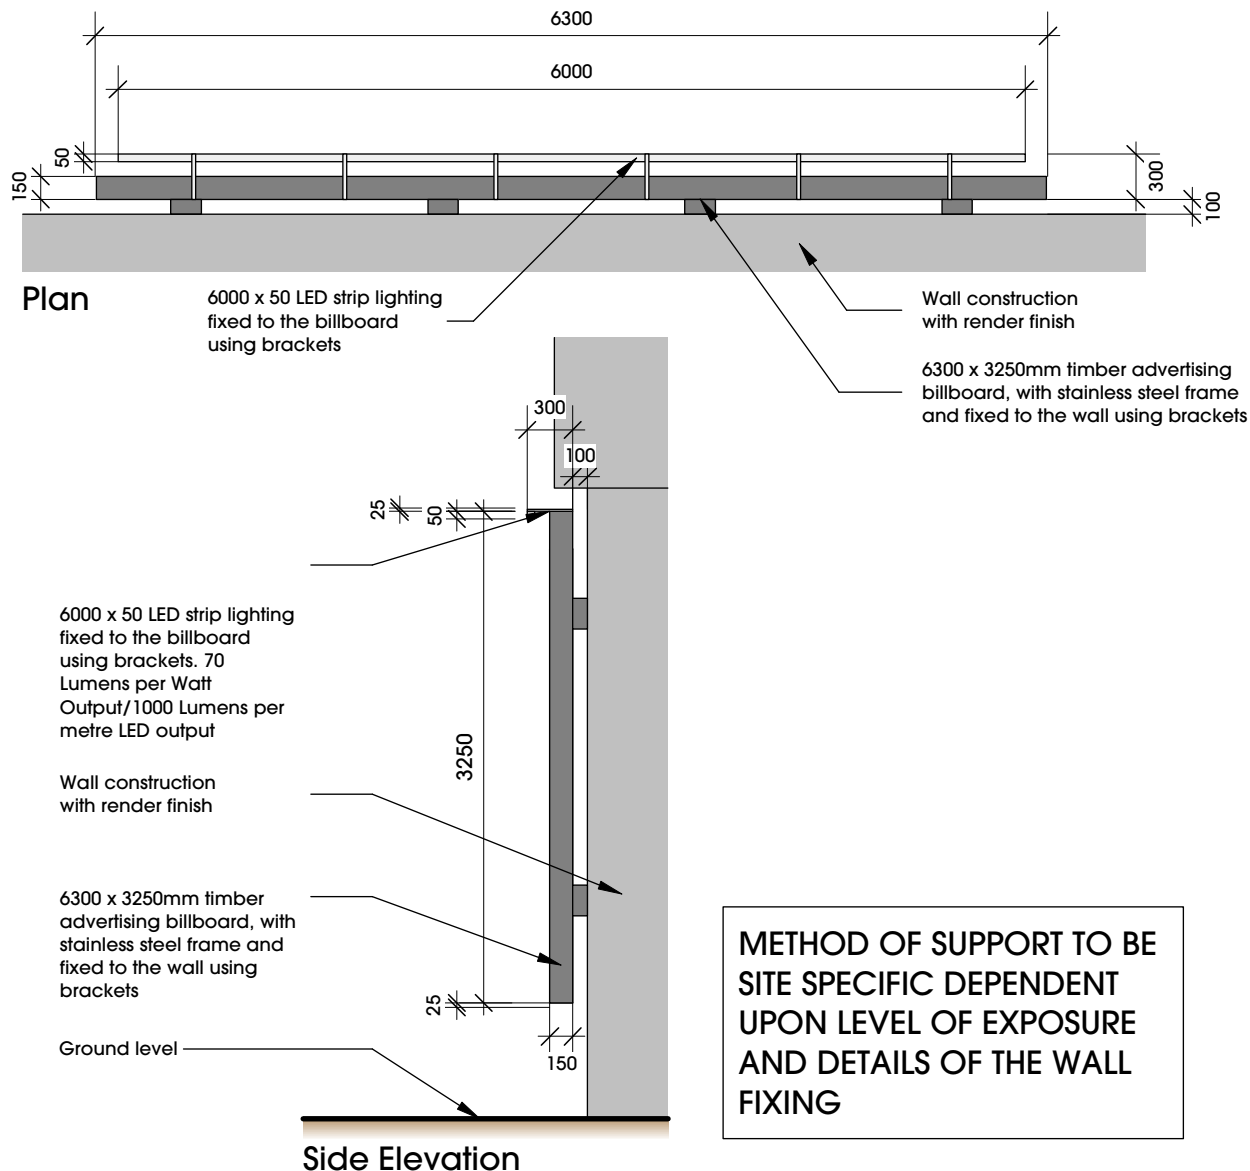

METHOD OF SUPPORT TO BE
SITE SPECIFIC DEPENDENT
UPON LEVEL OF EXPOSURE
AND DETAILS OF THE WALL
FIXING