


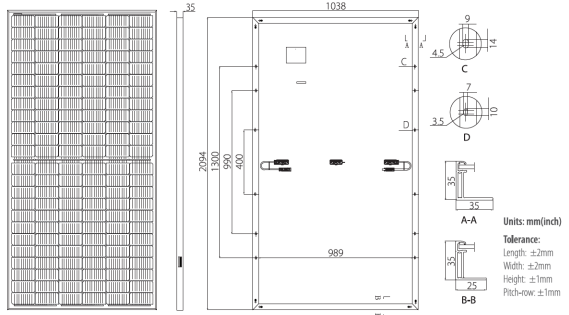


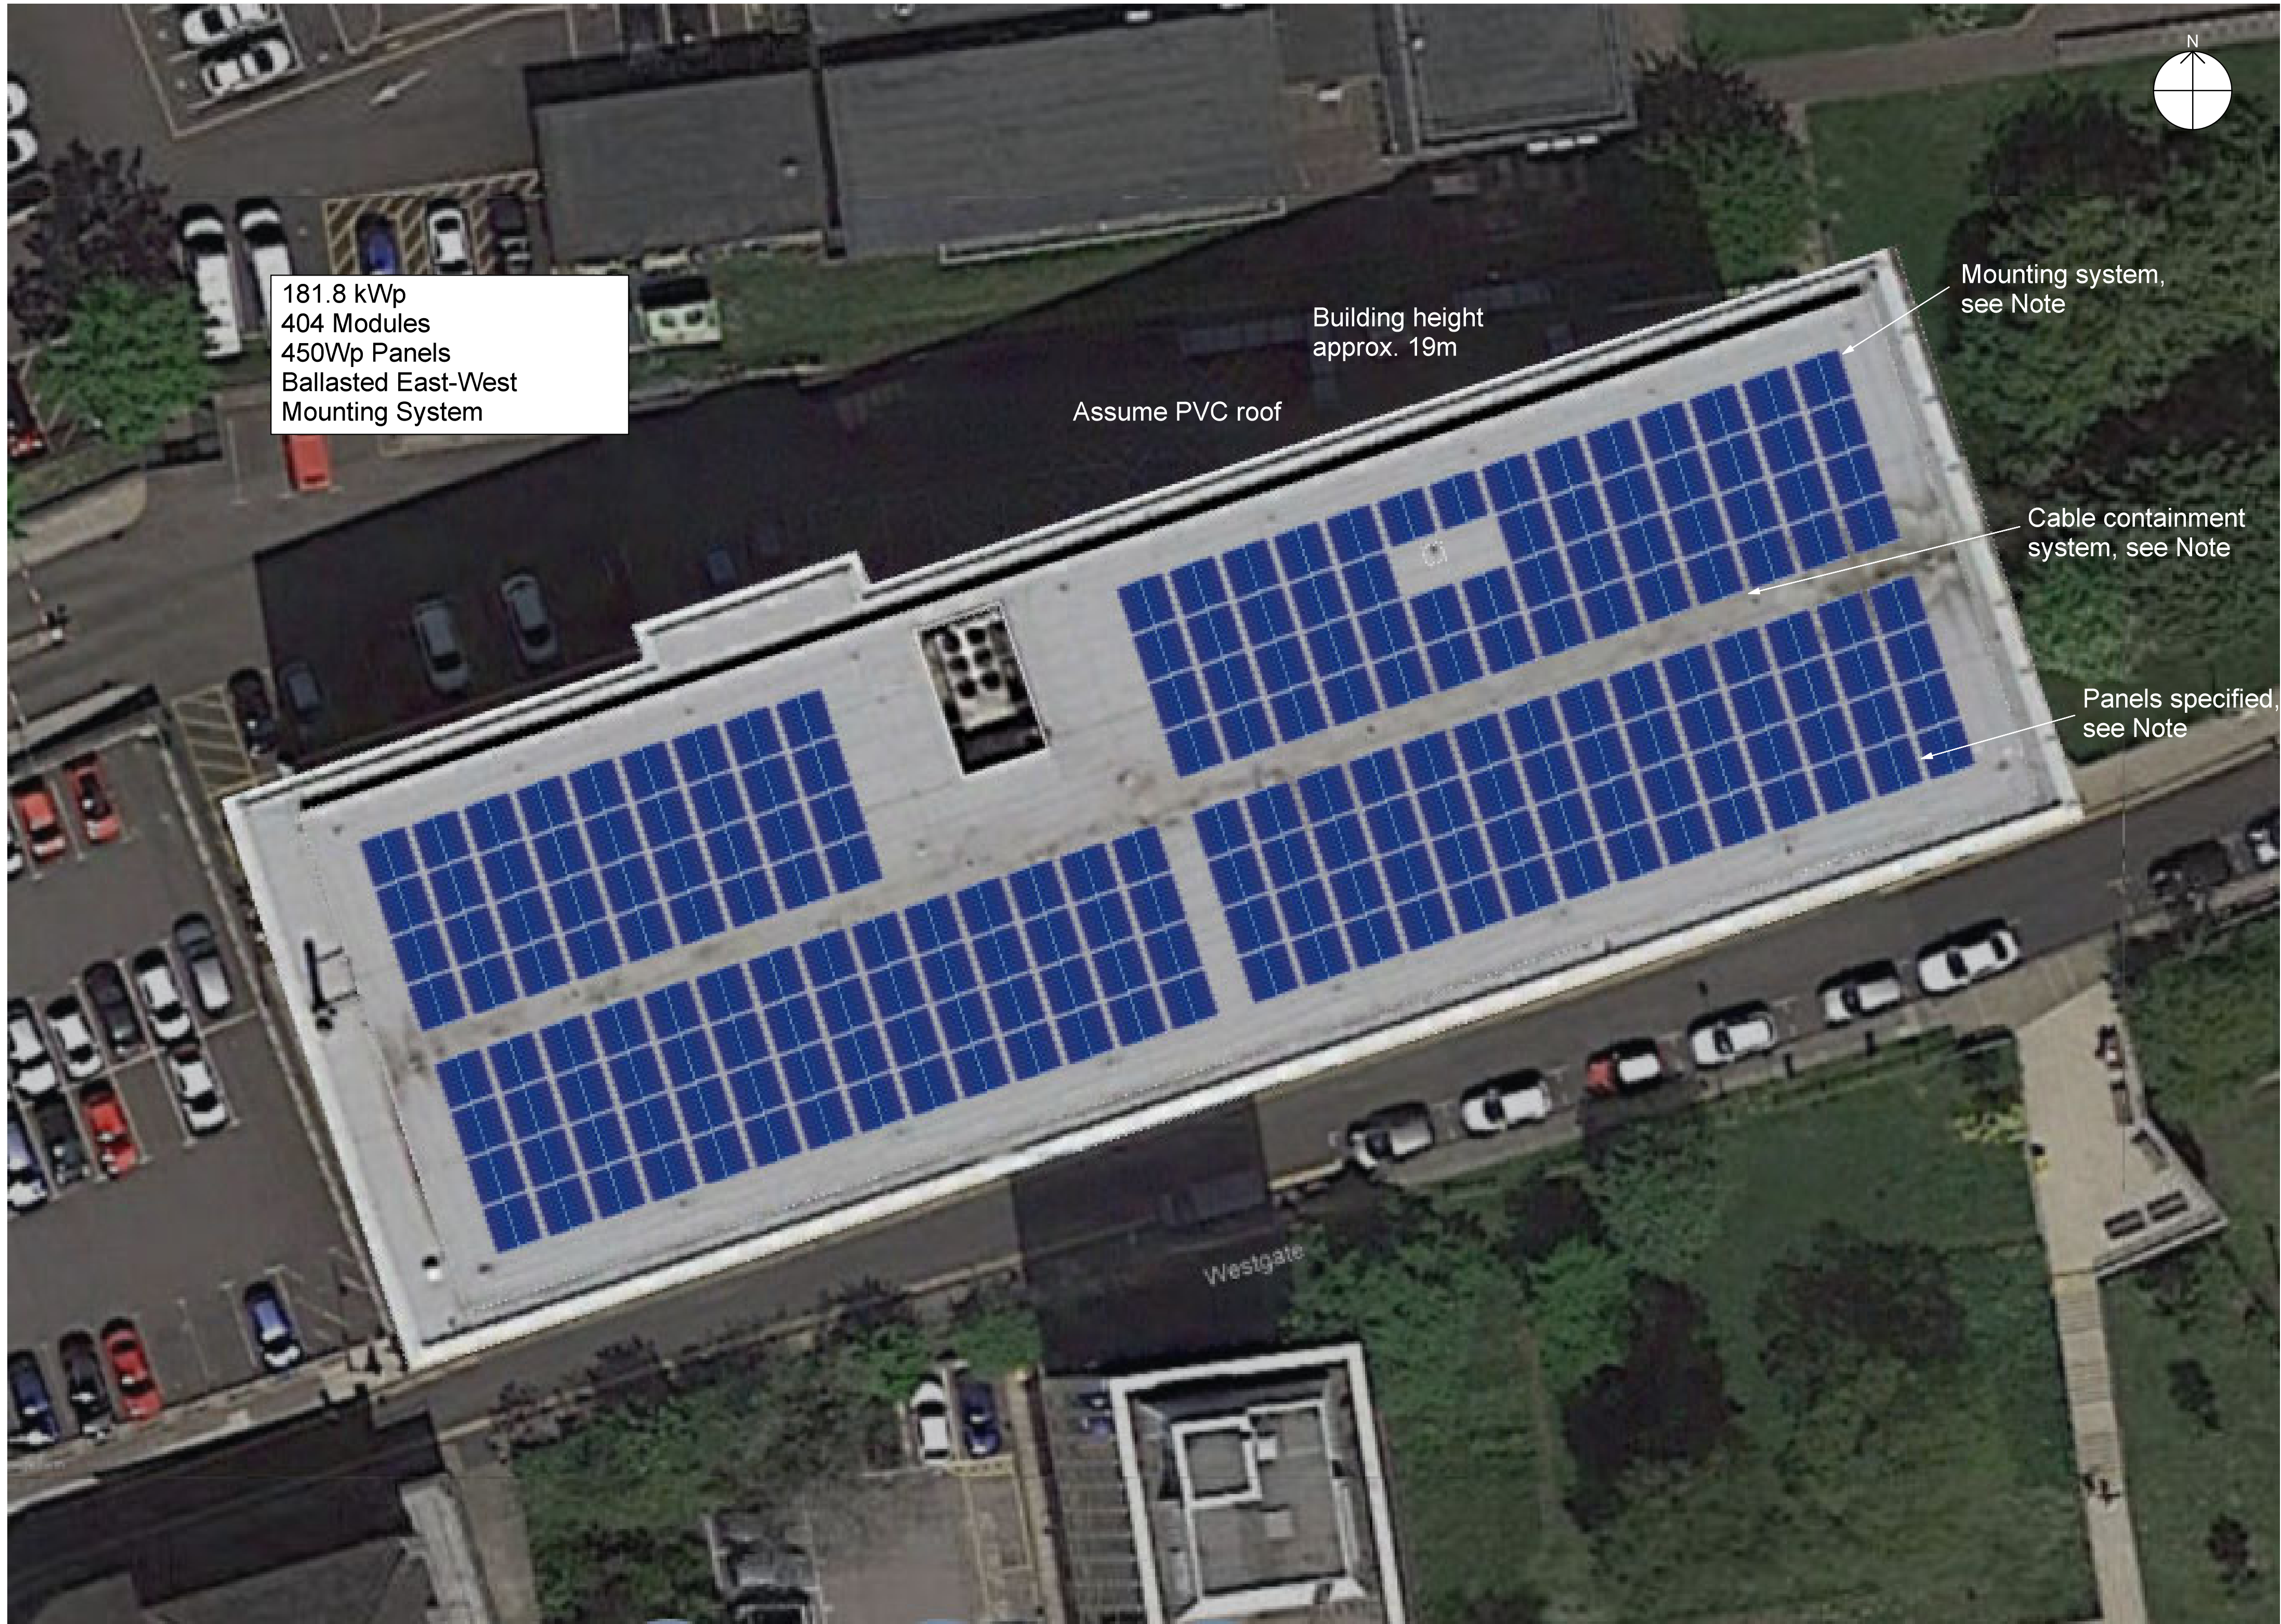

Note :
LR4-72HPH-450M Solar PV
Panels specified

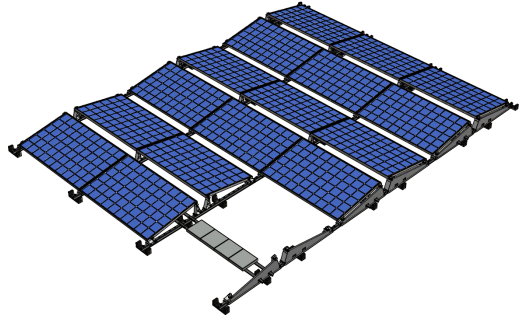

Note :
Van der Valk Pro+ L10 East-
West Ballasted Mounting
System to install panels onto
flat roofs

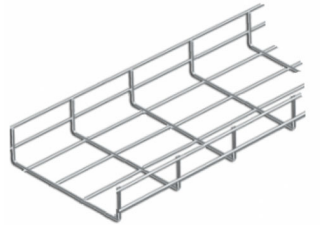

Note :
Cables to be ran on 150mm size
cable basket tray fixed to the roof
using the same fixing method as
for the mounting system

Notes		Client	Site Map	Version	Date	Drawn	Description	Document Title	AMERESCO Green • Clean • Sustainable Project Name Barnsley Metropolitan Borough Council Project Number 1087100000 Company Ameresco Ltd Drawn By DH Checked By HK Drawn Date 20/04/21 Scale n/a Location Level/Sub Series/System Identifier XX-XX-XX-XX Version 1.0
				1.0	20/04/21	DH	Initial version	Westgate Plaza One	
								Solar PV Layout	